


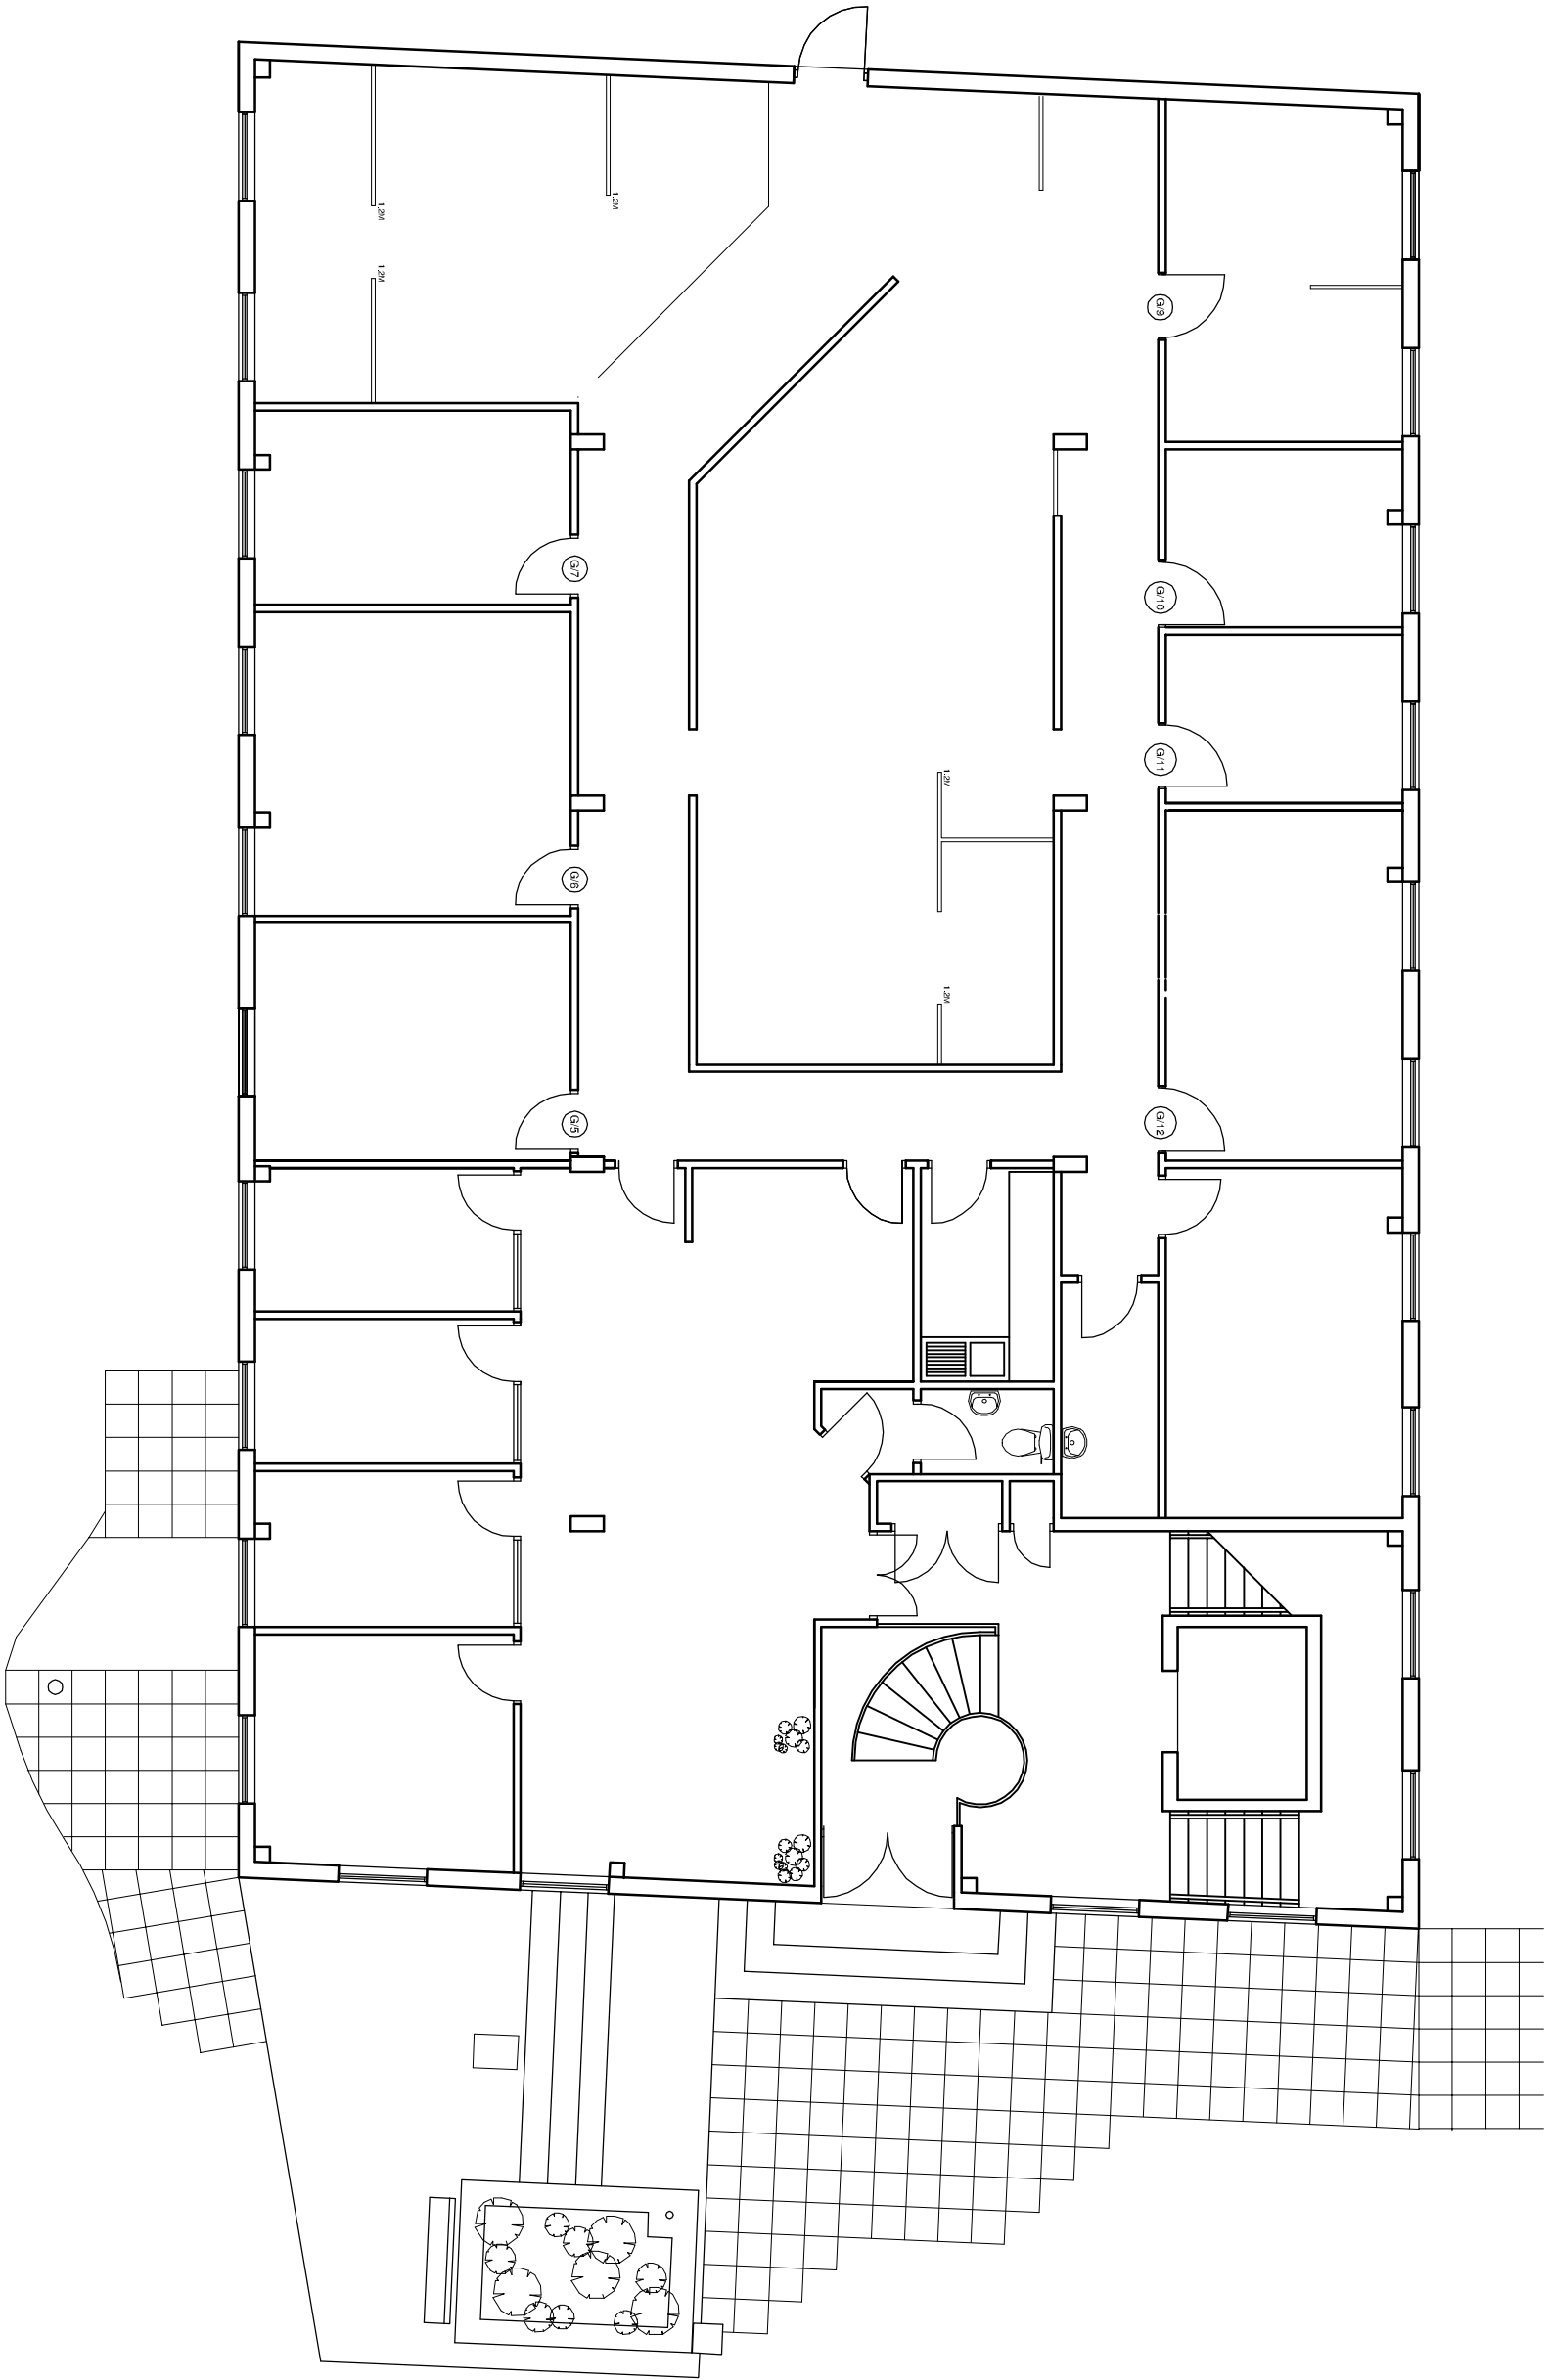

copyright
This drawing and the design details herein are the copyright
of Richard Lawton - Architect.
All drawings and dimensions to be checked and any
discrepancies to be corrected before the
commencement of work or production of shop drawings.
No dimensions to be scaled from drawing unless approved by
Architect
All work to be carried out in accordance with the Building
Regulations and the requirements of the local authority

REVISIONS

REF.	DESCRIPTION	BY	CHK	DATE

RICHARD LAWTON - ARCHITECT
3, KENSINGTON ROAD
BARNSELEY, SOUTH YORKSHIRE
S75 2TX
tel: 07 432 114 386
fax: 01 226 204103
web: www.richardlawton-architect.co.uk
e-mail: richard@richardlawton-architect.co.uk



CLIENT

PROJECT
REGENT HOUSE
REGENT STREET
BARNSELEY

DRG. TITLE
GROUND FLOOR

SCALES	DATE	DRAWN	CHKD
1:100	15.01.13	RAL	
DRG. No.		REV	
006/104			