


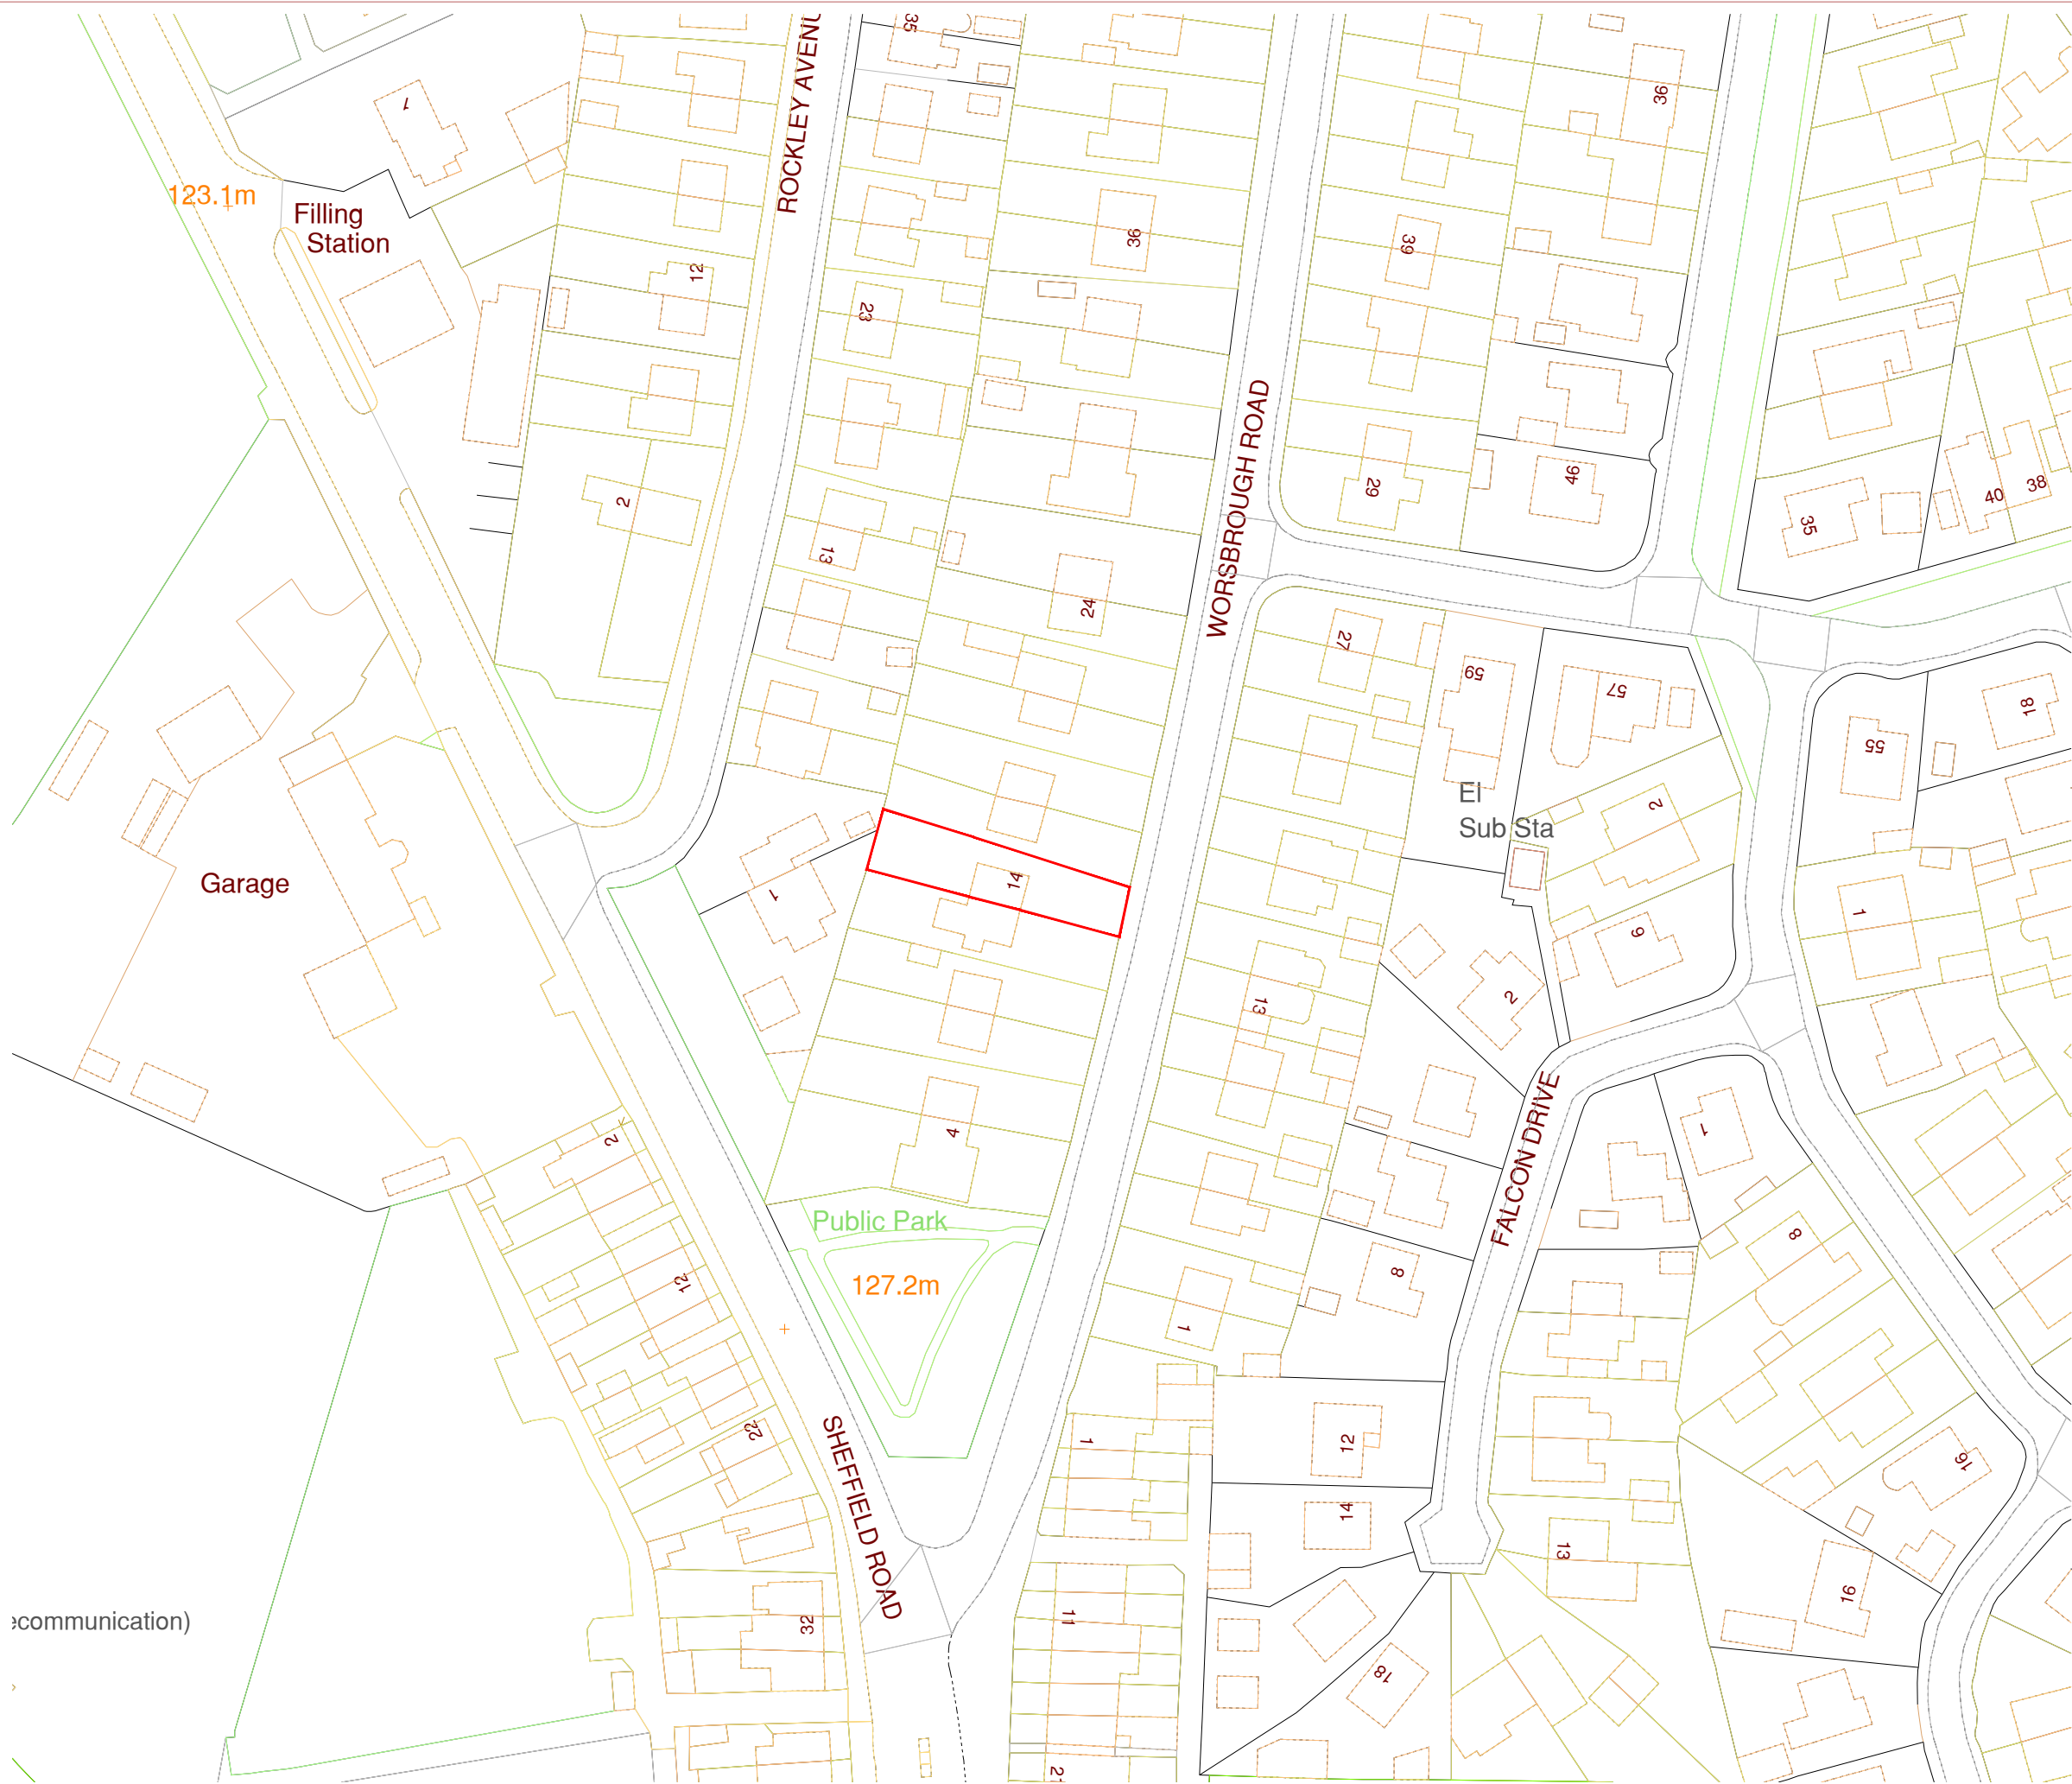

DO NOT SCALE FROM THIS DRAWING. ALL DIMENSIONS TO BE CHECKED ON SITE BY CONTRACTOR. REPORT ANY DISCREPANCIES TO DRAWING AUTHOR AND PROPERTY SERVICES TEAM. DRAWING OR CONTENTS SHOULD NOT BE DUPLICATED WITHOUT PRIOR CONSENT.

DRAWING TO BE READ IN CONJUNCTION WITH ALL OTHER PROJECT DOCUMENTS INCLUDING BUT NOT LIMITED TO DRAWINGS, SPECIFICATIONS, SCHEDULES

0m10203060m

1:1000

NOTES

©Crown Copyright & Database Rights (2021). 100022264.

P1	First Issue	02/08/22	BST
Rev	Notes	Date	Issued By



BARNSELEY

Metropolitan Borough Council

PROPERTY SERVICES

SERVICE

Berneslai Homes

PROJECT

14 Worsbrough Road, Birdwell

TITLE

Site Location Plan

PROJECT REF	DRAWING REFERENCE	REV
	010	P1
SCALE	DISCIPLINE	SHEET SIZE
1:1000	ARCHITECTURE	A3
PURPOSE OF ISSUE	INFORMATION	
	Drawn	BST
	Checked	

File Path: G:\z_PROJECTS\2022-23 Projects (BMBC)\BH 14 Worsbrough Road\Working Docs\Design\Arch\Sheet\WorsbroughRoad_A-DR-010-SiteLocationPlan.dwg, Saved: 02 August 2022 16:18:37, By: Young , Matthew (ARCHITECTURAL TECHNOLOGIST)

Date Plotted: 24 November 2022 12:59:34