


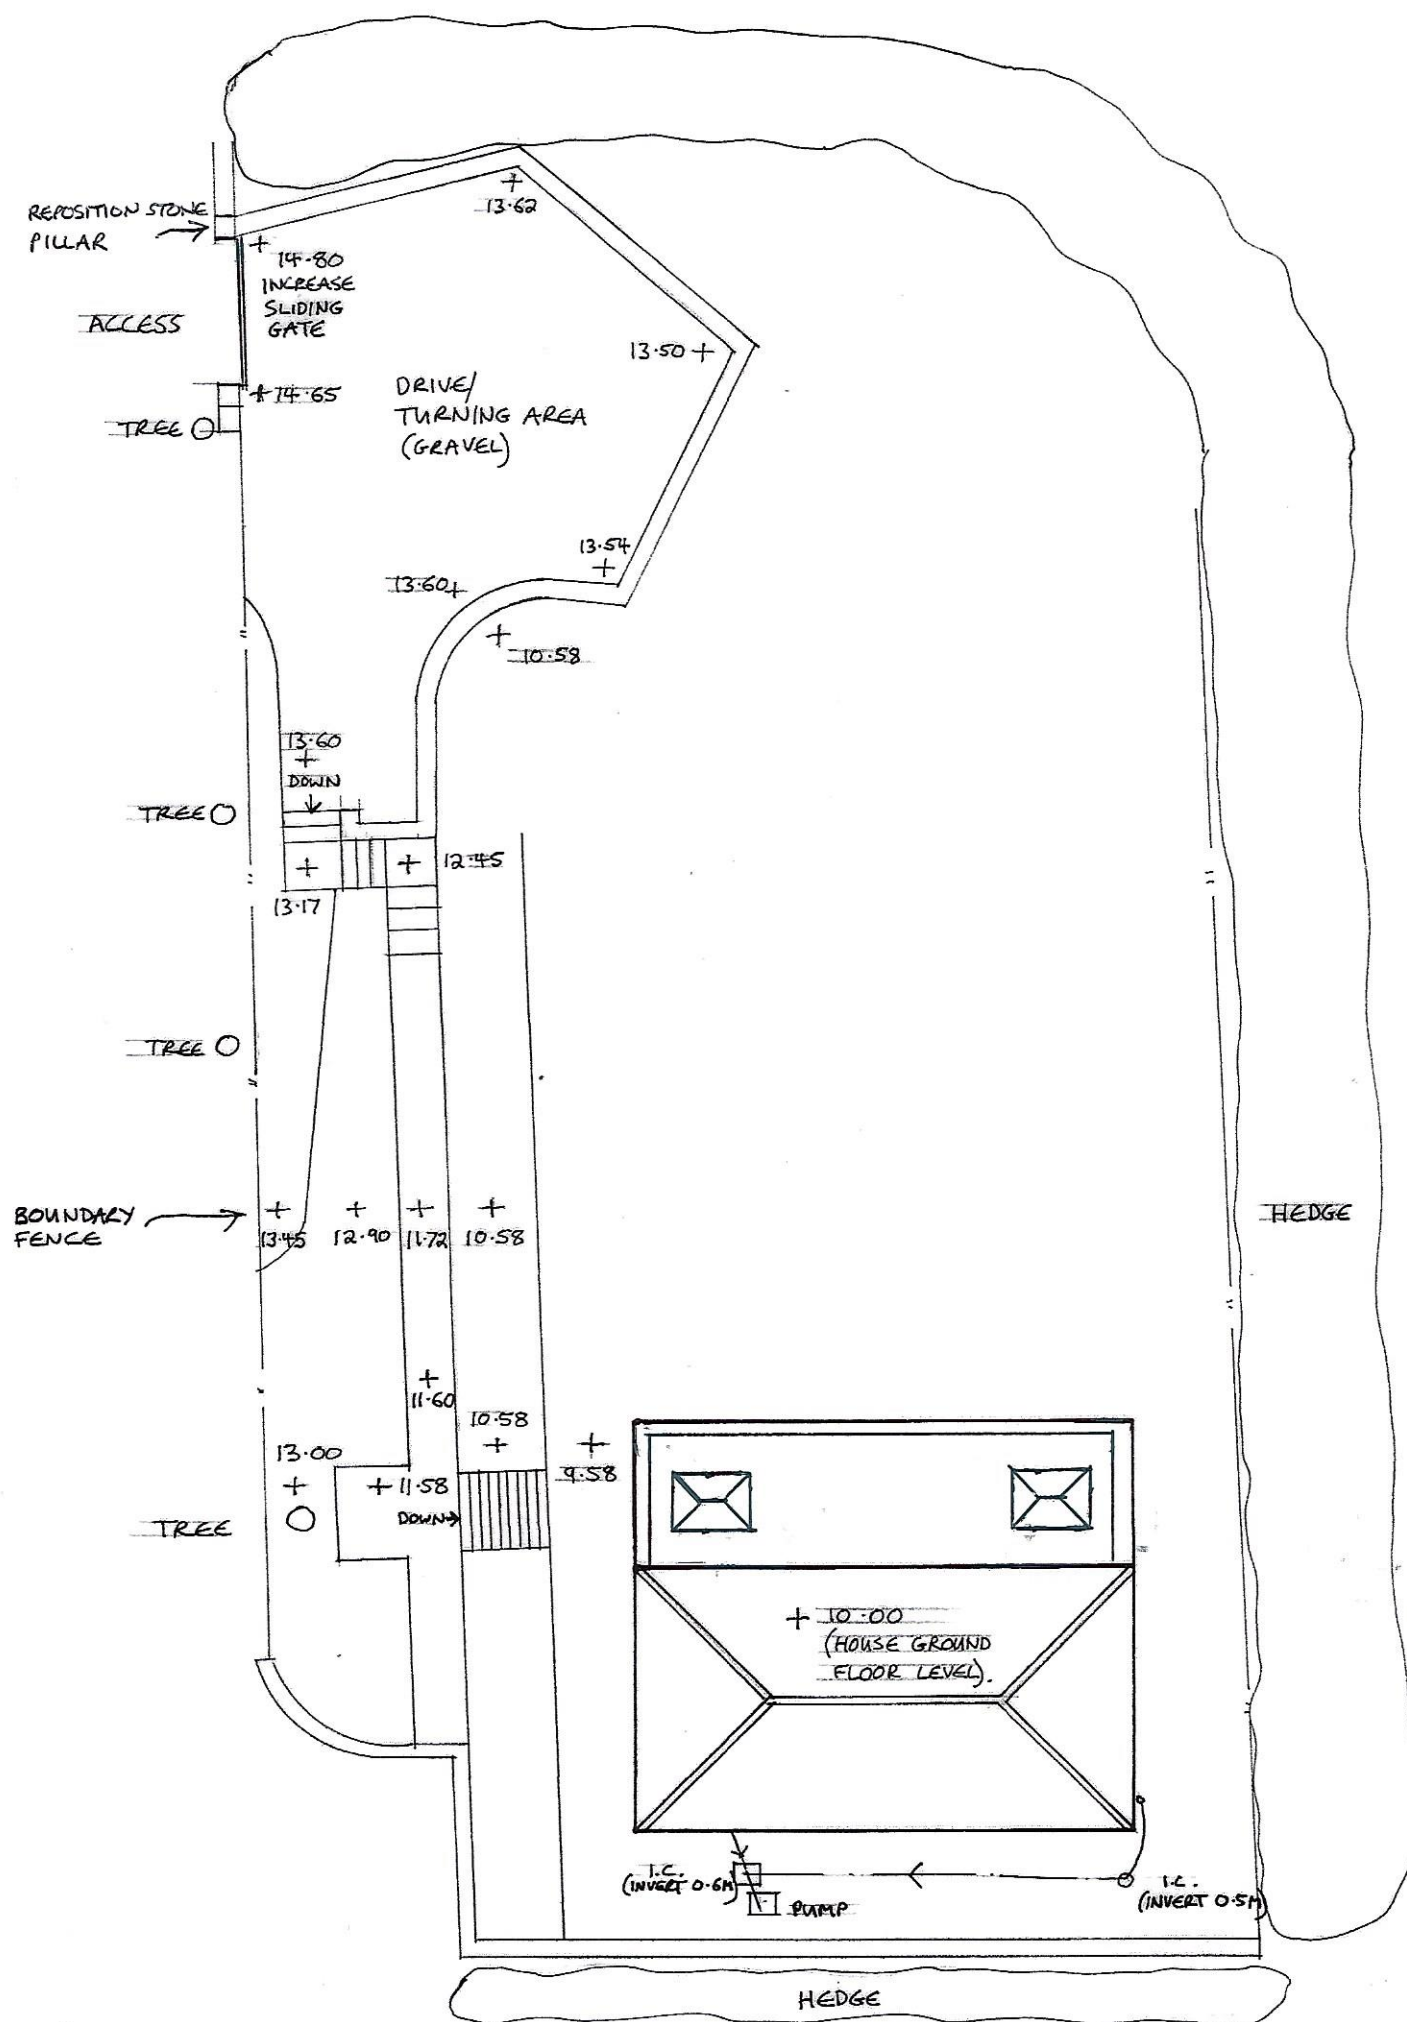

A: TREE TO REMAIN (8.8.18)
B: REMOVED SIDE EXTENSION (20.8.18)

PROPOSED SITE LAYOUT PLAN AT
THE HAWTHORNES, MANCHESTER ROAD,
PLUMPTON, THURLESTONE, S36 9QW

CLIENT: MR P. BUCKLEY + MS A. CUTTS

Dr No: 27/8b DATE: 13.6.18 SCALE: 1:200 @ A3



M. 07792 527 531
T. 01909 566 000

Grove House, Lidsters Lane,
South Anston, Sheffield S25 5BB

james@clayarchitecturaldesigns.co.uk
clayarchitecturaldesigns.co.uk

This drawing is copyright. Contractor must check all dimensions on site and report any discrepancies immediately to Clay Architectural Designs Ltd.
Registered in England and Wales No. 11407000