

KEY

- HALF BATTERED KERB
- PIN KERB
- BACK TO BACK HALF BATTERED KERB
- HALF BATTERED KERB WITH 50mm GAP FOR DRAINAGE
- ADDITIONAL FENCE LINE
- EXISTING FENCE LINE

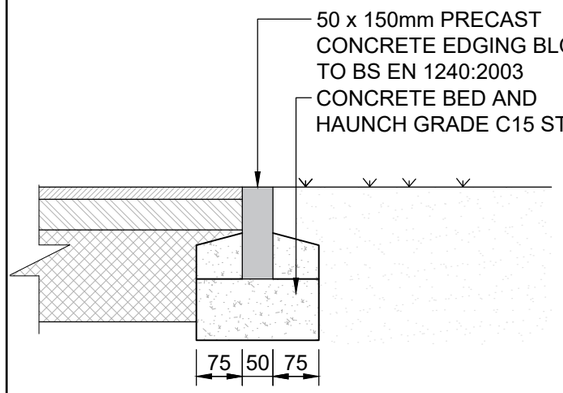

PIN KERB (EDGING CONSTRUCTION)

SCALE (1:10)

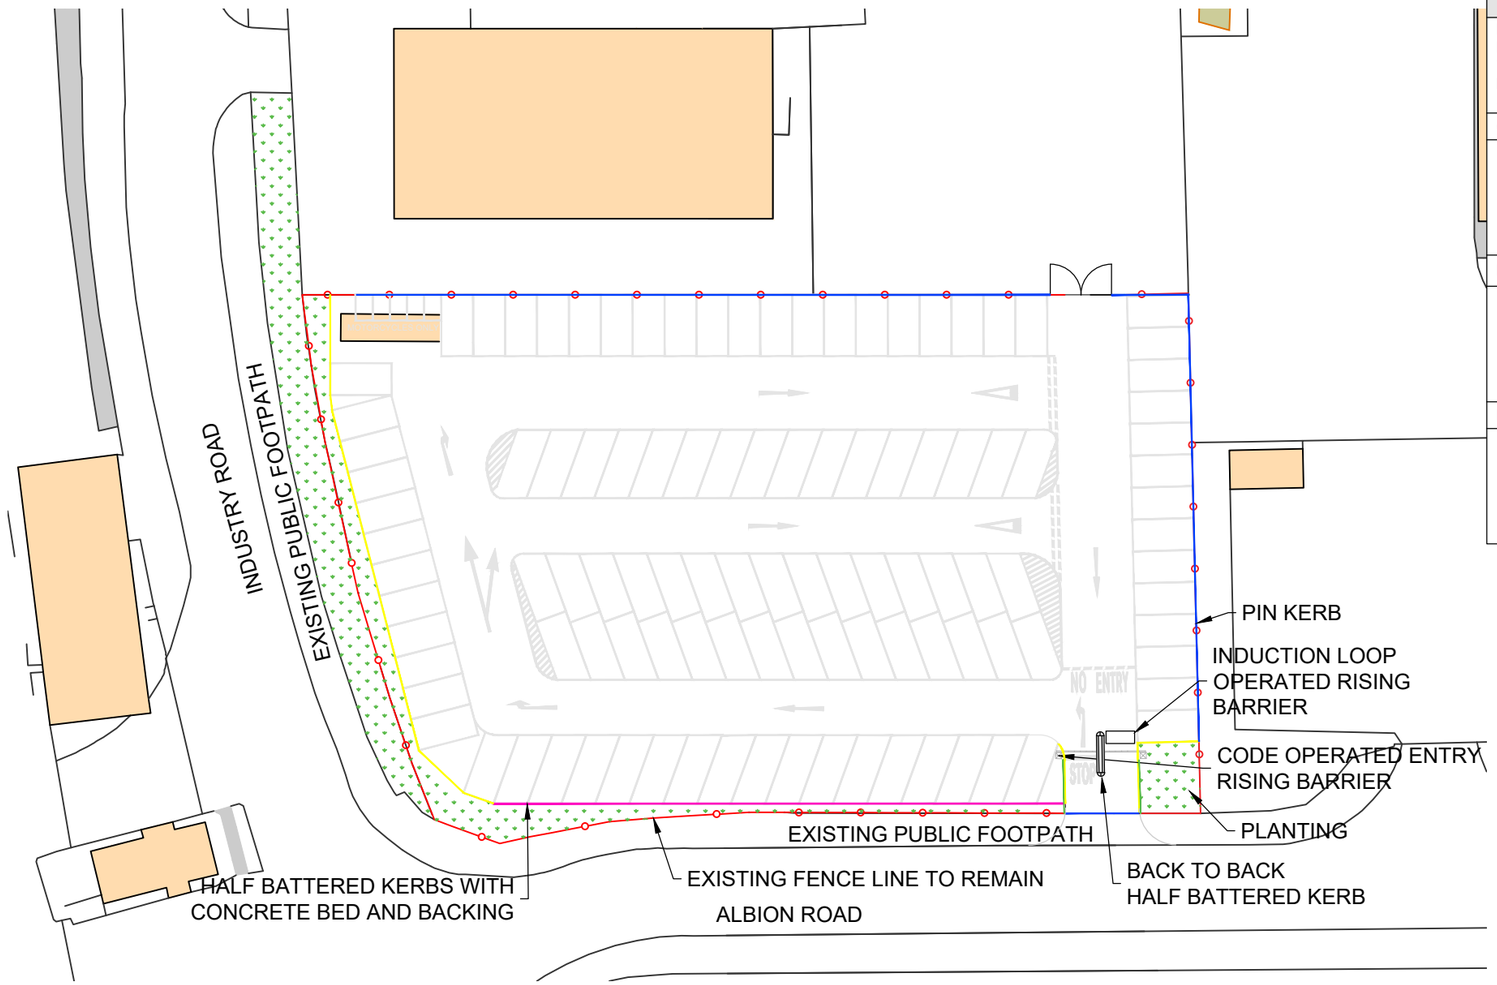


BOUNDARY WORKS

SCALE 1:500

SAFETY, HEALTH AND ENVIRONMENTAL
IN ADDITION TO THE HAZARDS OR RISKS NORMALLY ASSOCIATED WITH THE TYPES OF WORK DETAILED ON THIS DRAWING, THE FOLLOWING SIGNIFICANT RESIDUAL RISKS SHOULD BE NOTED.
CONSTRUCTION:
MAINTENANCE, CLEANING AND OPERATION :
DECOMMISSIONING OR DEMOLITION :


NOTES

1. SHOULD THERE BE ANY CONFLICT BETWEEN THE DETAILS INDICATED ON THIS DRAWING AND THOSE INDICATED ON OTHER DRAWINGS THE ENGINEER SHOULD BE INFORMED PRIOR TO CONSTRUCTION ON SITE.
2. ALL DRAWINGS ARE IN MILLIMETRES UNLESS OTHERWISE STATED.
3. IT IS THE RESPONSIBILITY OF THE CONTRACTOR TO EXECUTE THE WORKS AT ALL TIMES IN STRICT ACCORDANCE WITH THE REQUIREMENTS OF THE HEALTH AND SAFETY AT WORK ACT 1974 AND CDM REGULATIONS 2015.
4. THIS DRAWING IS TO BE READ IN CONJUNCTION WITH ALL OTHER RELEVANT DRAWINGS.

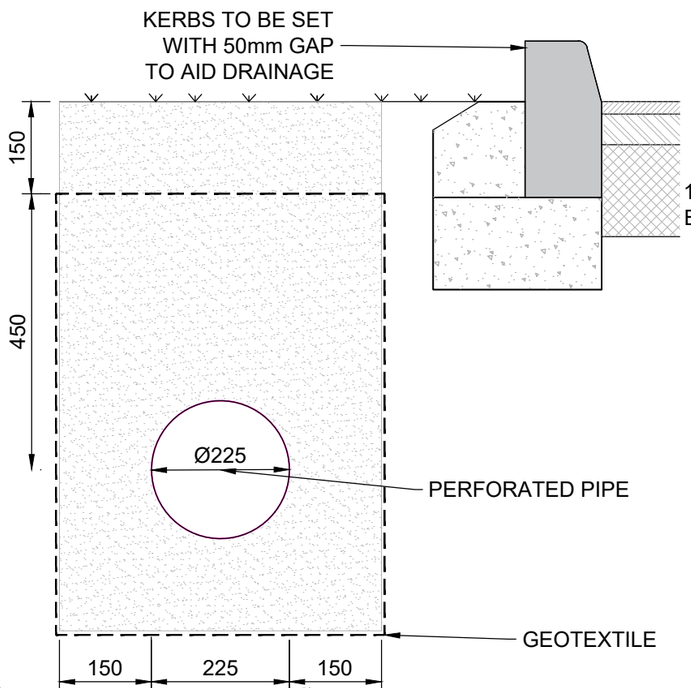


FILTER DRAIN DETAIL

SCALE (1:10)

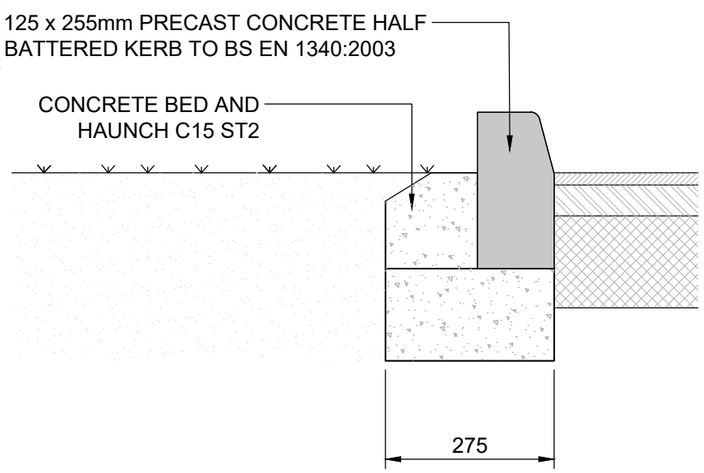

HB KERB CONSTRUCTION DETAIL

SCALE (1:10)

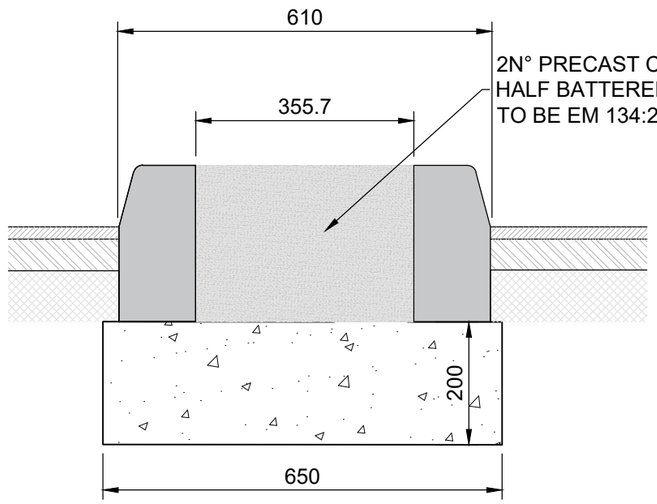

BACK TO BACK HB KERB

SCALE (1:10)

INFORMATION

REV	DESCRIPTION	BY	CHK	APP	DATE
P02	BARRIER DISTANCE INCREASED TO 5 METRES	DT	MT	PW	13/09/22
P01	1ST ISSUE	DT	MT	PW	15/08/22

REVISION TABLE

HBPW CONSULTING ENGINEERS
43 BRIDGEGATE
RETFORD
NOTTINGHAMSHIRE
DN22 7UX
TEL. (01777) 869896
www.hbpw.co.uk

CLIENT: GIST

CONTRACTOR: TBC

HBPW PROJECT NUMBER: SL07442

PROJECT: GIST BARNSLEY - CAR PARK ENHANCEMENT

DRAWING: KERB AND FENCE DETAILS

PROJECT ENGINEER:	DRAWN:			
P. WITHERS	D.TSIRITAKIS			
CHECKED: M. TODD	APPROVED: P. WITHERS			
DATE: 15.08.2022	SCALE: 1:500	SIZE: A3	SUITABILITY: S4	REVISION: P02

DOCUMENT REFERENCE NUMBER: 7442-HBPW-XX-XX-DR-C-0004

COPYRIGHT © HBPW LLP (2019)