
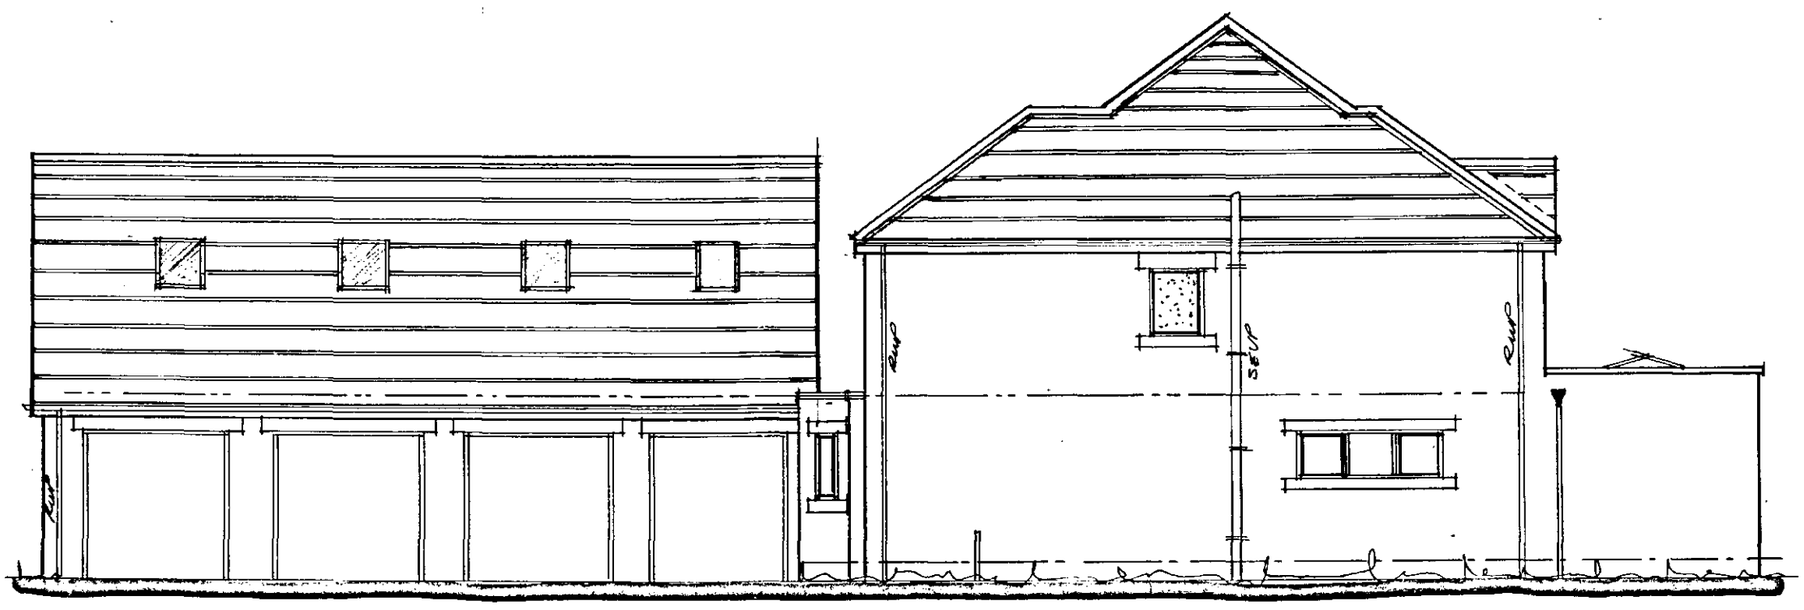


Side

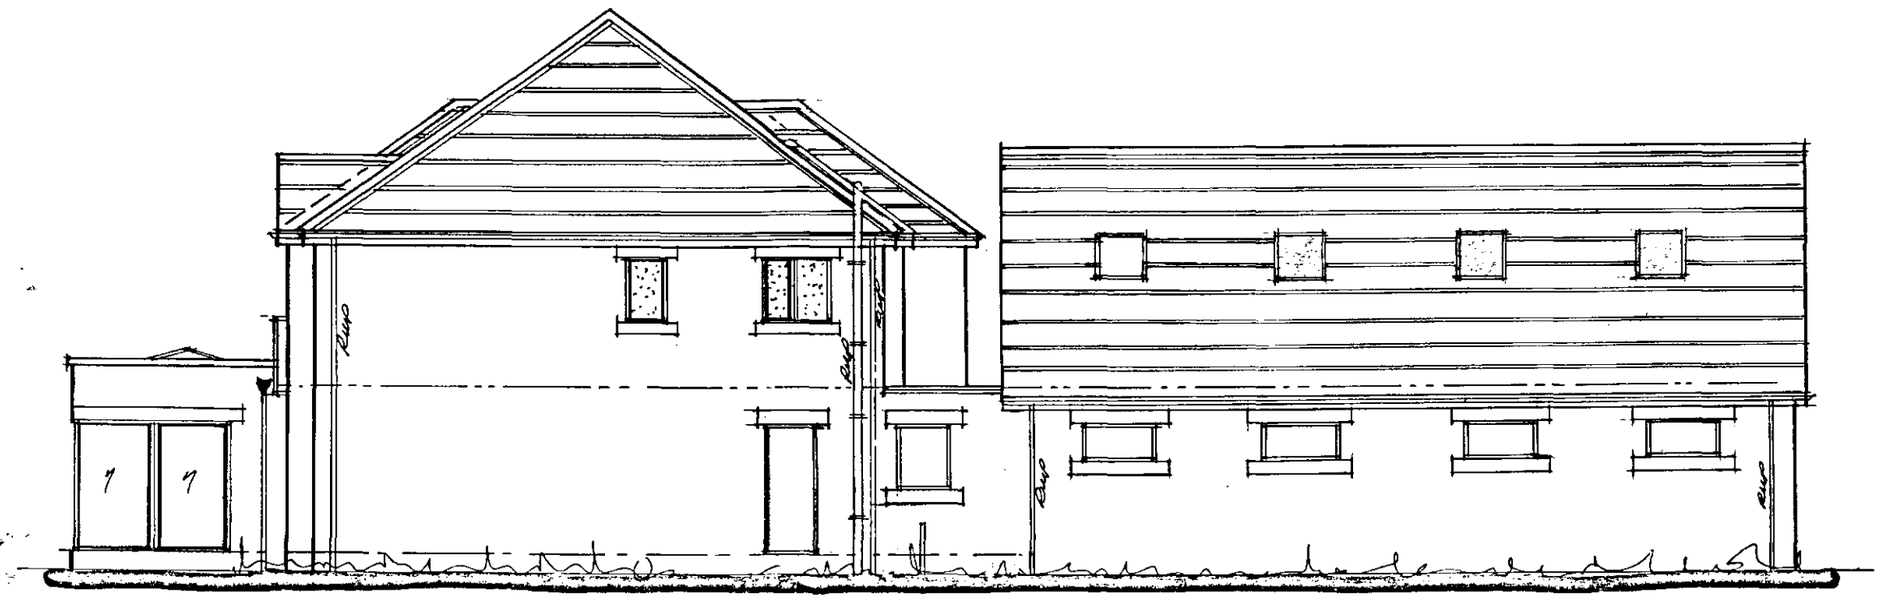


GREY COLOUR, CONCRETE INTERLOCKING TILES – FLAT PROFILE.

BUFF BRICKWORK WITH NATURAL STONE HEADS & CILLS.


BLACK UPVC RW & SOIL GOODS.

ANTHRACITE GREY WINDOWS & DOORS.

Side

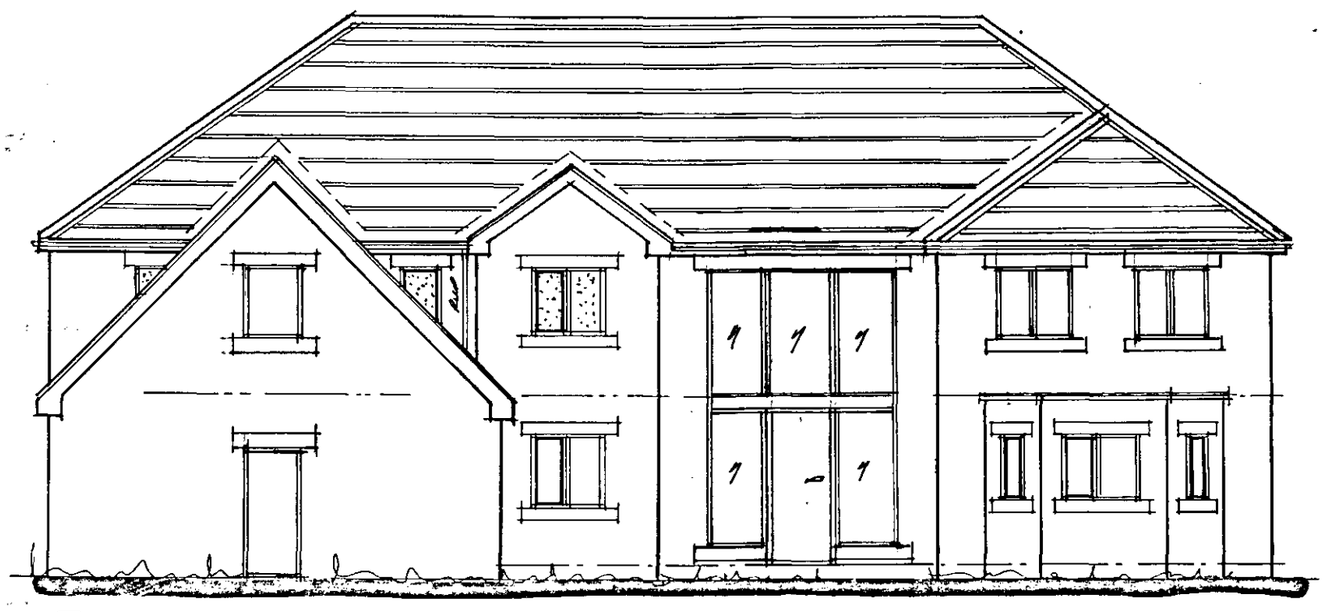

Front

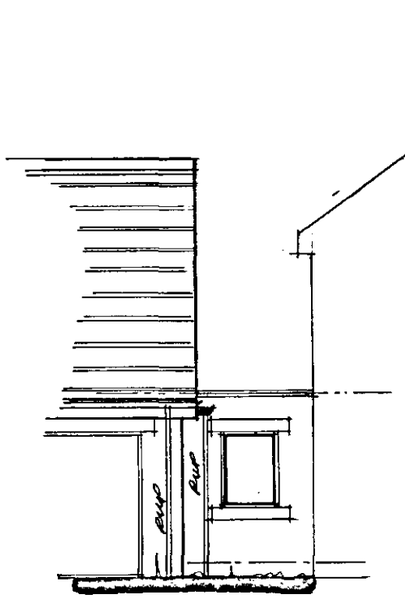

part Side

Rev	Notes	Date
A	PLANNING REQ. ADDED	08-19




Rear

Garry Greetham Associates
Residential Design Consultant
Westwood House
18 Carr Lane
Tankersley
Barnsley S75 3BE
Tel(01226)746573

PROJECT	Detached Dwelling
CLIENT	Mr. & Mrs. J. Frudd
TITLE	Elevations
ADDRESS	108 Church Street, Gawber, Barnsley. S75 2RL
DRAWN BY	999
SCALE	1:100
DATE	Apr 19
DRAWING No	907-05
REV	A

Member of the Chartered Institute of Architectural Technologists

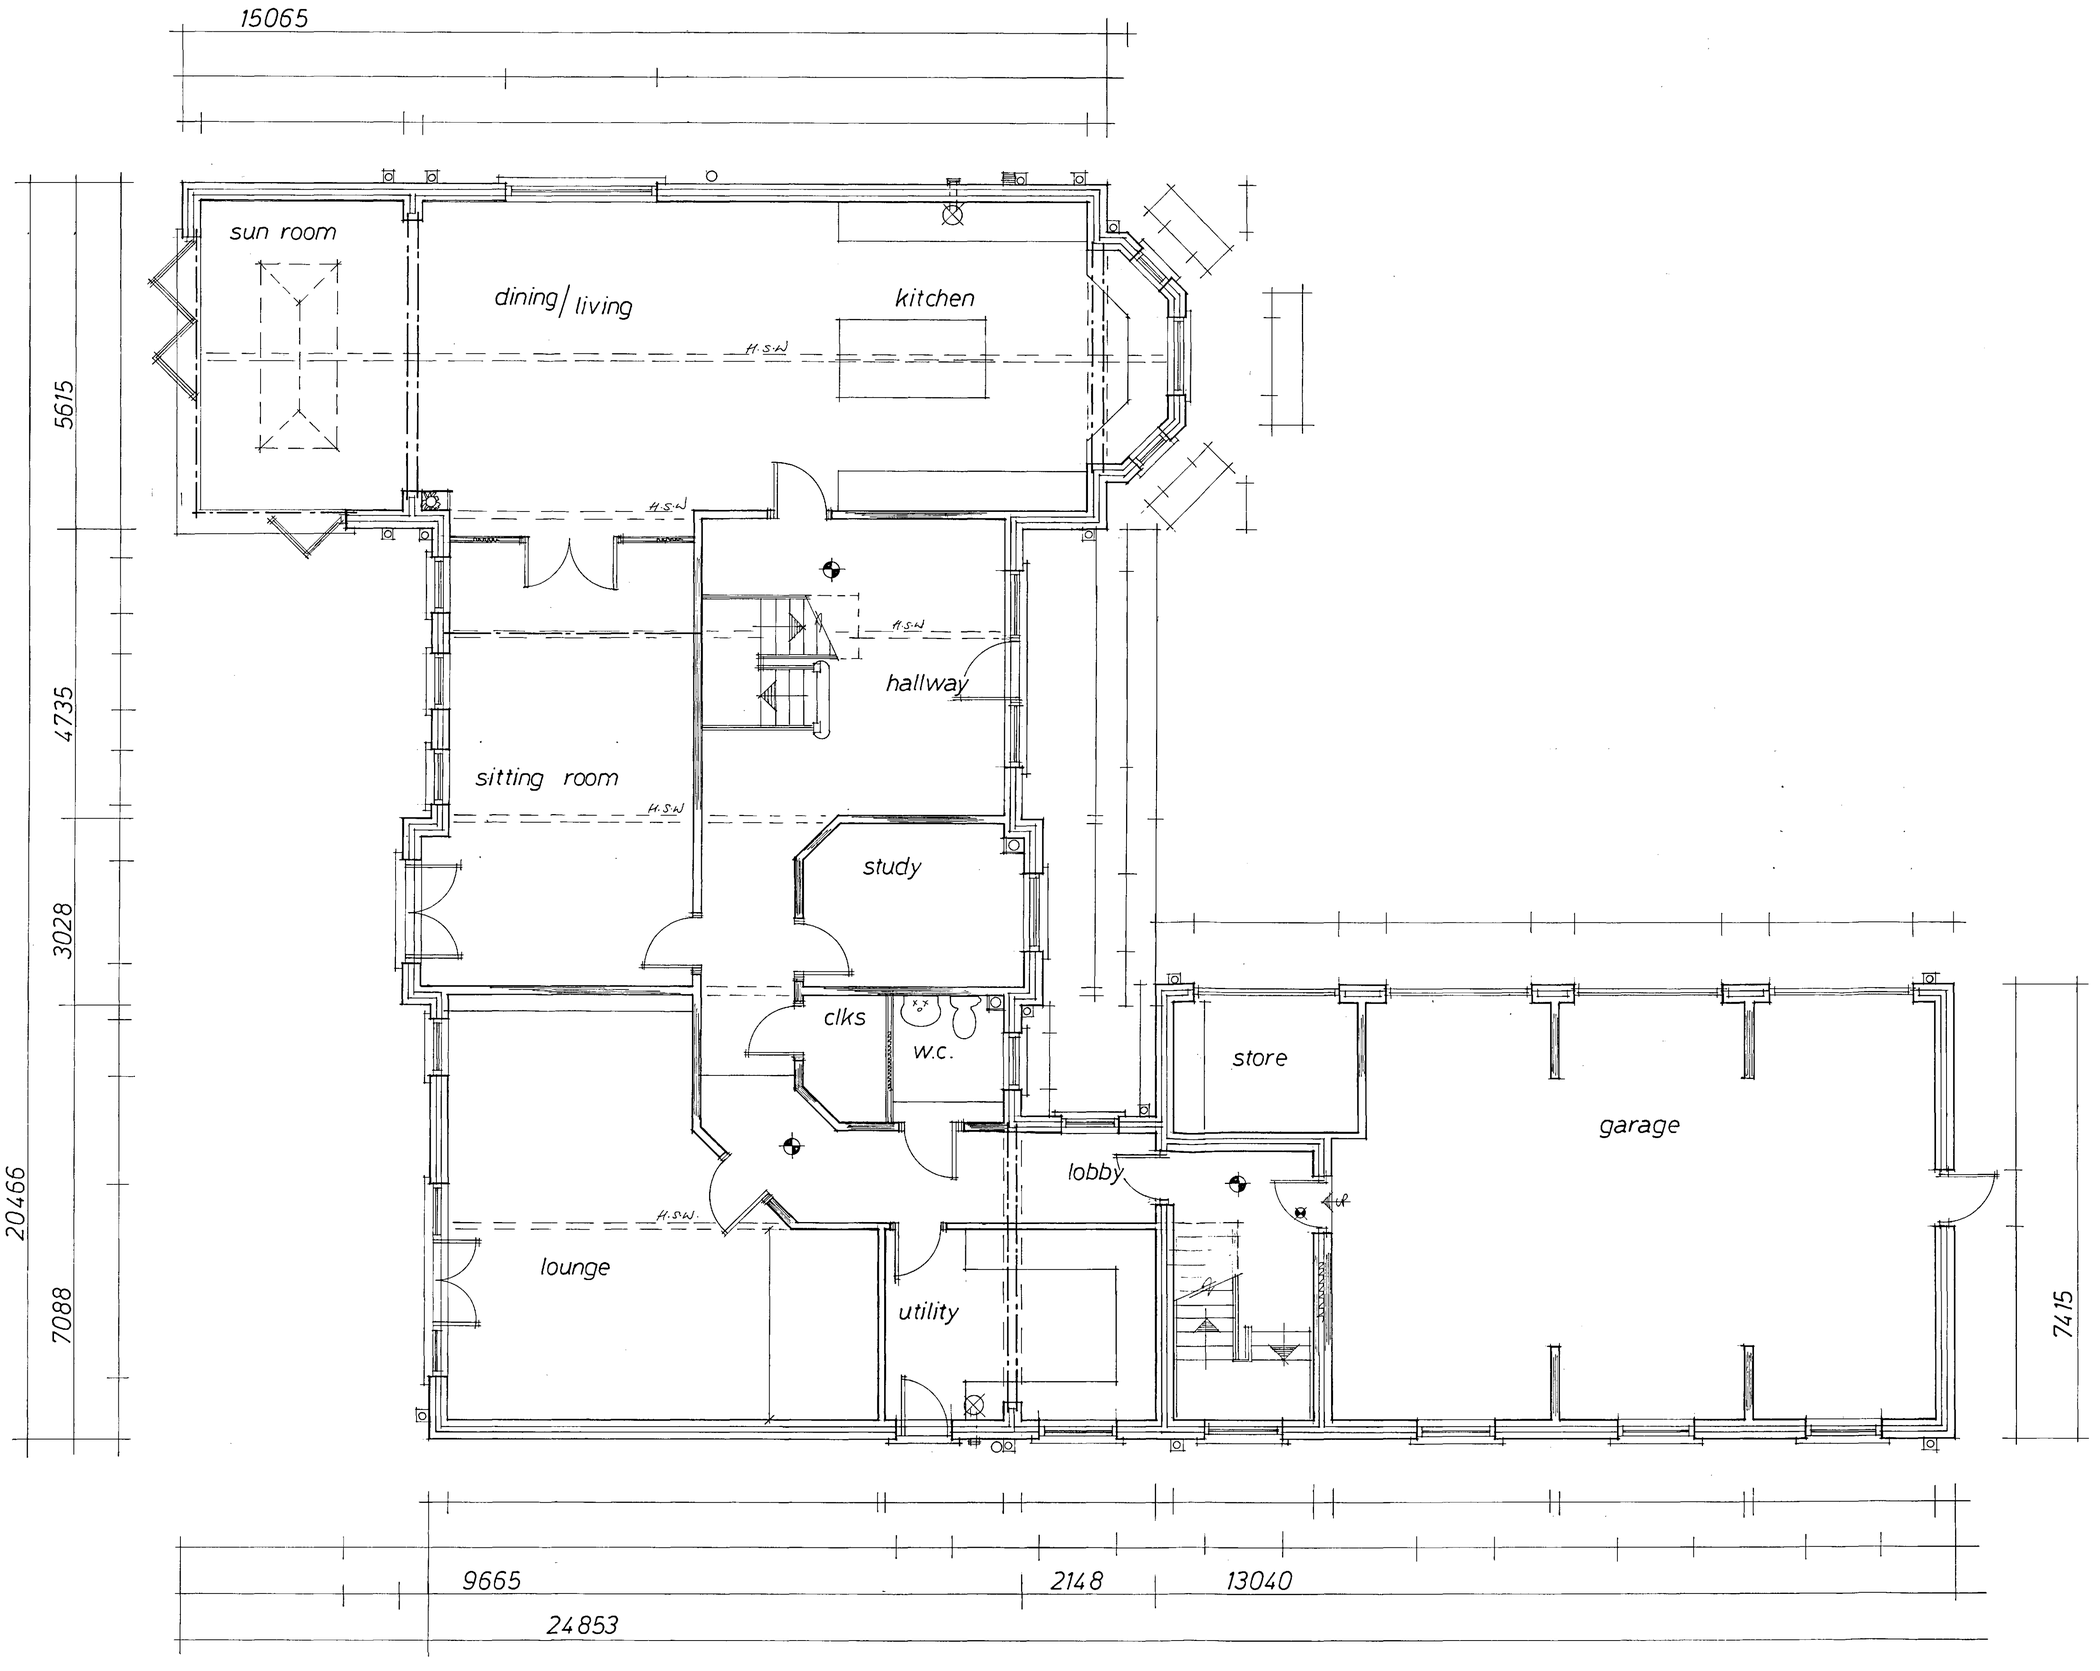


Rev	Notes	Date
A	PLANNING ALTS.	08-19

Garry Greetham Associates
Residential Design Consultant
Westwood House
18 Carr Lane
Tankersley
Barnsley S75 3BE
Tel(01226)746573

PROJECT	Detached Dwelling
CLIENT	Mr. & Mrs. J. Frudd
TITLE	Ground Floor Layout
ADDRESS	108 Church Street, Gawber, Barnsley. S75 2RL
DRAWN BY	GGG
SCALE	1:50
DATE	Apr 19
DRAWING No	907-06
REV	A

Member of the Chartered Institute of Architectural Technologists

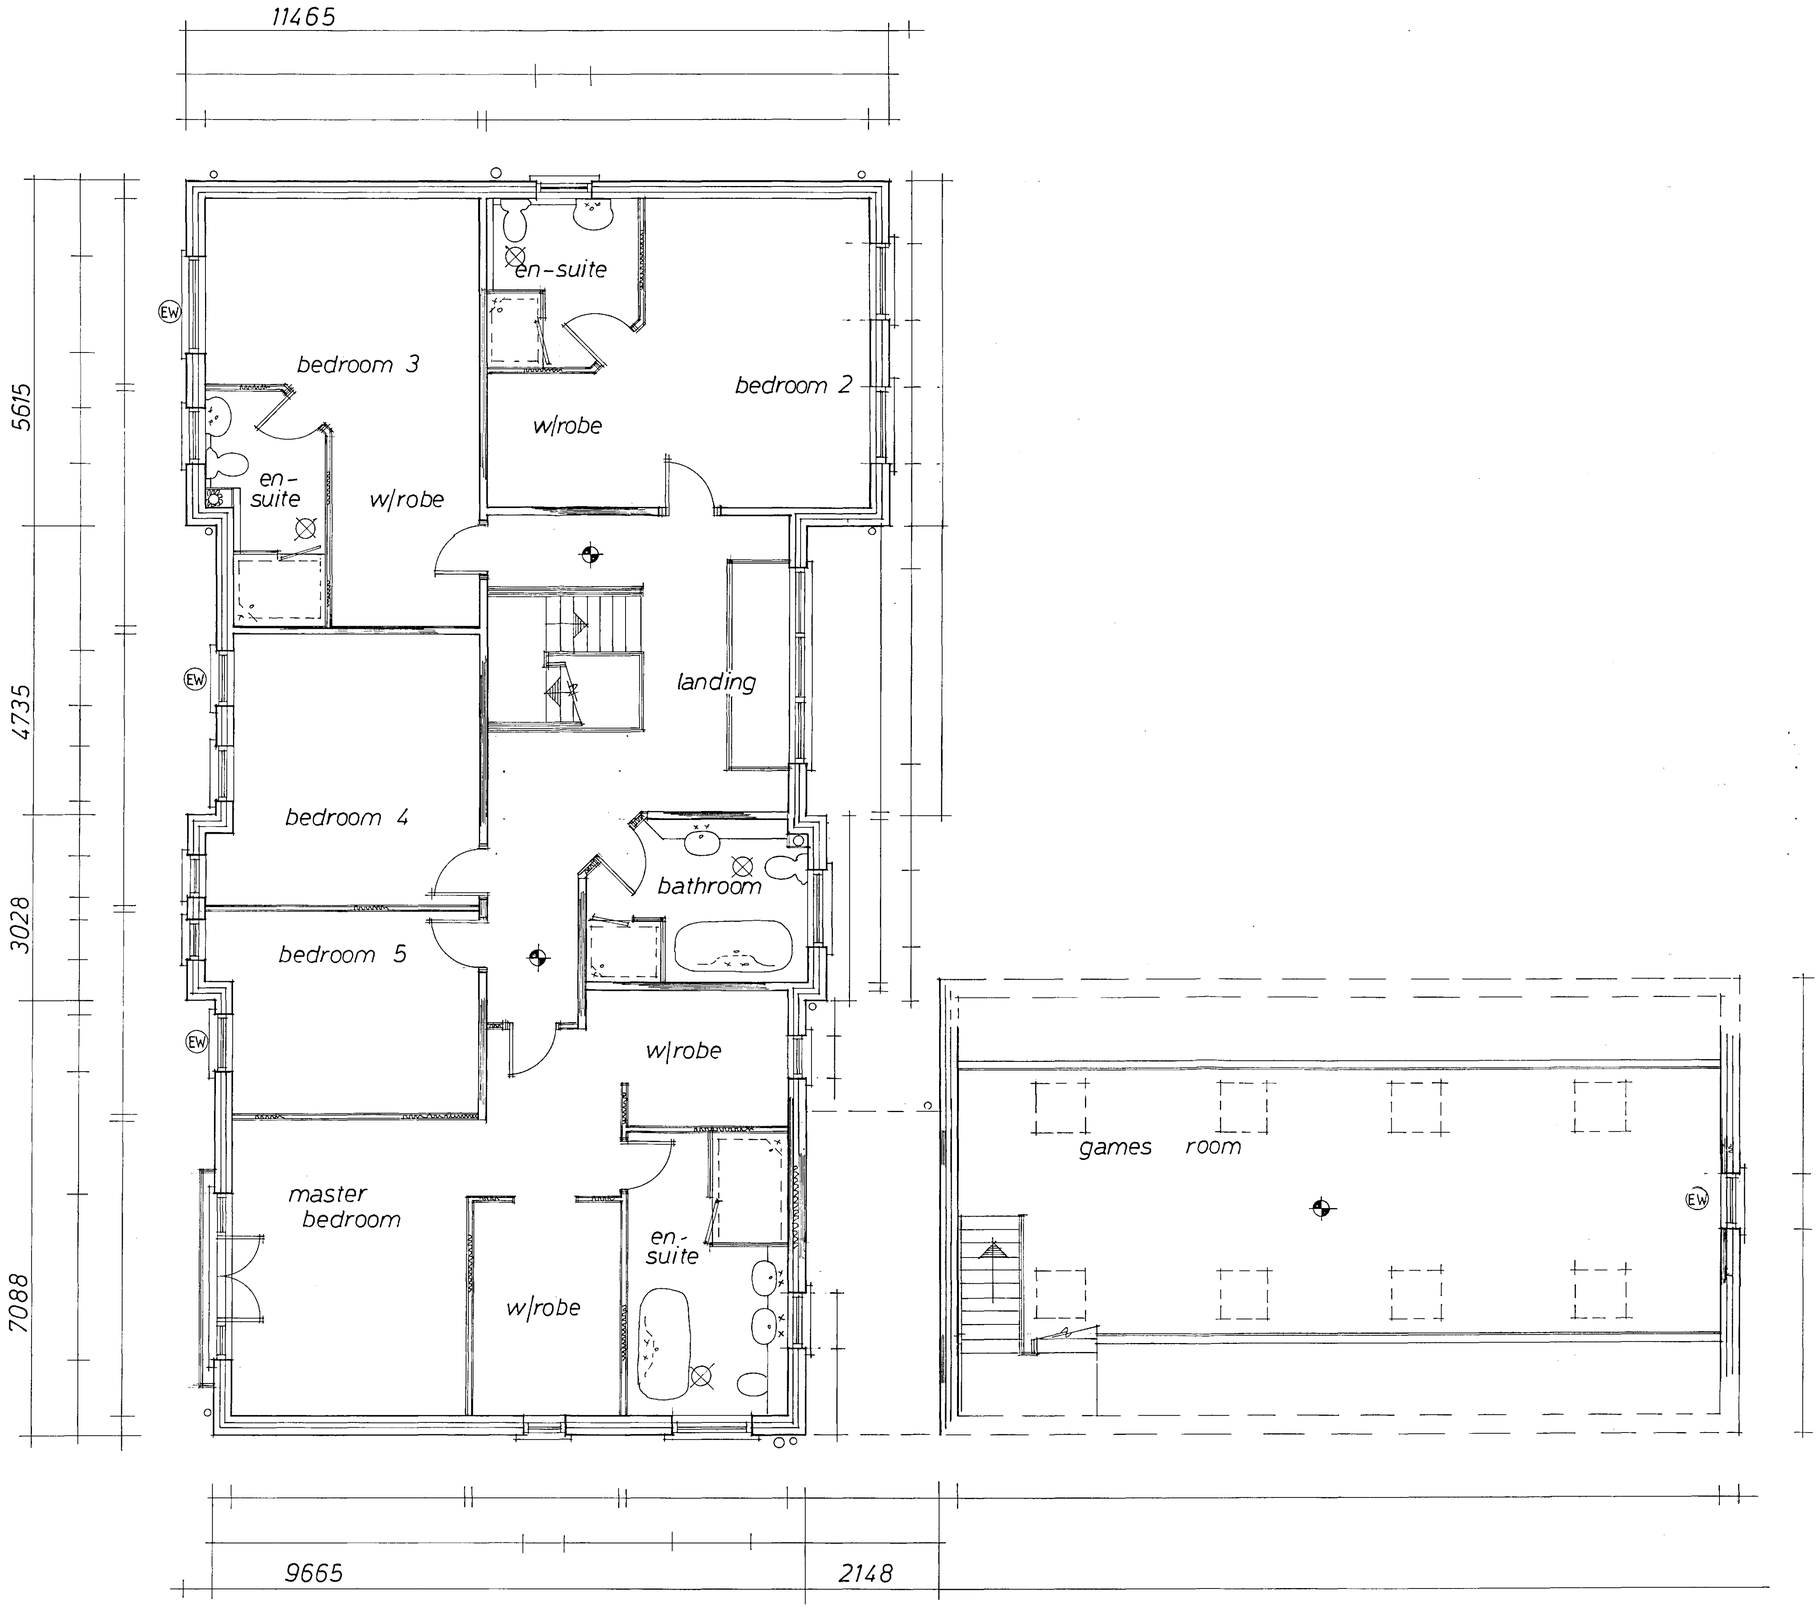

Rev	Notes	Date
A	PLANNING ALTS.	08-10

Garry Greetham Associates
Residential Design Consultant
Westwood House
18 Carr Lane
Tankersley
Barnsley S75 3BE
Tel(01226)746573

PROJECT	Detached Dwelling
CLIENT	Mr. & Mrs. J. Frudd
TITLE	First Floor Layout
ADDRESS	108 Church Street, Gawber, Barnsley. S75 2RL
DRAWN BY	999
SCALE	1:50
DATE	Apr 19
DRAWING No	907-07
REV	A

Member of the Chartered Institute of Architectural Technologists