
ORDNANCE SURVEY CROWN COPYRIGHT. ALL RIGHTS RESERVED.
LICENCE NUMBER 100020449

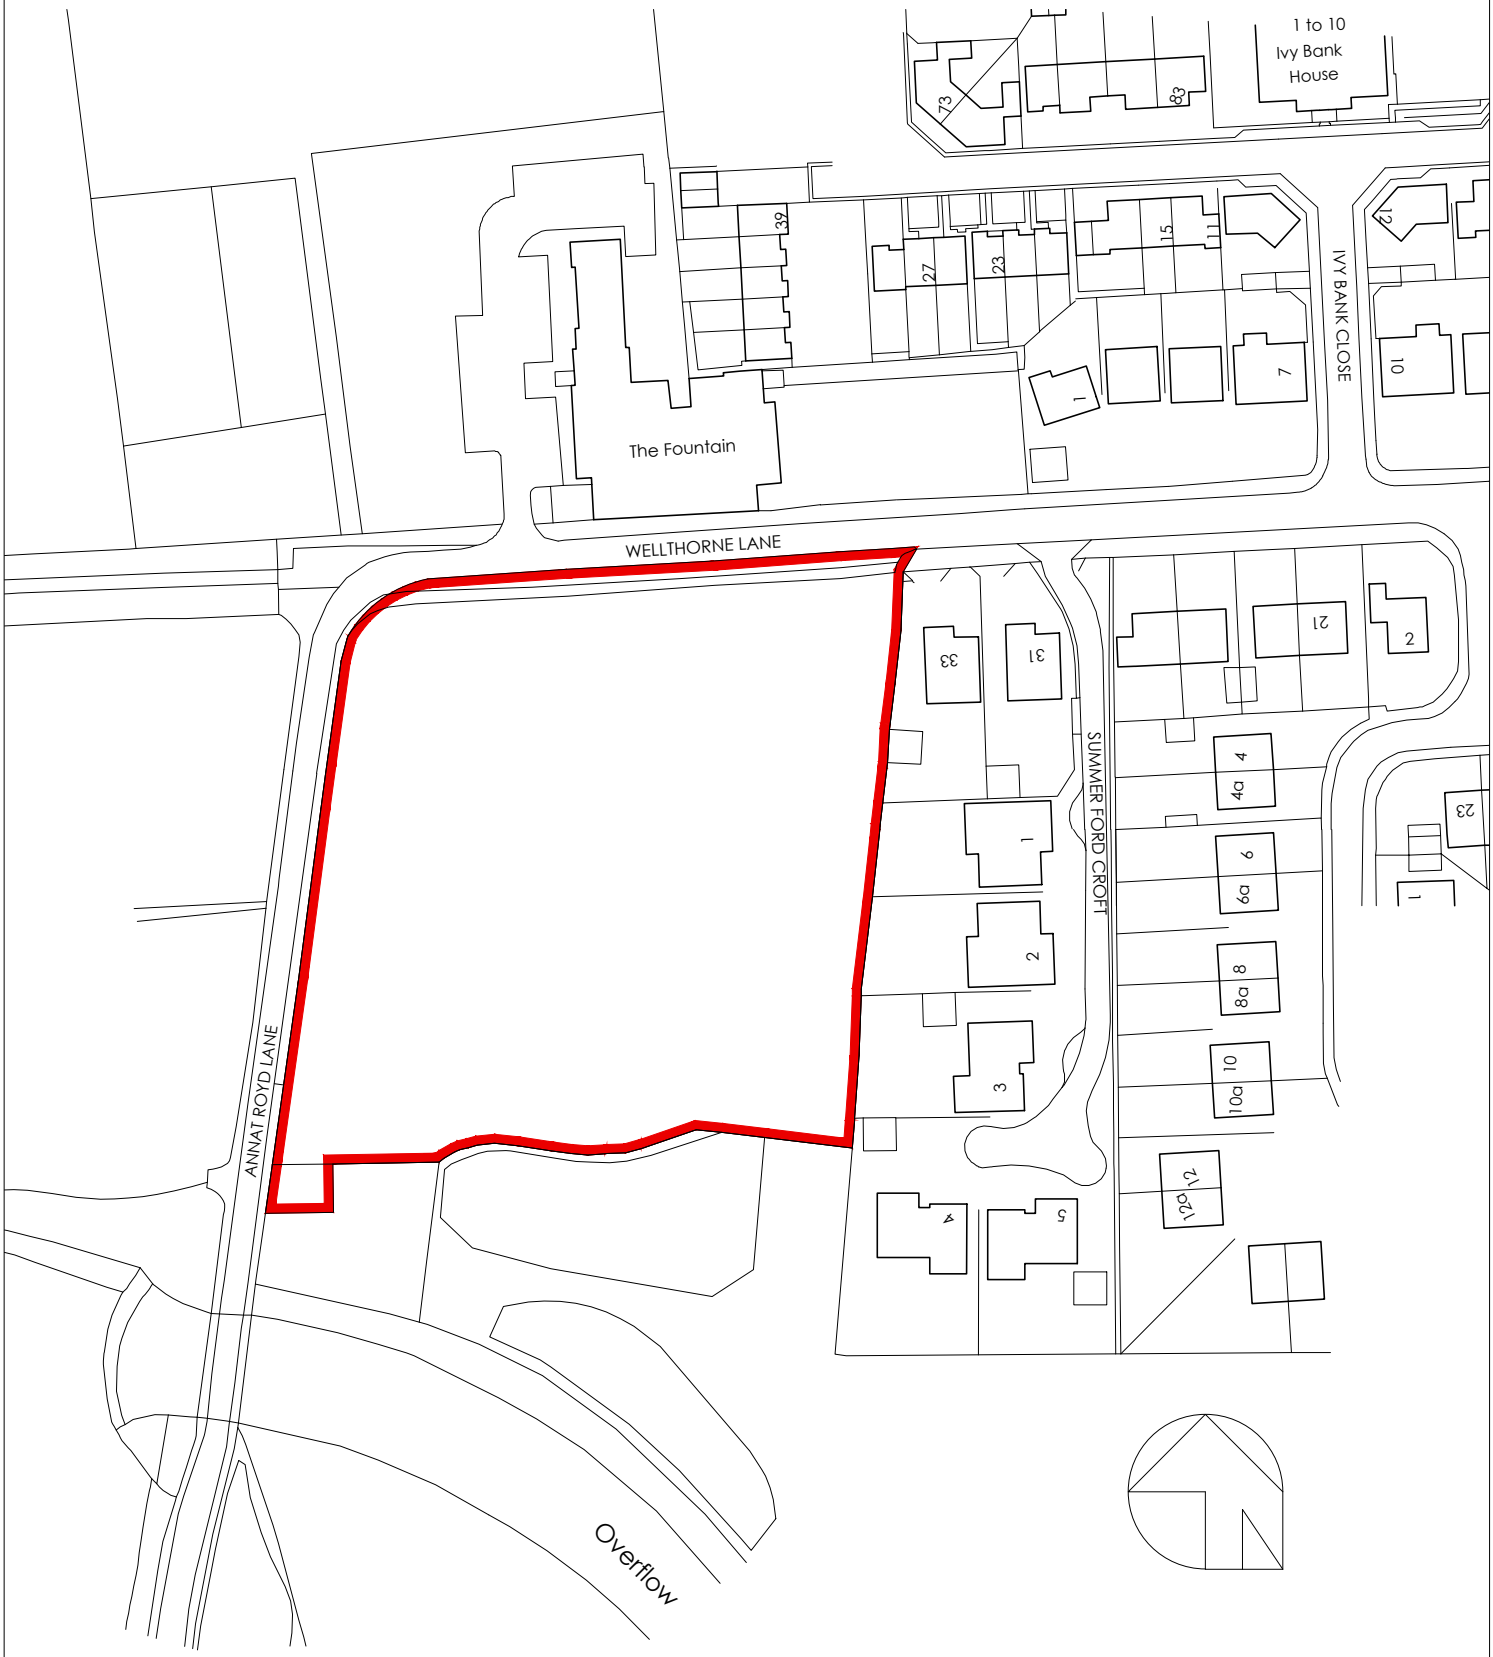

Client **KeyLand Developments Ltd**

Job proposed residential development off
Wellthorne Lane,
INGBIRCHWORTH

Title
Location Plan

Scale 1:1250

Date Feb 2014

Dwg No 14/109-P01

MPJ DESIGN ASSOCIATES Ltd
4 CHURCH STREET
BARLBOROUGH
CHESTERFIELD. S43 4EP

tele: 01246 819259
mob: 07841 353141
martynpjones@btinternet.com