
PLAN 1

Based upon Ordnance Survey map data with the permission of the Controller of Her Majesty's Stationery Office, (c) Crown Copyright. Licence No. WU2[illegible]81

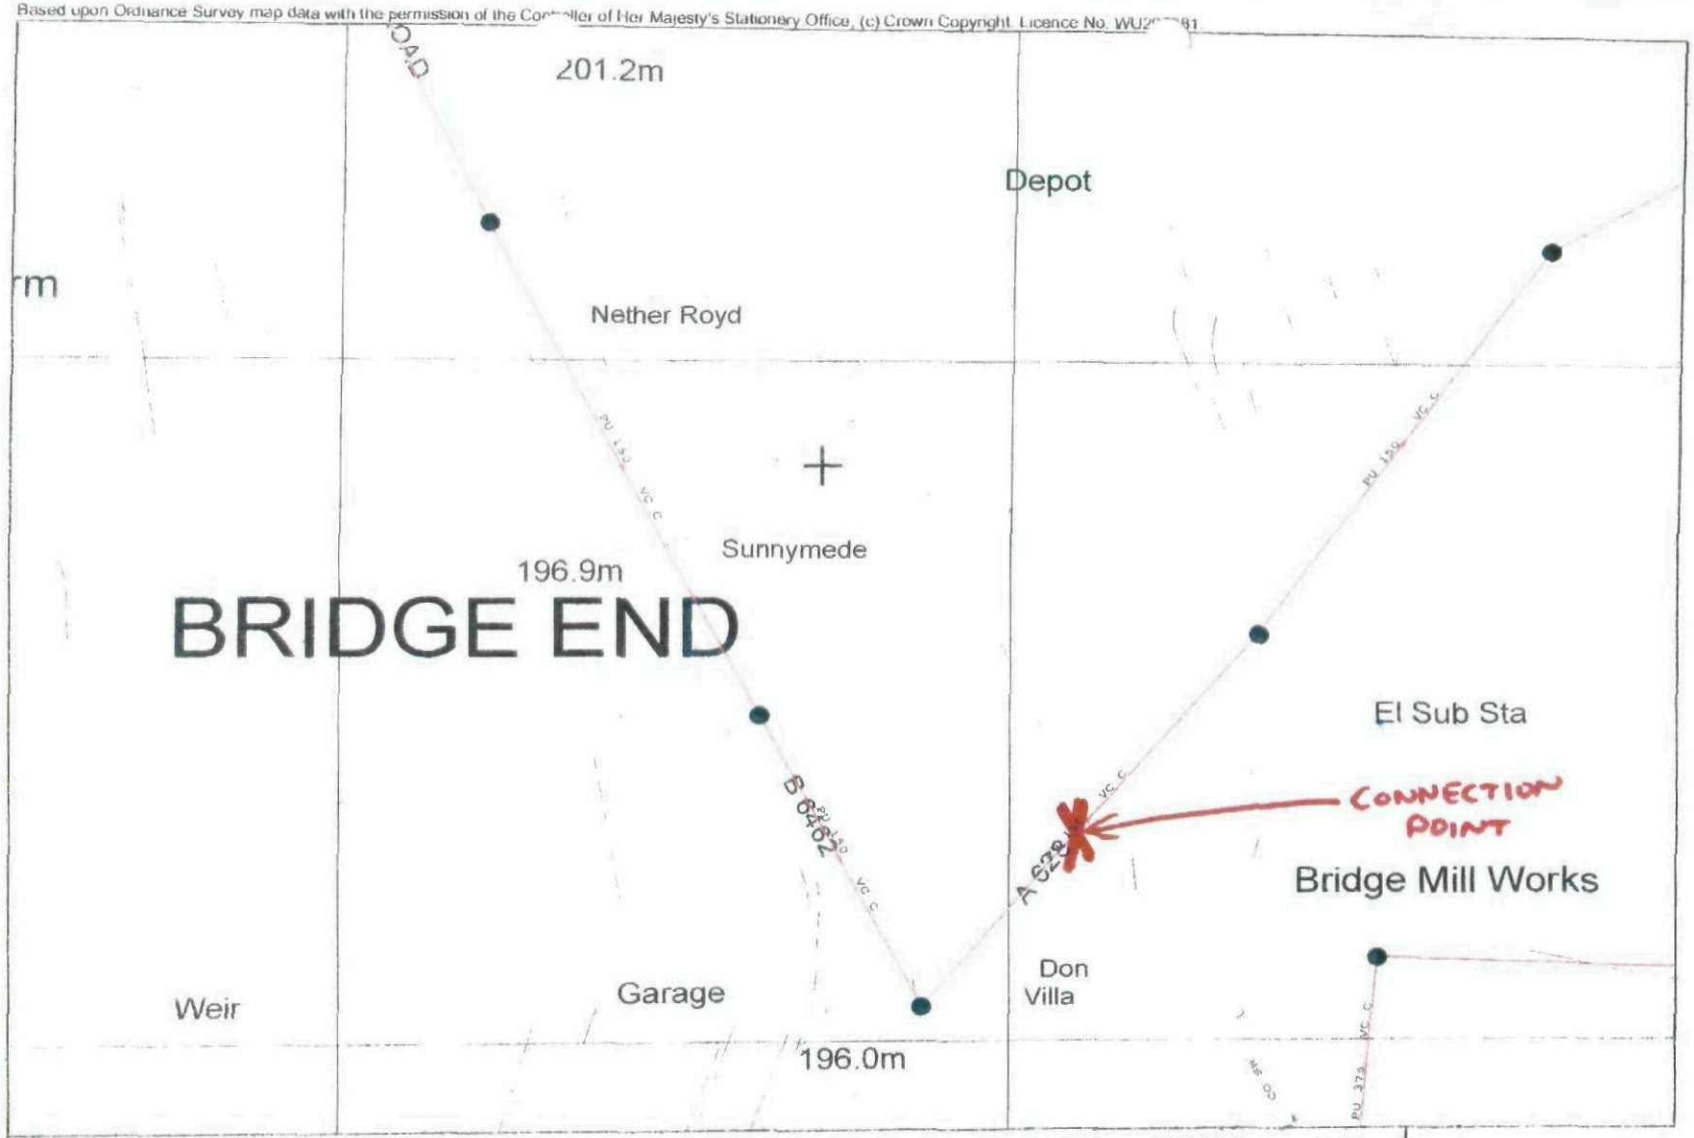

Public Waste Water Network	29/10/2004 10:01:33	OS Grid Coordinates: 424251 403687	Map Name: SE2403NW	alredj
COMBINED	FOUL	SURFACE WATER	OTHER	
Combined Sewer	Foul Sewer	Surface Water Sewer	Public Rising Main	
Section 104 Combined sewer	Section 104 Foul sewer	Section 104 Surface Water	Section 104 Rising Main	
Surveyed Section 24 combined sewer	Surveyed Section 24 foul sewer	Surveyed Section 24 surface sewer	Pumping Station	

SAFE-MOVE
A part of *Yorkshire Water*

Registered Office: Yorkshire Water Services Limited
Western House, Halifax Road, Bradford BD6 2SZ
Registered in England and Wales No. 2366682