
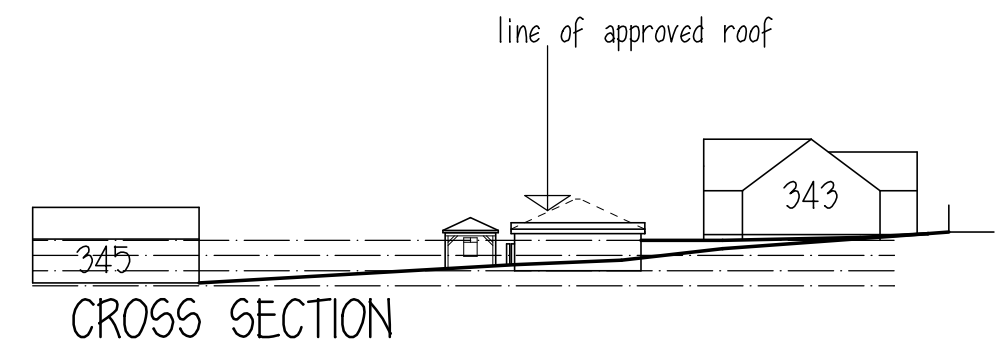


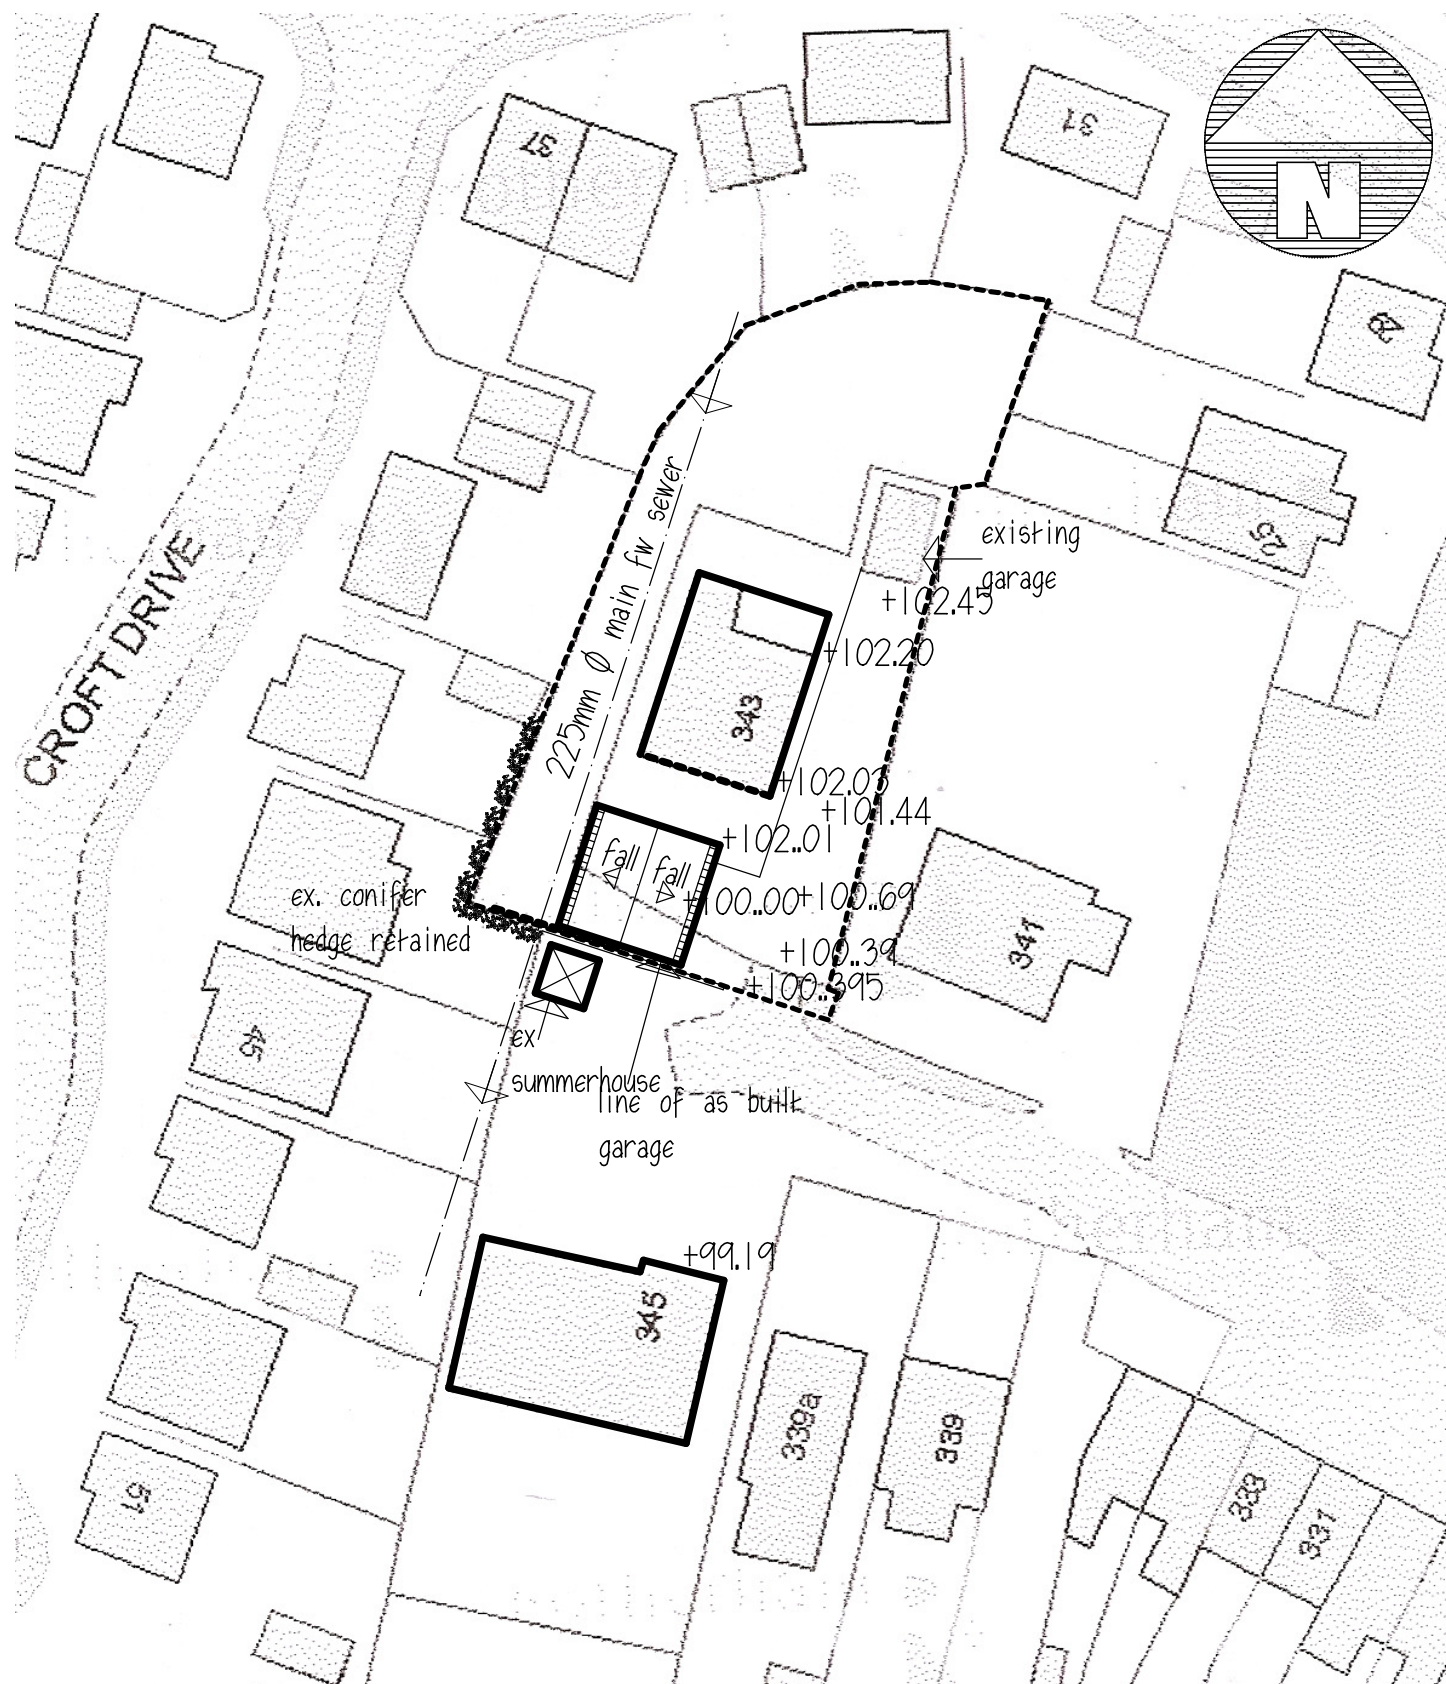

Mr G WALKER

PROPOSED GARAGE
343 DARTON LANE
MAPPLEWELL

SITE PLAN, SECTION & LEVELS

1:200, 1:500 @ A3 OCT. 12 Rev 1

Peter Thompson

"Linwood"

Barnsley Road


Dodworth

Barnsley S75 3JR

e-mail peter-thompson@hotmail.co.uk

tel. 01226 201391

m. 07973251730

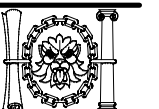

M.C.I.A.T.