


DO NOT SCALE FROM THIS DRAWING.
ALL DIMENSIONS ARE TO BE CHECKED ON SITE AND COMPARED TO AUTHOR
PLEASE NOTIFY ANY DISCREPANCIES OR VARIATIONS BEFORE WORK ON THE
RESIDENT SECTION COMMENCES.
THE BUILDING CONTRACTOR IS RESPONSIBLE FOR SETTING OUT,
COORDINATION OF THE WORKS AND FOR COMPLYING WITH STATUTE
THIS DRAWING SHALL BE IN CONJUNCTION WITH ALL RELEVANT
CONSULTANTS' AND/OR SPECIALISTS' DRAWINGS/ DOCUMENTS.
THE MATERIALS AND WORKMANSHIP OF ALL RELEVANT TRACES AND BUILDING
OPERATIONS SHALL COMPLY WITH THE RECOMMENDATIONS OF CURRENT
BRITISH STANDARDS AND CODES OF PRACTICE.
STRUCTURAL CALCULATIONS TAKE PRECEDENCE OVER THE DRAWINGS.
IF IN DOUBT, ASK.


NOTES

Drawing Scale (Unless otherwise noted)


1:50 @ A1 size OR 1:100 @ A3 size

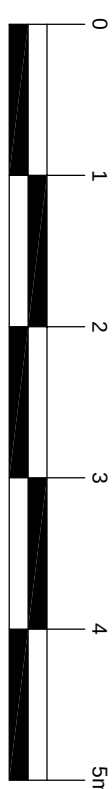

All trees and vegetation drawn are shown indicative only and may not represent actual trees in or around the site.

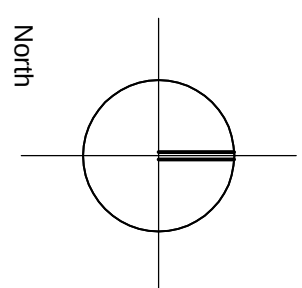

Section thru Extension as Proposed

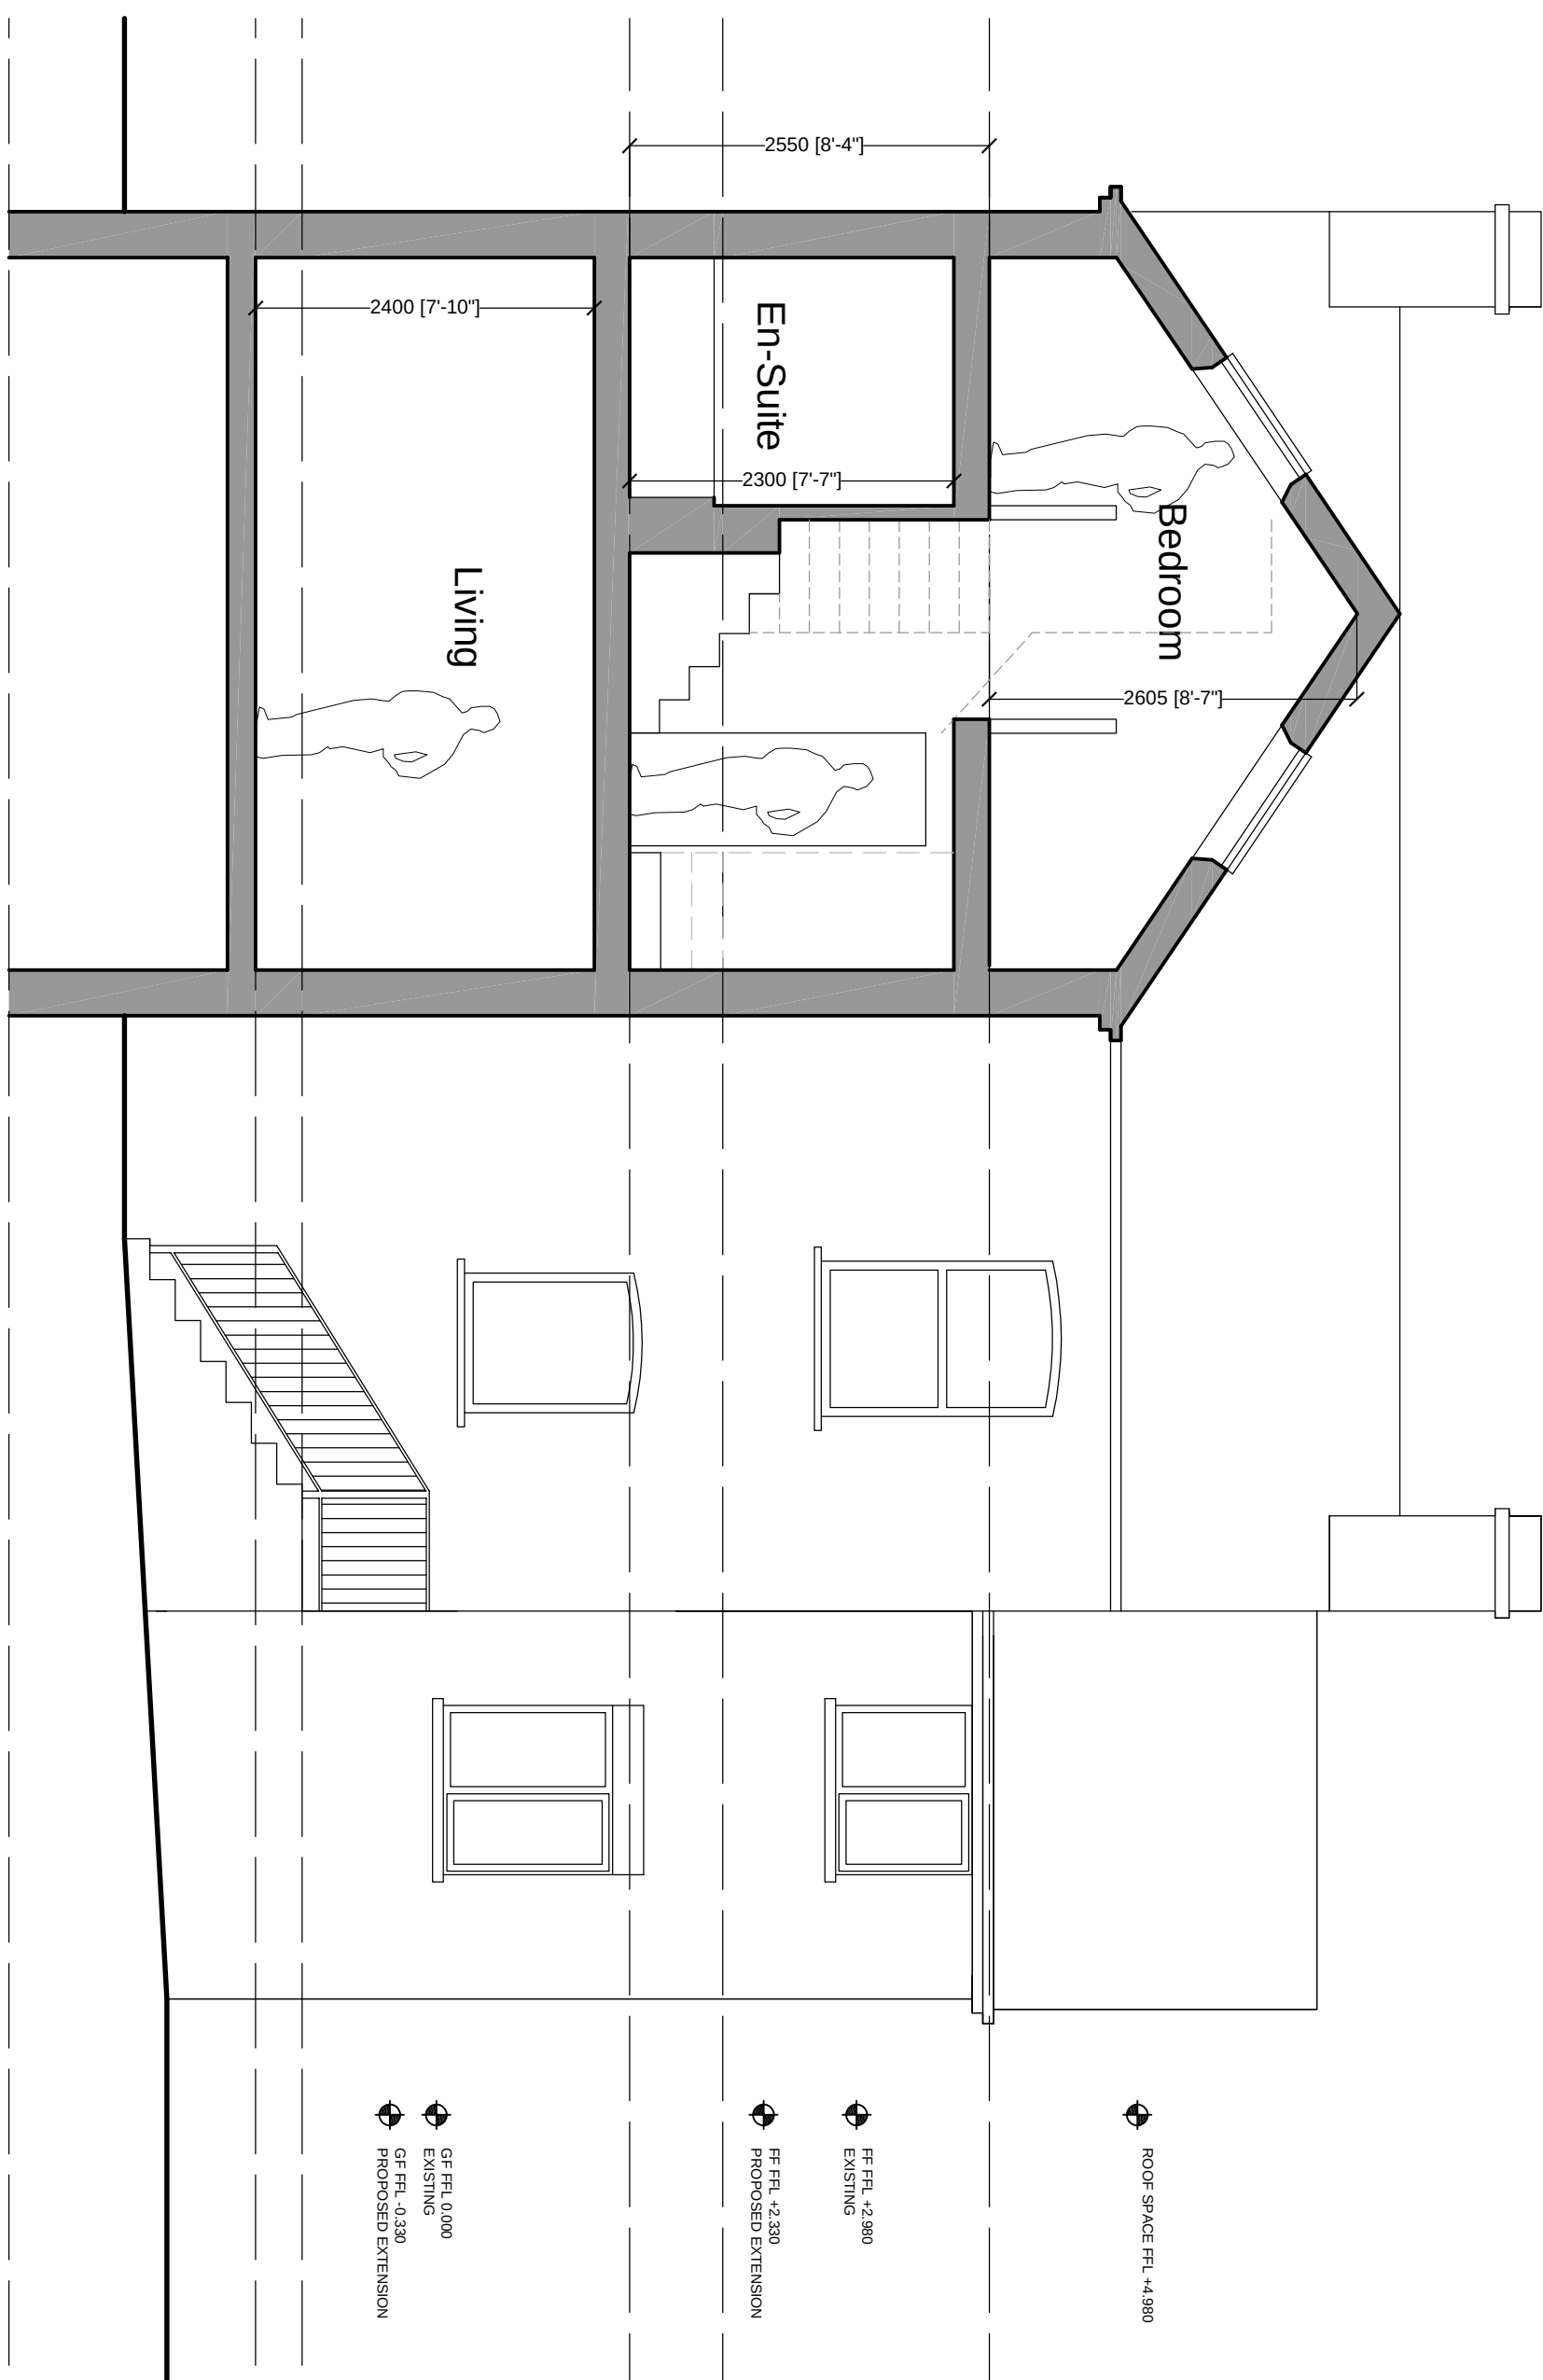

	REVISED
	PROJECT
	Proposed House Extension 46 Sackup Lane Darton Barnsley
	CLIENT
	Mr D Watson
SCALE	DATE
1:50	Aug 2013
DRAWING PURPOSE	DWG No.
STATUS / DRAWING PURPOSE	151/04
PLANNING	
DRAWING	
Section and 3D Views	