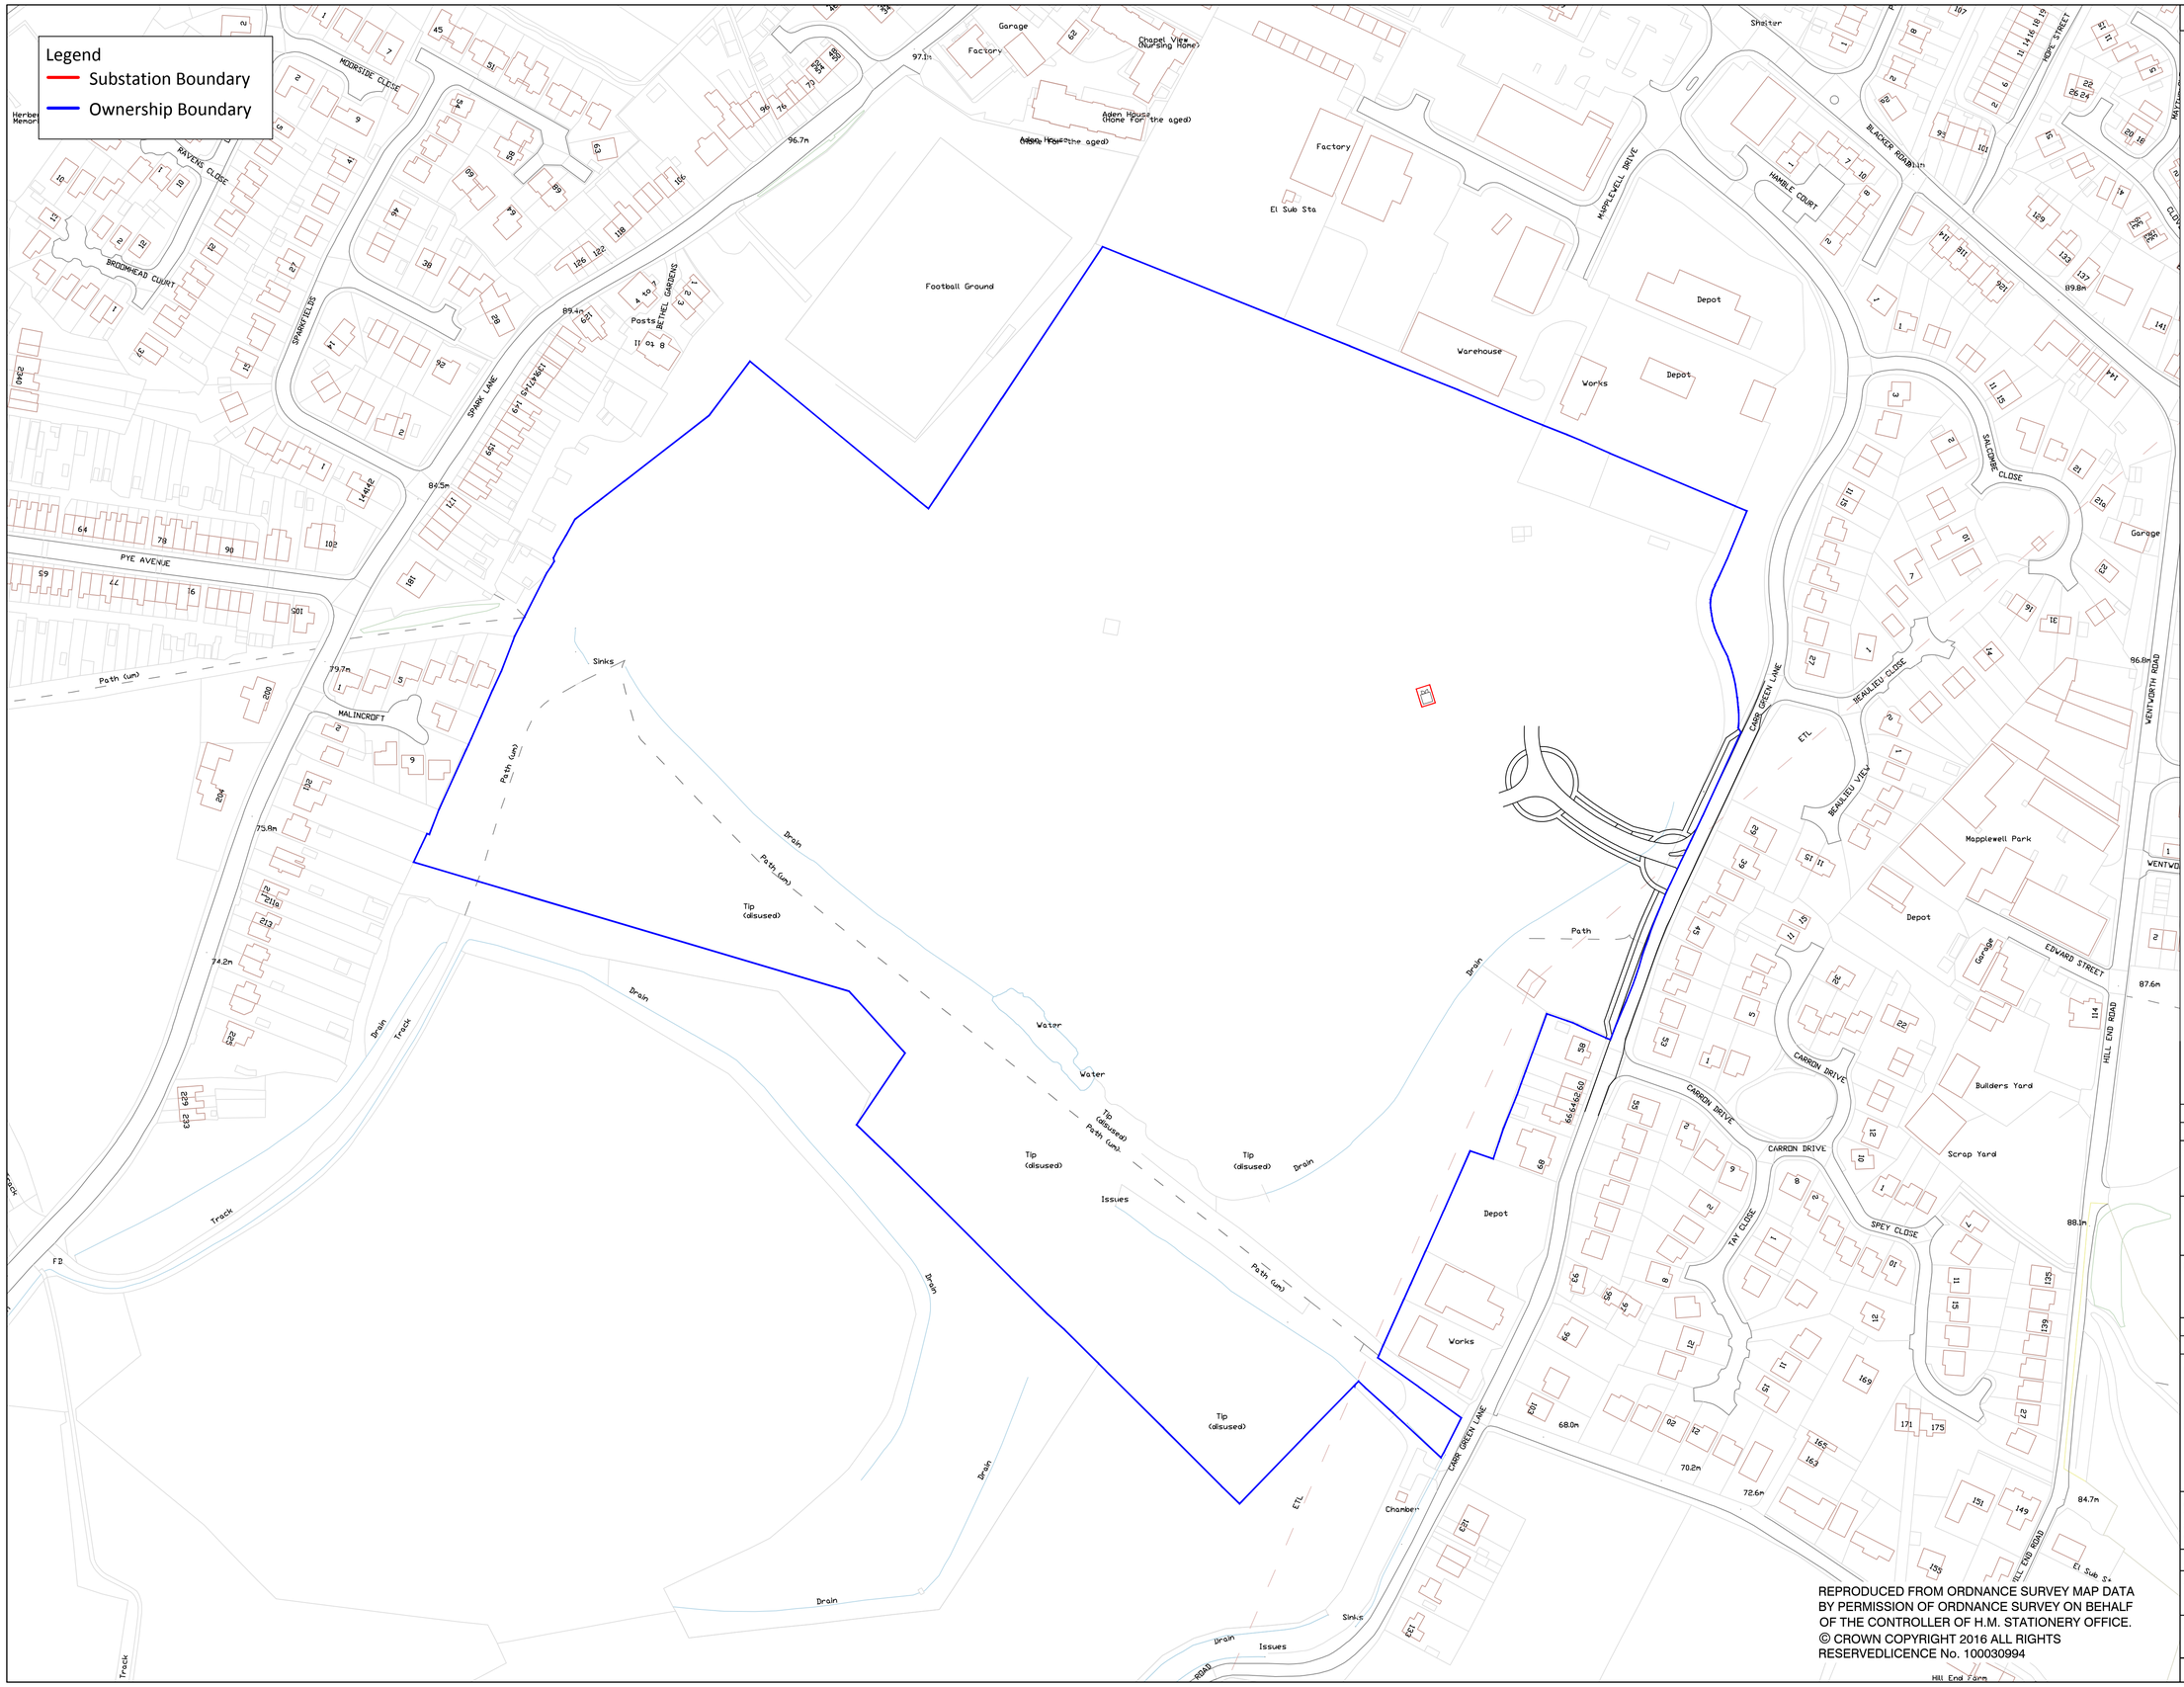

REPRODUCED FROM ORDNANCE SURVEY MAP DATA BY PERMISSION OF ORDNANCE SURVEY ON BEHALF OF THE CONTROLLER OF H.M. STATIONERY OFFICE.
© CROWN COPYRIGHT 2016 ALL RIGHTS RESERVEDLICENCE No. 100030994

013/GAW/MAJ/A1

ISSUE	DATE	DRN	REVISION	CHK'D	APP'D
A			FIRST ISSUE		

SITE NAME:-
GAWBER

TITLE:-
SUB-STATION BOUNDARY PLAN

DEPT:-
MAJOR PROJECTS

DRAWN	MR	CHKD	DAP
DATE	11/02/16	DATE	11/02/16

Harworth Estates

AMP Technology Centre,
Advanced Manufacturing Park,
Brunel Way, Catcliffe,
Sheffield. S60 5WG

© 2016 Harworth Estates
The copyrights within this drawing belong to Harworth Estates and the drawing may not be reproduced without prior written consent.

SCALE:- 1:1250

DRAWING No. 013/GAW/MAJ/A1 ACAD

LAYOUT:- LAYOUT 1 A1

A