


TO REMOVE THE EXISTING DOUBLE "ATCOST"
 PREFABRICATED BARN'S TO THE REAR
 AND ASSOCIATED CONCRETE HARDSTANDING
 ADJACENT AND TO PROVIDE THESE AREAS
 WITHIN THE GREEN BELT USAGE.

DENOTES
 PROPOSED 900MM
 HIGH DRY STONE
 WALLING DETAIL.

900MM H. POST
 & 2 RAIL
 DEMARKATION
 FENCE

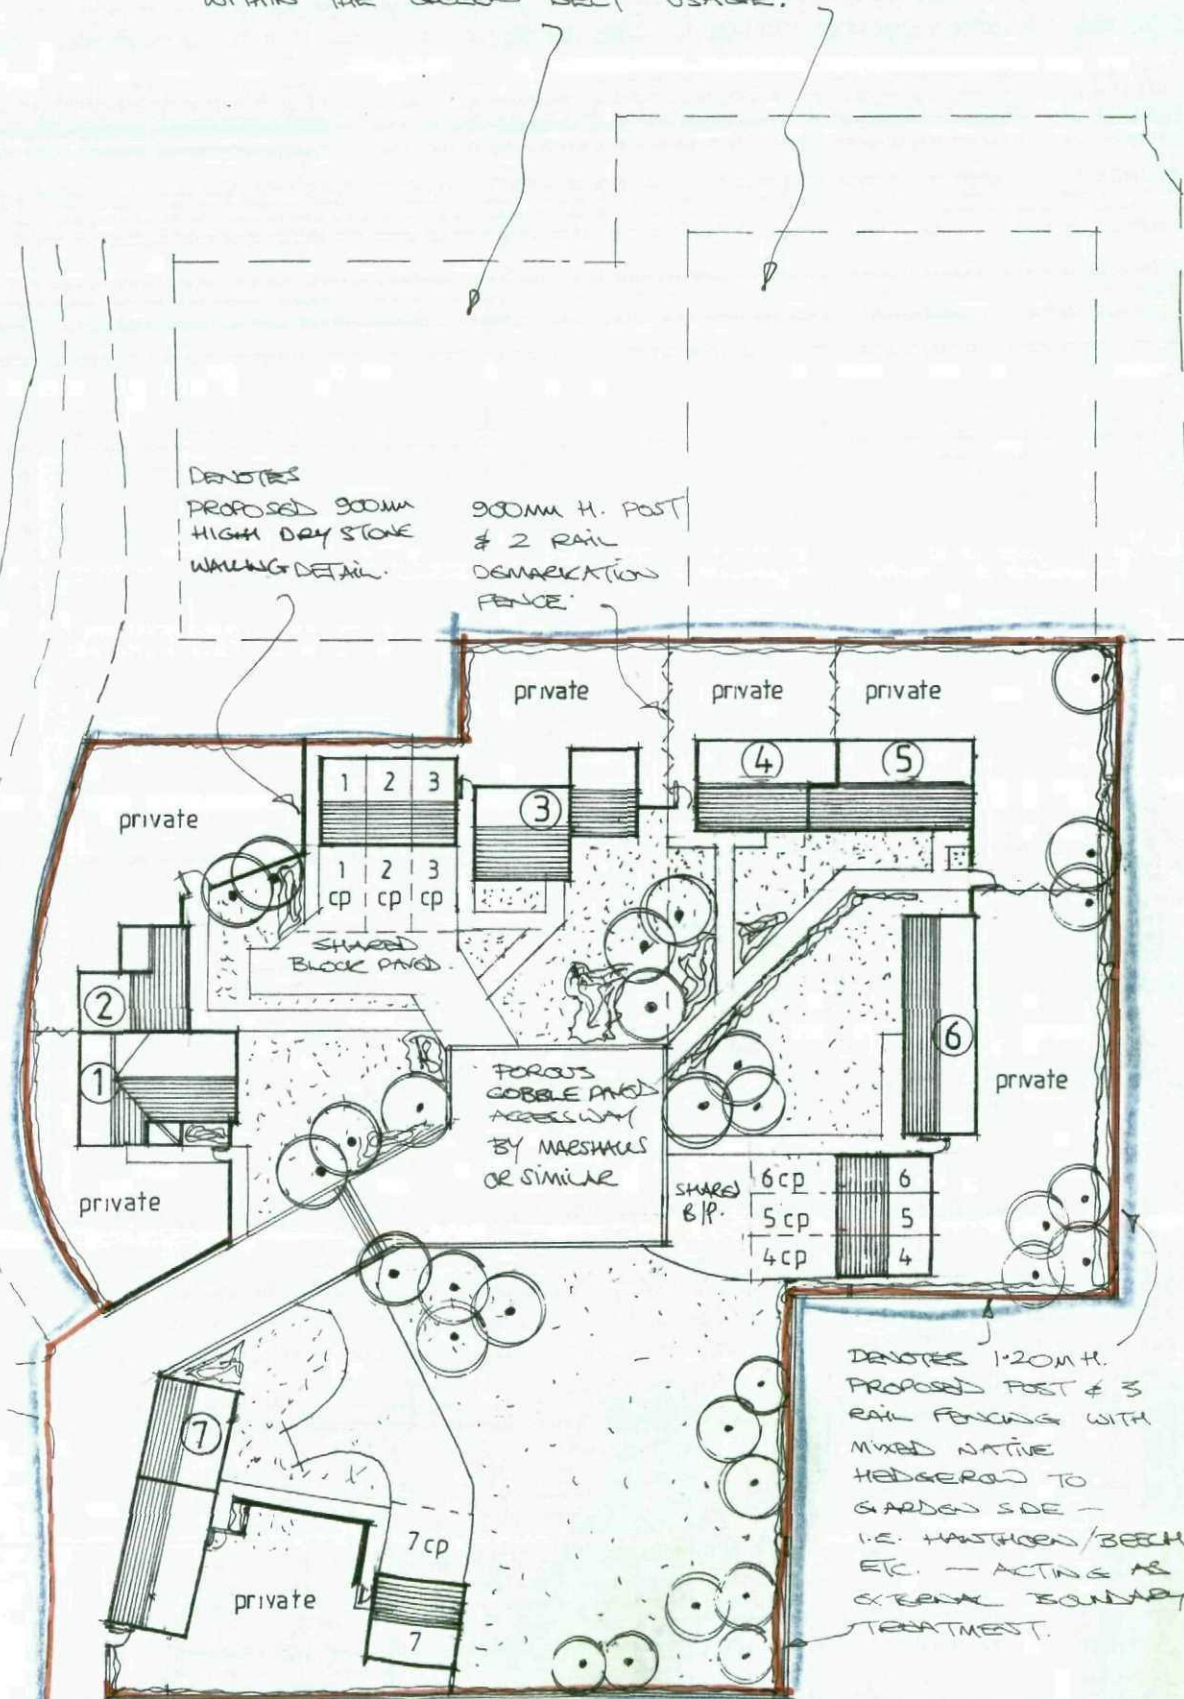


*TO PROVIDE 4.50M WIDE
 POROUS BLOCK PAVED AREA
 (FOR TRIST 10.00M)
 FROM GRANGE VIEW
 JUNCTION TO SATISFY
 HIGHWAY DEPT.

900mm High Knee Rail

900mm high knee rail

refer to details shown

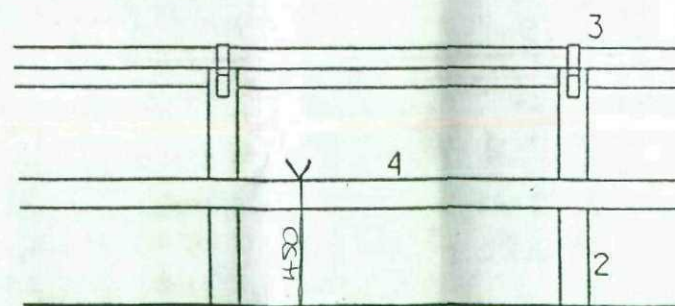

- 1 All fencing woodwork to be stained with coloured preservative
- 2 100mm sq vertical posts complete with 45o splayed cut to accept top rail
- 3 100mm sq horizontal top rail set at 45o splay fixed to vertical posts with 35mm wide galv'' m.s. strapping nailed
- 4 100 x 25mm horizontal mid rail face fixed to vertical posts

B/Regs:

Planning:

A	RE-DRAWN DUE TO PLANNING 01-08	
Rev	Notes	Date

Garry Greetham Associates Ltd
 Residential Design Consultant
 Westwood House
 18 Carr Lane
 Tankersley
 Barnsley S75 3BE
 Tel(01226)746573

PROJECT	Blacker Grange Farm
CLIENT	Thawley Trustees
TITLE	Site Layout
ADDRESS	"Blacker Grange Farm", off Barnsley Road, Blacker Hill, Barnsley.
DRAWN BY	ggg
SCALE	1:500
DATE	July 07
DRAWING No	603-02
REV	A

Member of the Chartered Institute of Architectural Technologists