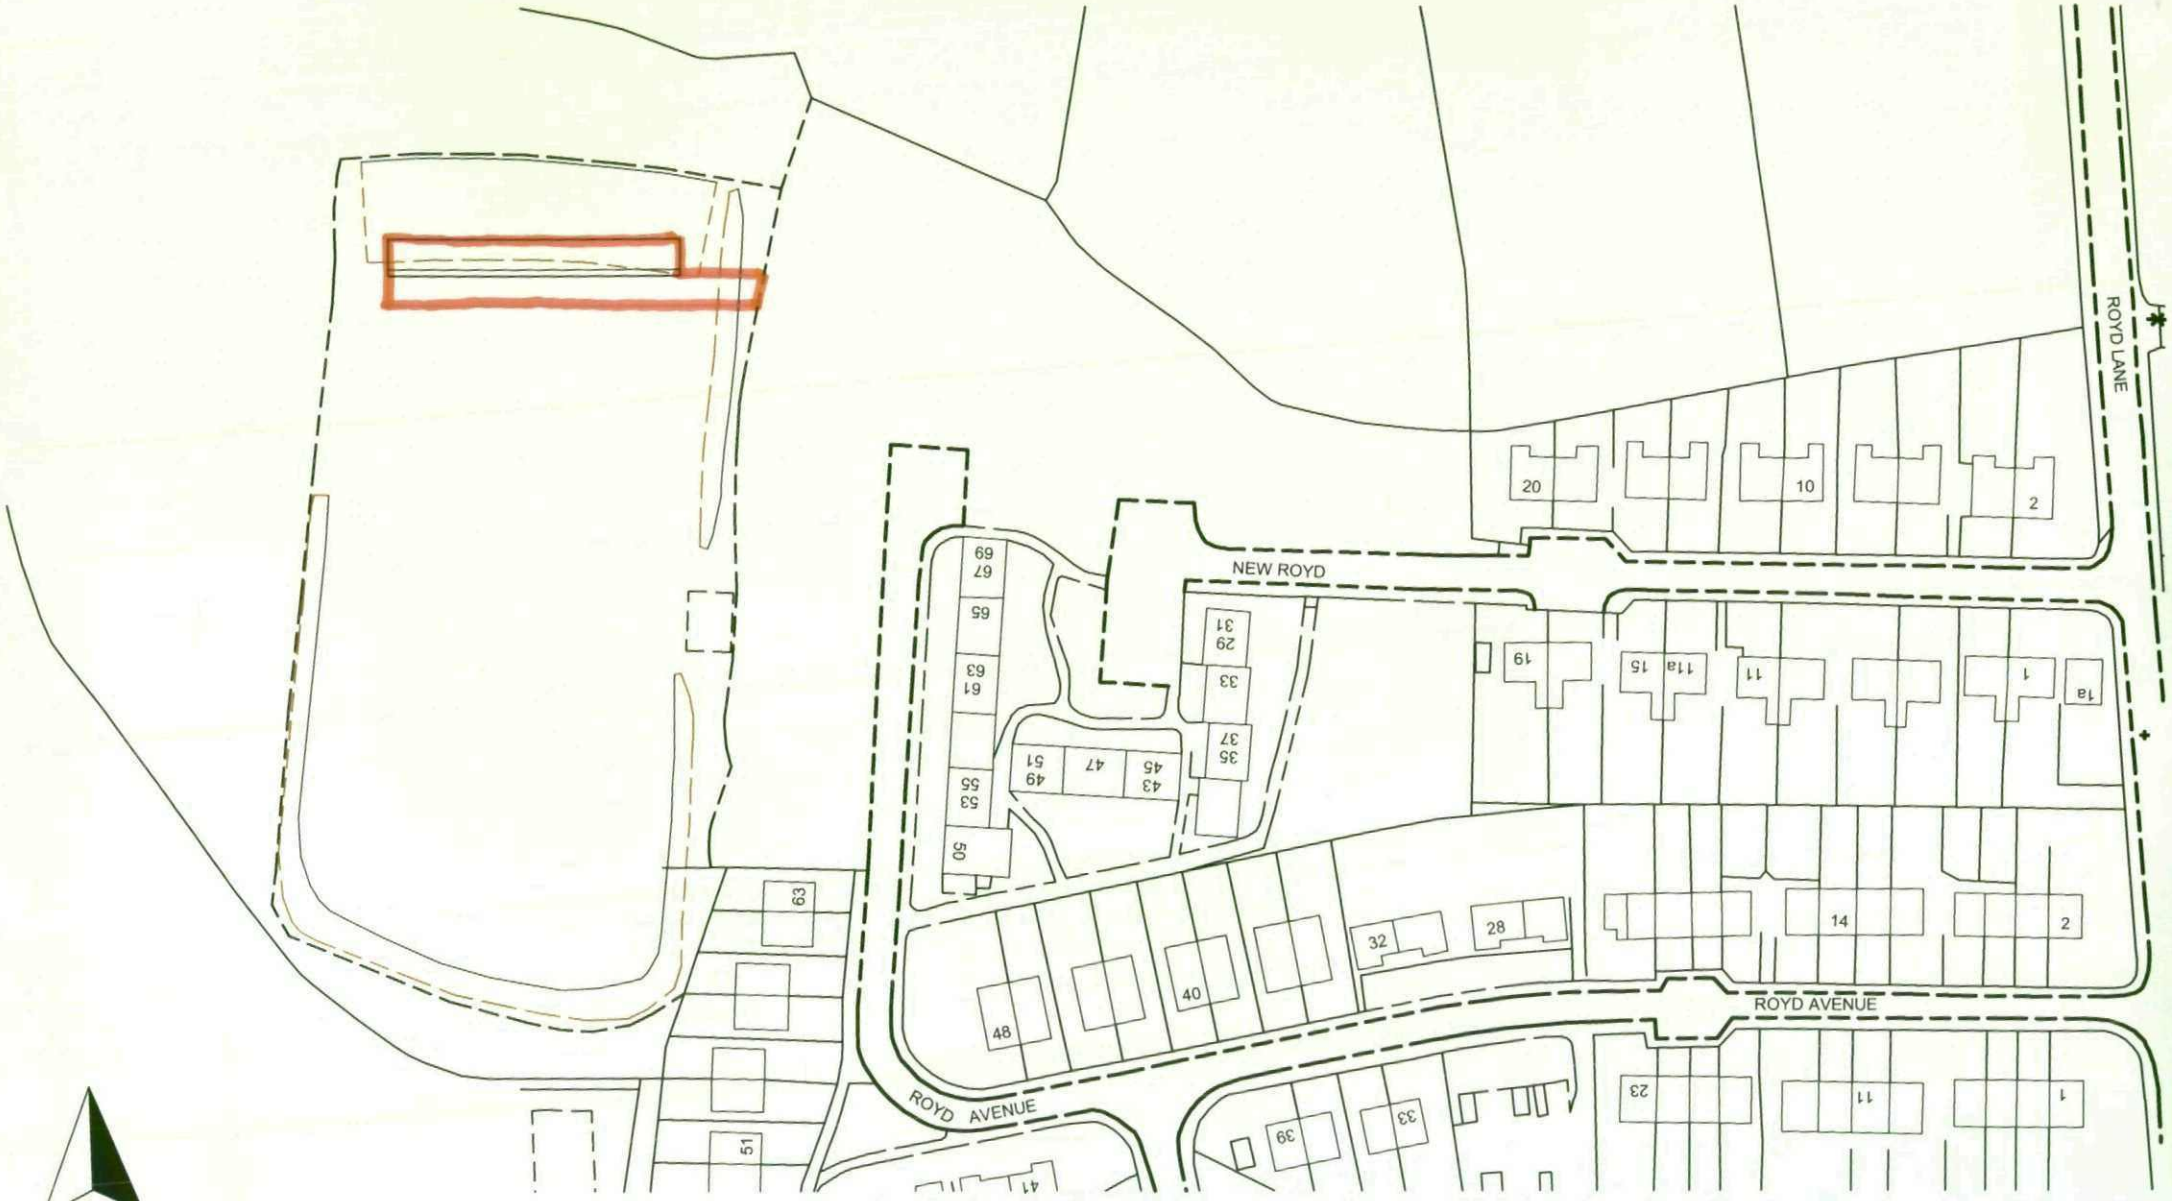


nicol thomas

Revision	Date	Details
A		redline amended

nicol thomas
architects project managers construction cost consultants CDM co-ordinators
Registered in England and Wales Reg No. 2140639
Quality Assured to BS EN ISO 9001:1994 Certificate number GB 4723

Heyside House Blackshaw Lane Heyside Royton Oldham OL2 6NS
t 01706 290088 f 01706 290099 e oldham@nicolthomas.com

Also at Birmingham (Registered office)

Do not scale from this drawing. All dimensions must be checked and verified before preparing production drawings or commencing works. This drawing and its design is the copyright of Nicol Thomas Ltd and may not be reproduced in any form whatsoever without their prior express written consent

Client:	Equity Housing Group			
Job:	Access Road to Football Club, Millhouse Green			
Drawing title:	Existing Location Plan			
Drawing Number: (Job number)	M3008.02	(PL)	0005	Revision: A
Scale:	1:1250 @ A4			
Date:	Aug 09			
Drawn by/ checked by:	RO / GRF			