


AND MAINS SERVICES / EASEMENT POSITIONS.

Site Area: 0.220 Ha 0.543 Acres

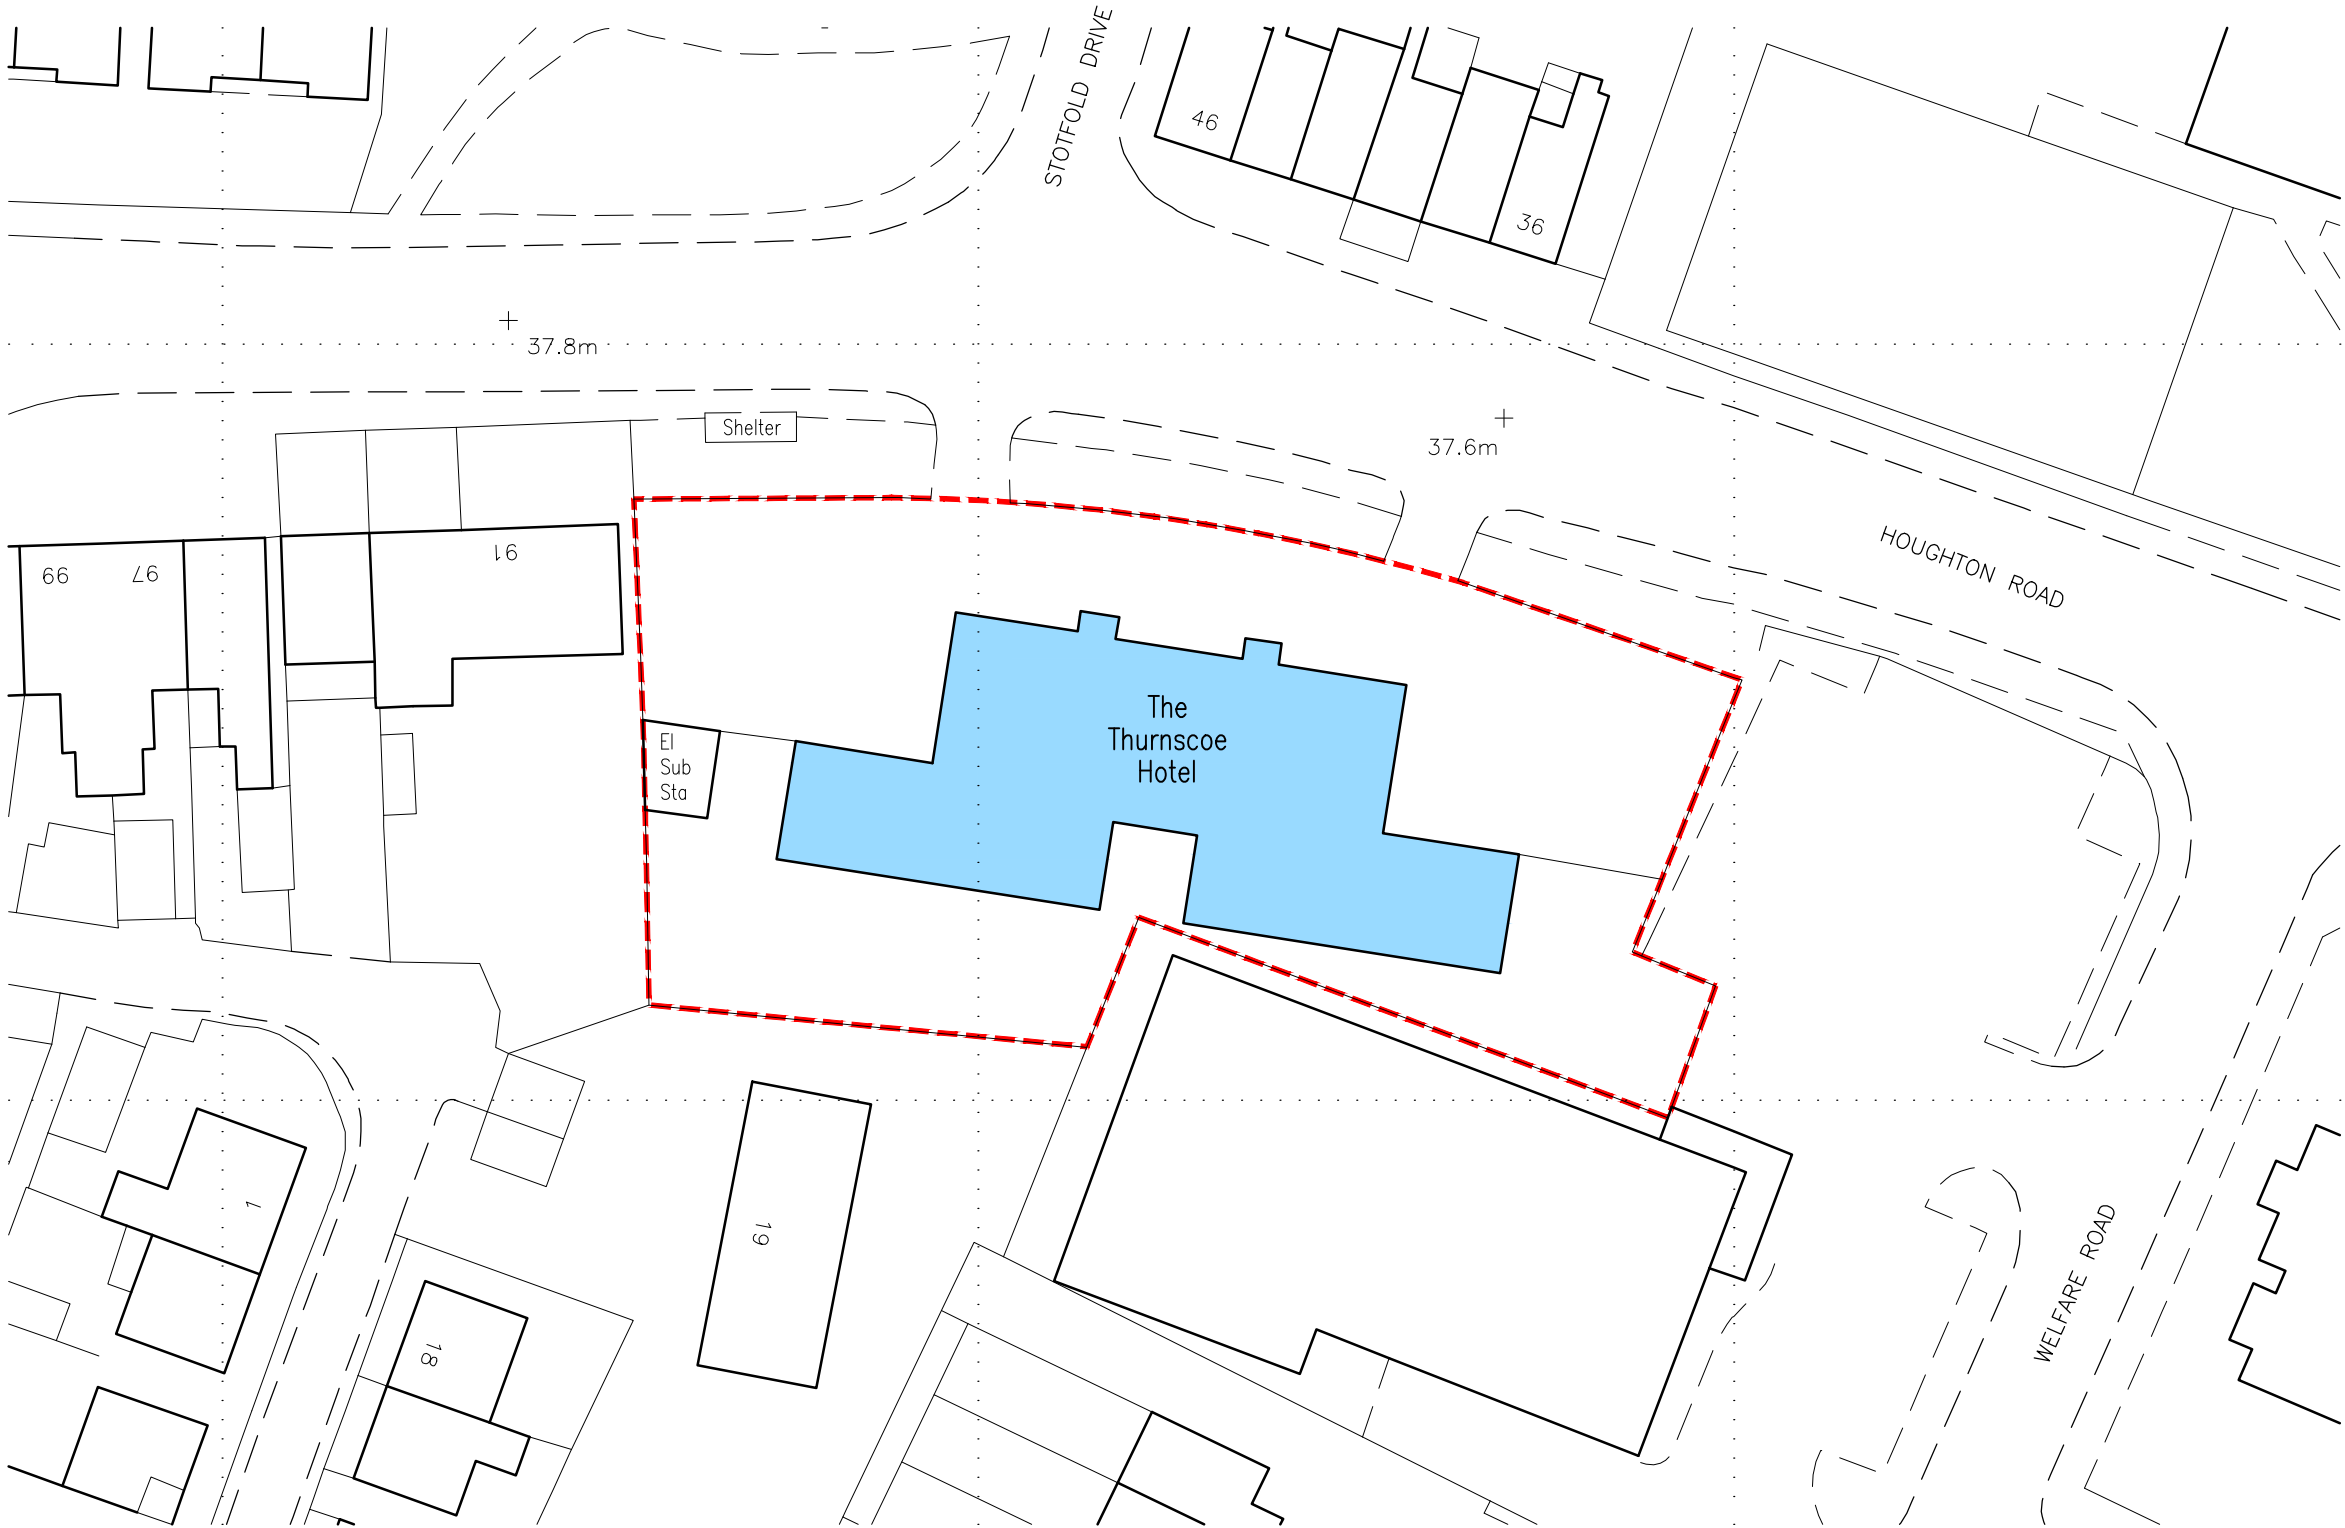

Ordnance Survey (c) Crown Copyright 2010. All rights reserved. Licence number 100020449

REV.	DATE	AMENDMENT
WPL Design & Management Ltd 1 Airport West Lancaster Way Leeds LS19 7ZA Tel: 0113 202 9444 Fax: 0113 202 9333 E-mail: mail@wpldm.co.uk		
PROJECT TITLE PROPOSED DEVELOPMENT THURNSCOE HOTEL HOUGHTON ROAD THURNSCOE, S63 0JX FOR: GT PUBS LTD		
DRAWING TITLE EXISTING SITE LAYOUT		
PROJECT No: 6944	DRAWING No: SK.02	REVISION: -
SCALE: 1:500 @ A3	DATE: 04.05.10	DRAWN BY: SSL
CHECKED BY: -		DATE: -