




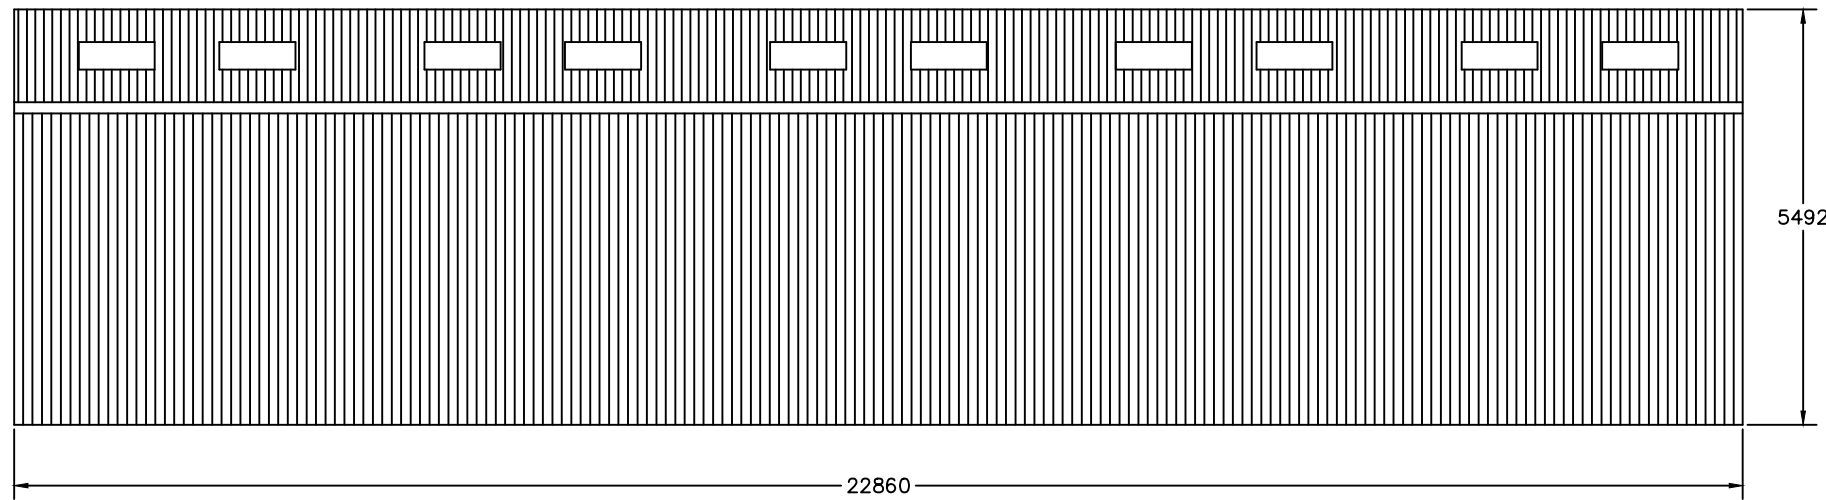


South East Side Elevation

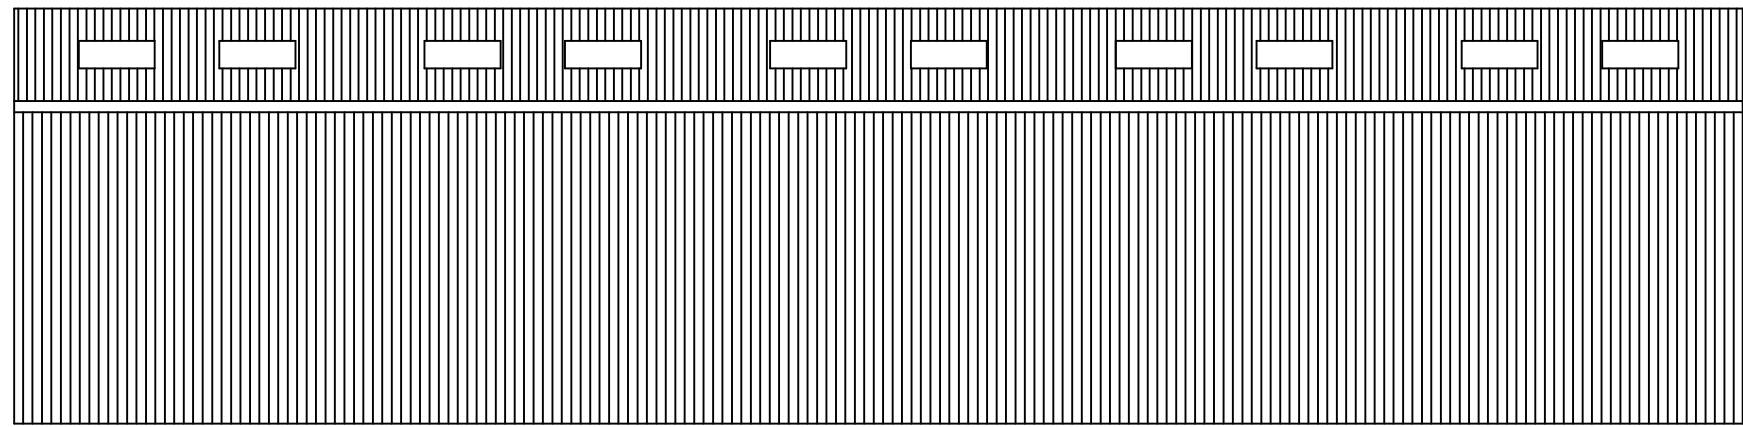


North West Side Elevation

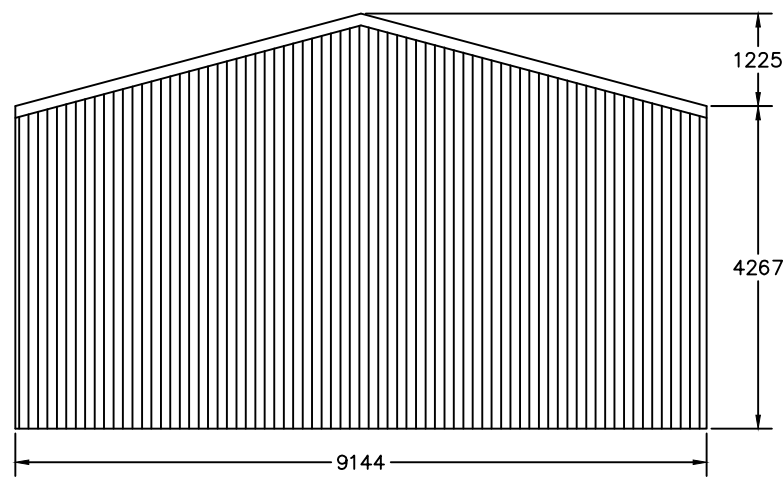

North East Gable Elevation

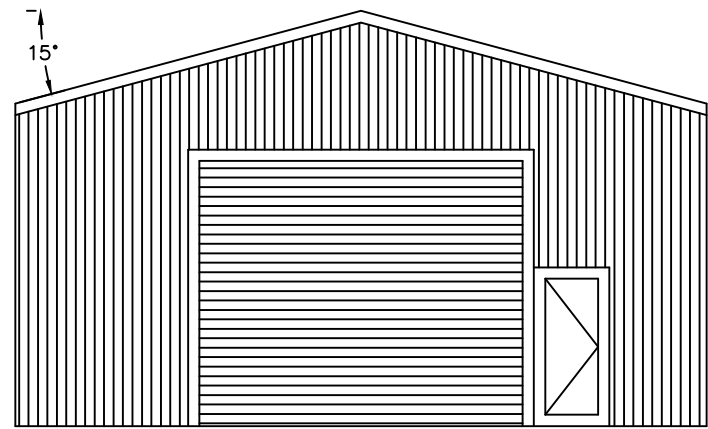

South West Gable Elevation

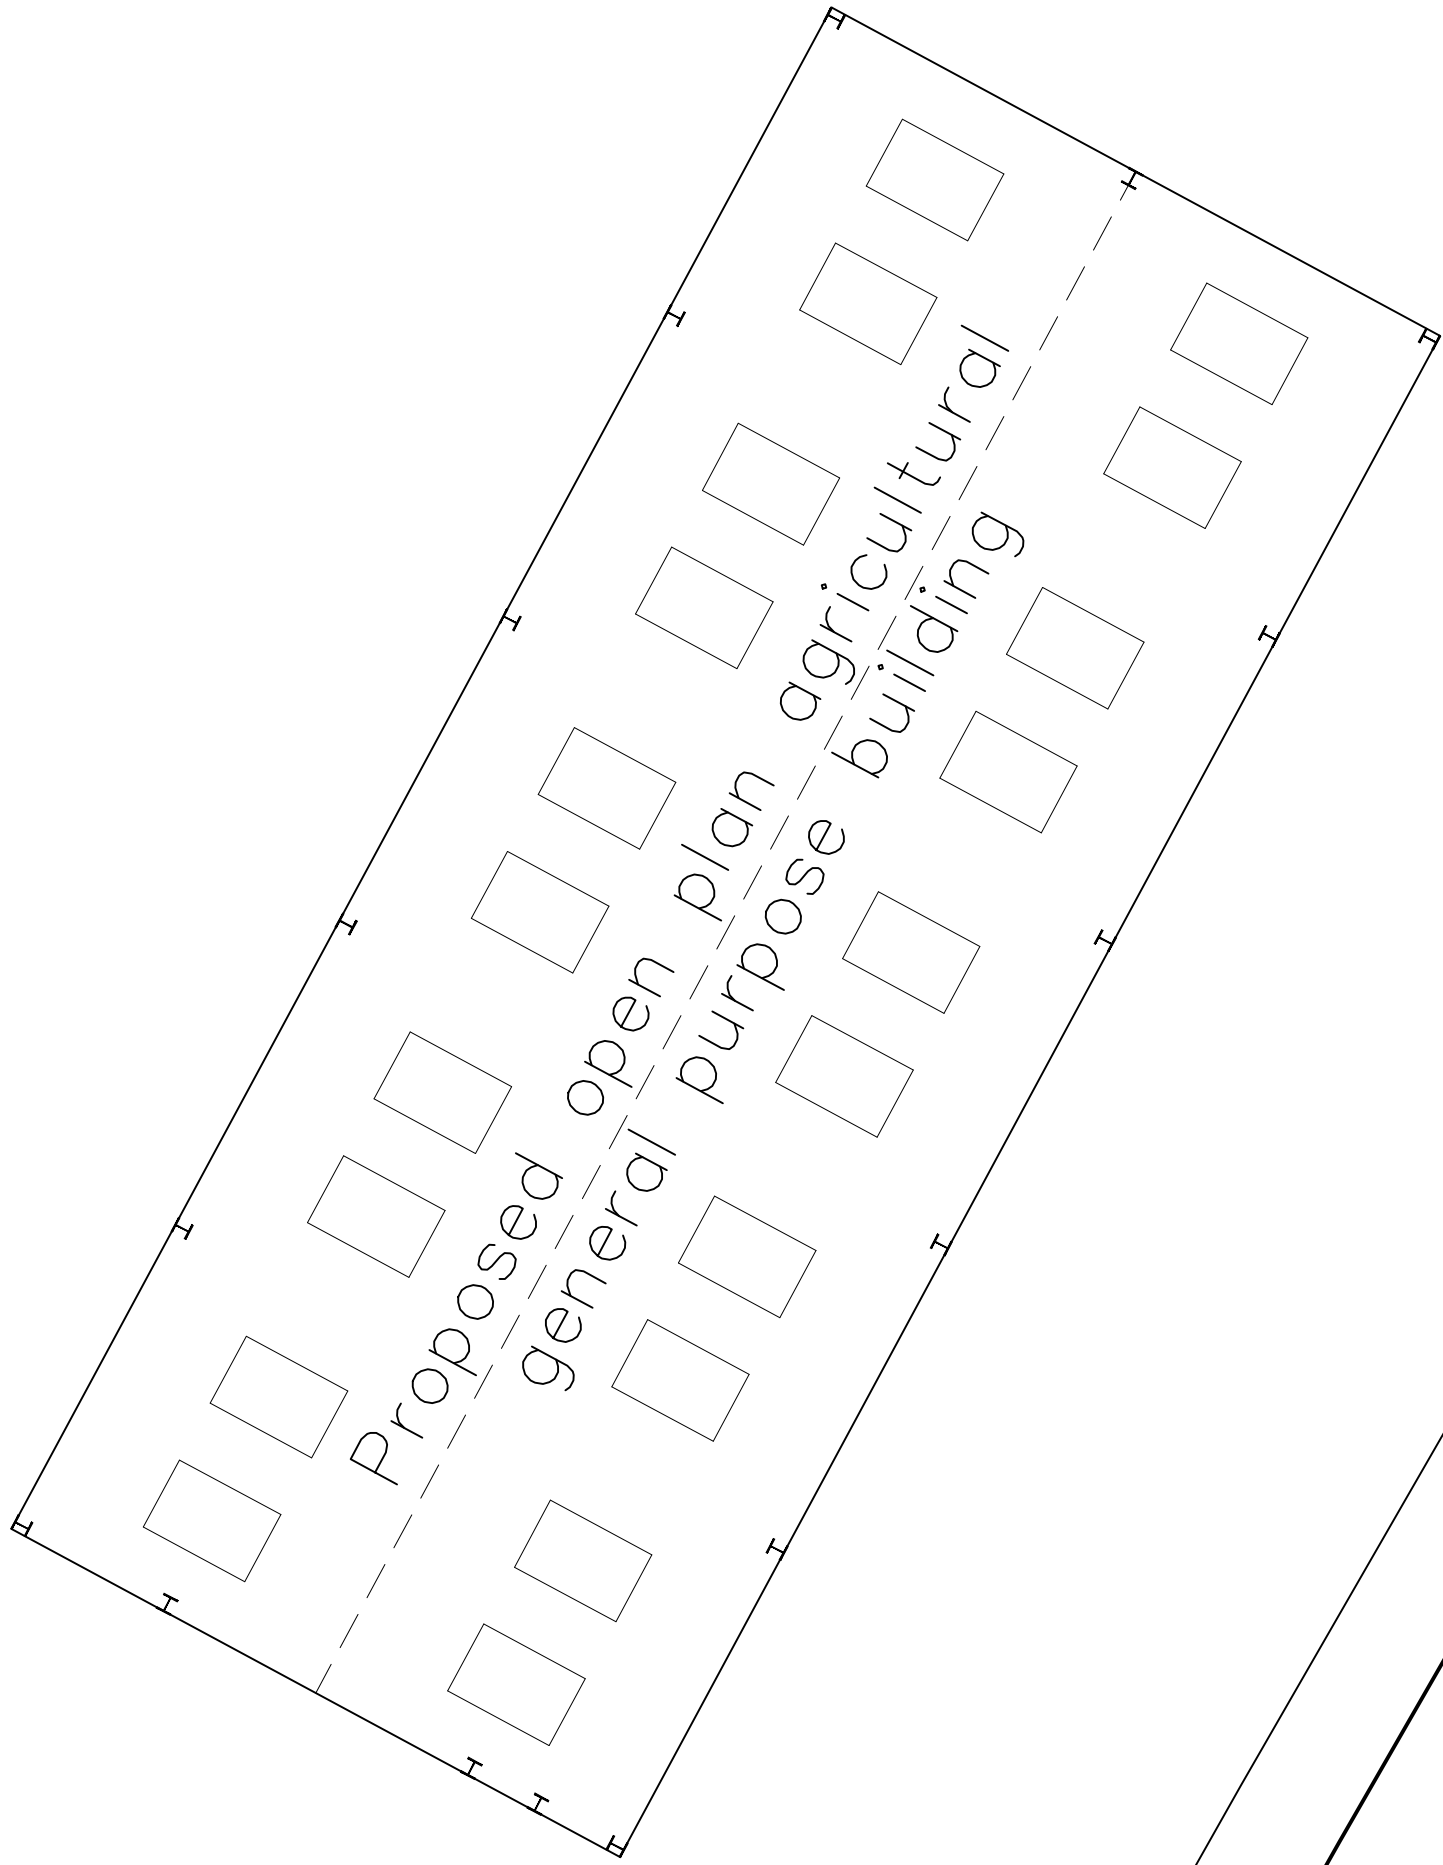

Roof sheeting to be factory coated coloured fibre cement sheeting, coloured Juniper Green (12B29)

Vertical cladding to be box profile steel sheeting, coloured Juniper Green (12B29)

All dimensions shown in mm

Rev.	Revision Description	Drn	Chkd	Appd	Date
© Copyright					
A & H Structures Ltd					
Narlow Works, Thorpe, ASHBOURNE. DE6 2AT Tel: 01335 350419 Fax: 01335 350533					
Client: The Bells Steakhouse Ltd Land off Blackergreen Lane Silkstone, Barnsley, S75 4NF					
Project: Proposed General Purpose Agricultural Building					
Title: Elevation Drawings					
Drawn by: Joanne Stanley		Designed by:		Checked:	
Date: 07.04.2017		Index No.:		Approved:	
Scales: 1:100@ A1					
Drawing No: 1183-001					Revision