
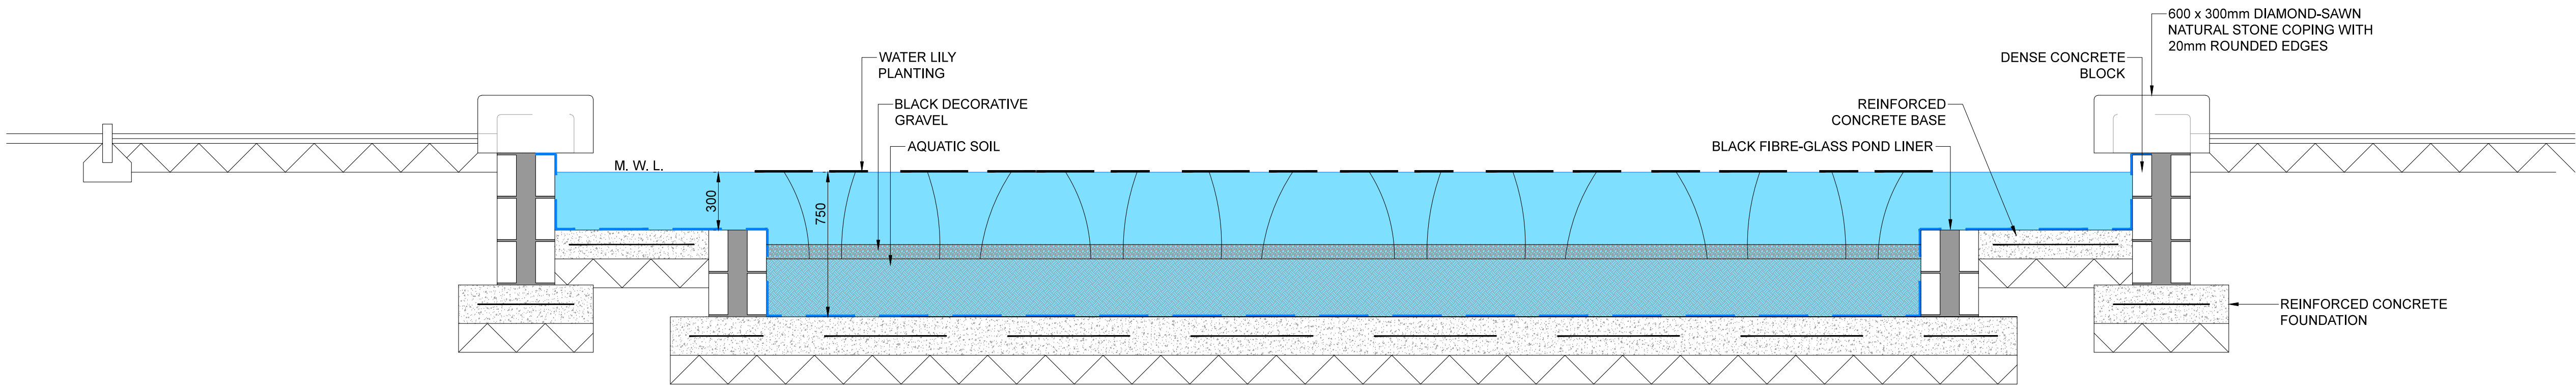


1:20 DETAIL

1:50 PLAN

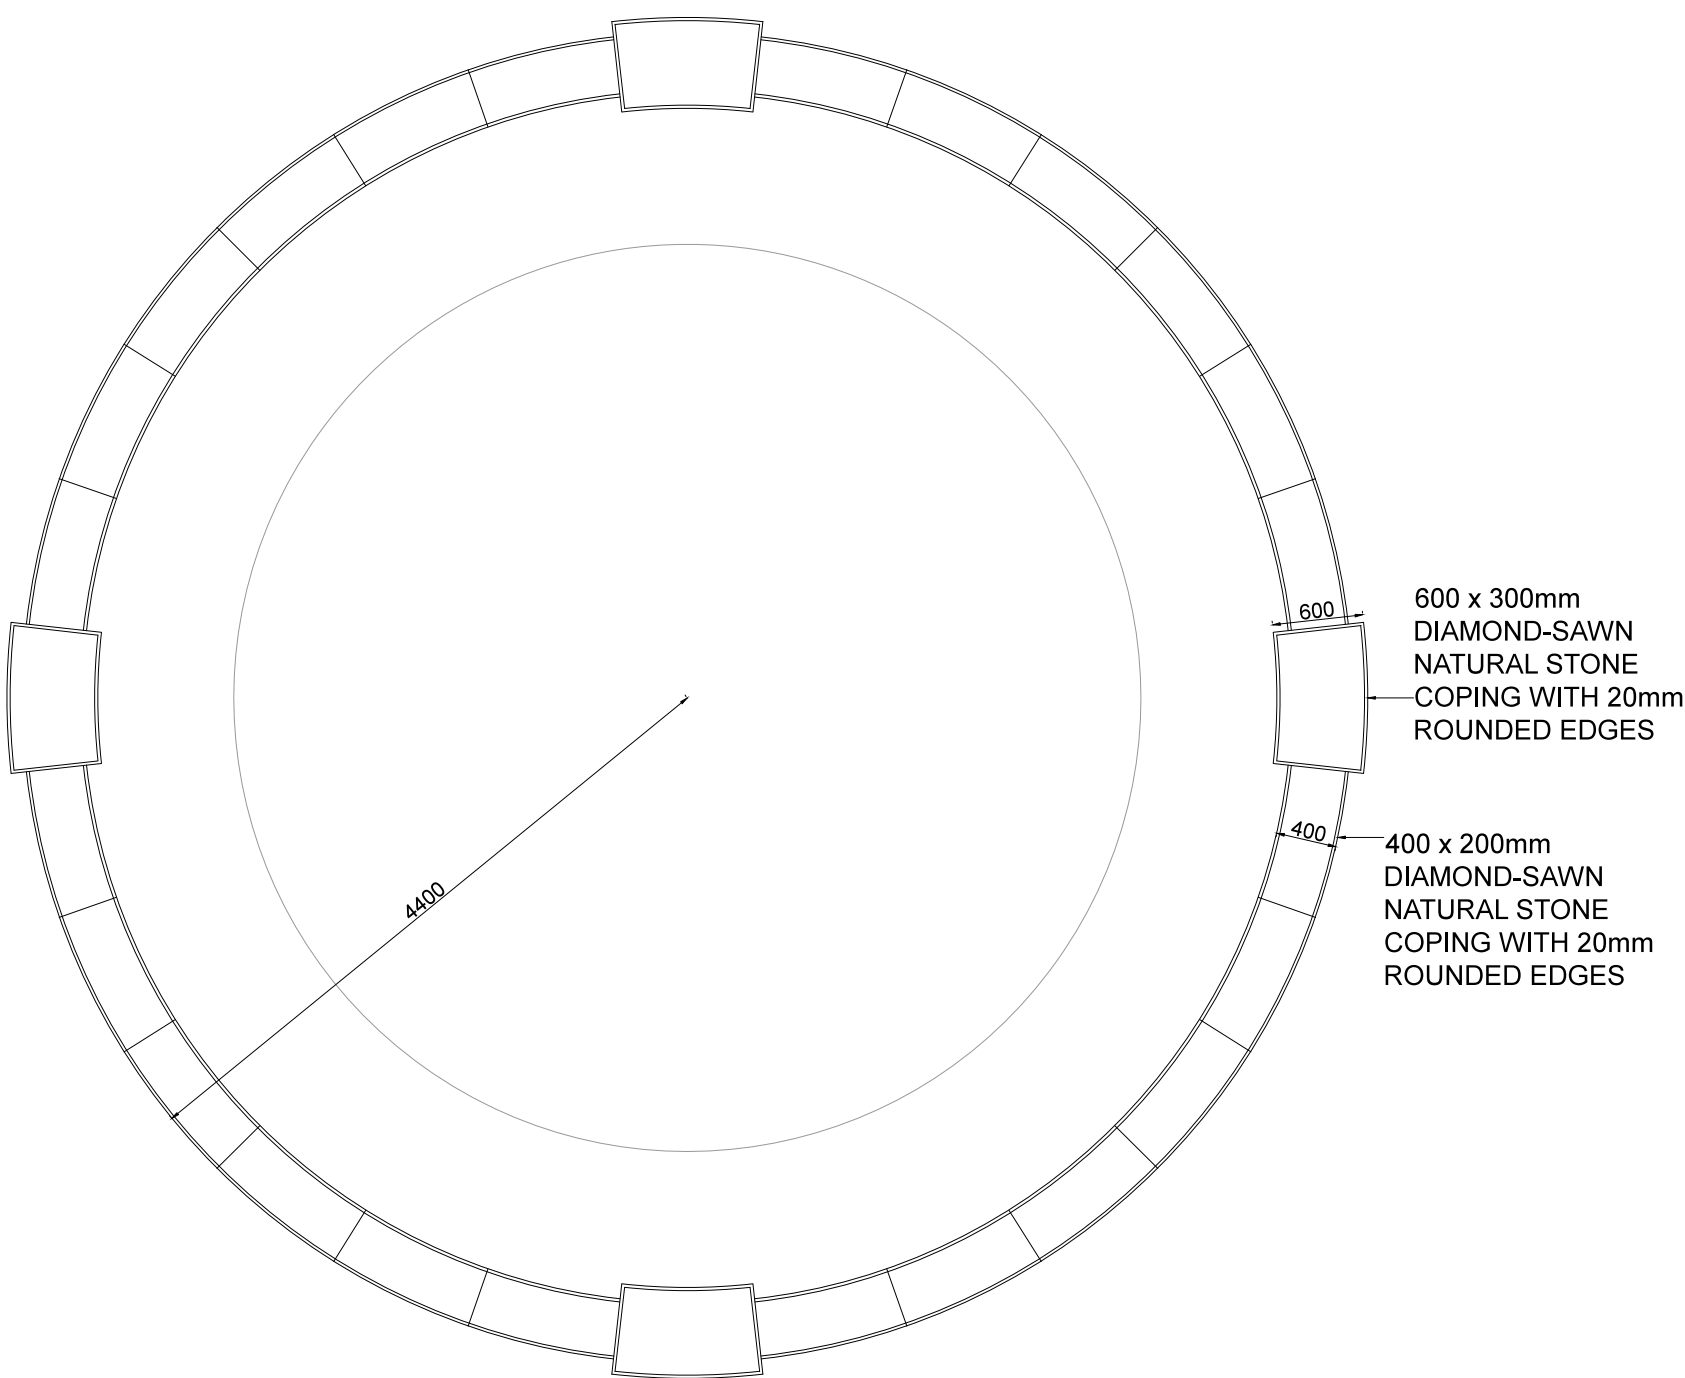

DRAWING NOTES:

GENERAL:

1. COPYRIGHT OF THIS DRAWING IS VESTED IN PUNJ LLOYD AND IT MUST NOT BE COPIED OR REPRODUCED WITHOUT CONSENT.
2. IT DOES NOT SCALE FROM THE DRAWING - DIMENSIONS GIVEN, IF IN DOUBT ASK.
3. ALL DIMENSIONS ARE IN MILLIMETRES UNLESS NOTED OTHERWISE. ONLY FIGURED DIMENSIONS ARE TO BE TAKEN FROM THIS DRAWING.
4. ALL DIMENSIONS SHALL BE VERIFIED ON SITE BEFORE PROCEEDING WITH THE WORK. ALL CONTRACTORS MUST BE RESPONSIBLE FOR TAKING AND CHECKING ALL DIMENSIONS RELATIVE TO THEIR WORK.
5. PUNJ LOK SHALL BE NOTIFIED IMMEDIATELY BY EMAIL, OF ANY DISCREPANCIES.
6. PUNJ LOK ACCEPTS NO LIABILITY FOR ANY EXPENSE, LOSS OR DAMAGE OF WHATSOEVER NATURE TO THE CONTRACTOR OR HIS EMPLOYEES OR SUB CONTRACTORS ARISING OUT OF THE EXECUTION OF THE WORK TO WHICH IT RELATES WHICH HAS NOT BEEN REFERRED TO THEM AND PRIOR APPROVAL OBTAINED.
7. ALL PUNJ LOK DRAWINGS TO BE READ IN CONJUNCTION WITH ALL RELEVANT ARCHITECTURAL & STRUCTURAL AND MECH ENGINEERS DRAWINGS AND SPECIFICATIONS.

REFERENCE FILES:


1. THIS DRAWING IS BASED ON THE FOLLOWING EXTERNAL CONSULTANTS DRAWINGS:

CONSULTANT	REFERENCE FILE	DATE RECEIVED

HEALTH, SAFETY & ENVIRONMENTAL INFORMATION:

1. IT IS ASSUMED THAT ALL WORKS ON THIS DRAWING WILL BE CARRIED OUT BY A COMPETENT CONTRACTOR AND, WHERE APPROPRIATE, WORKING TO AN APPROVED METHOD STATEMENT.
2. THIS DRAWING IS TO BE READ IN CONJUNCTION WITH ALL OTHER HAZARDS / RISKS WHICH HAVE BEEN IDENTIFIED AND RECORDED WITHIN THE PRE-CONSTRUCTION INFORMATION PACK AND / OR THE CONSTRUCTION PHASE H&S PLAN.
3. IN ADDITION TO THE HAZARDS / RISKS NORMALLY ASSOCIATED WITH THE TYPES OF WORK DETAILED ON THIS DRAWING, NOTE THE FOLLOWING:

ITEM N°	RISK REGISTER DETAILS
---------	-----------------------

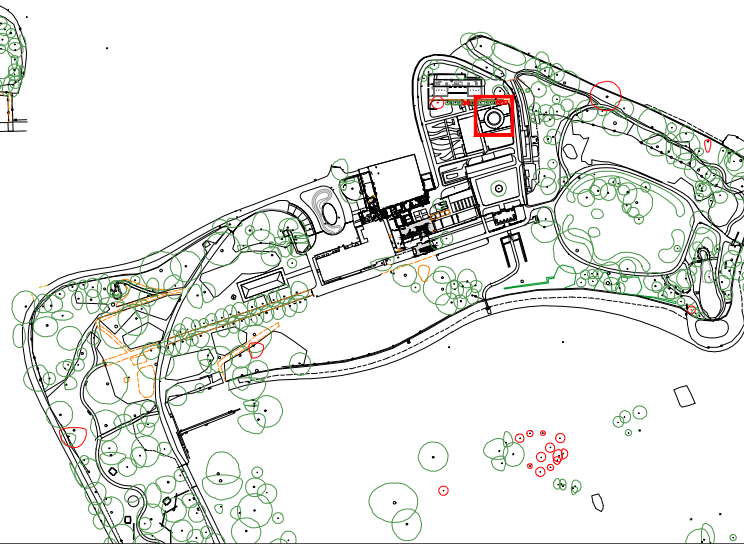

P01	STAGE 1. PLANNING PROPOSALS	SS	AA	05/05/16
-----	--------------------------------	----	----	----------

REV	DESCRIPTION	DRAWN	CHECK	DATE
KEY PLAN				

CLIENT



plincke.

MANCHESTER **LONDON**
t:0161 237 9223 t:0207 739 3330
e:north@plincke.co.uk e:london@plincke.co.uk

PROJECT TITLE
CANNON HALL PARKS FOR PEOPLE



DRAWING TITLE

WALLED GARDEN: GEORGIAN POND DETAIL

DATE	05/05/16
------	----------

PROJECT No. 0292	DRAWING No. CHP_PLI_S2_DR_LC4_0223	REVISION P01
---------------------	---------------------------------------	-----------------

SCALE BAR @ 1:200

