


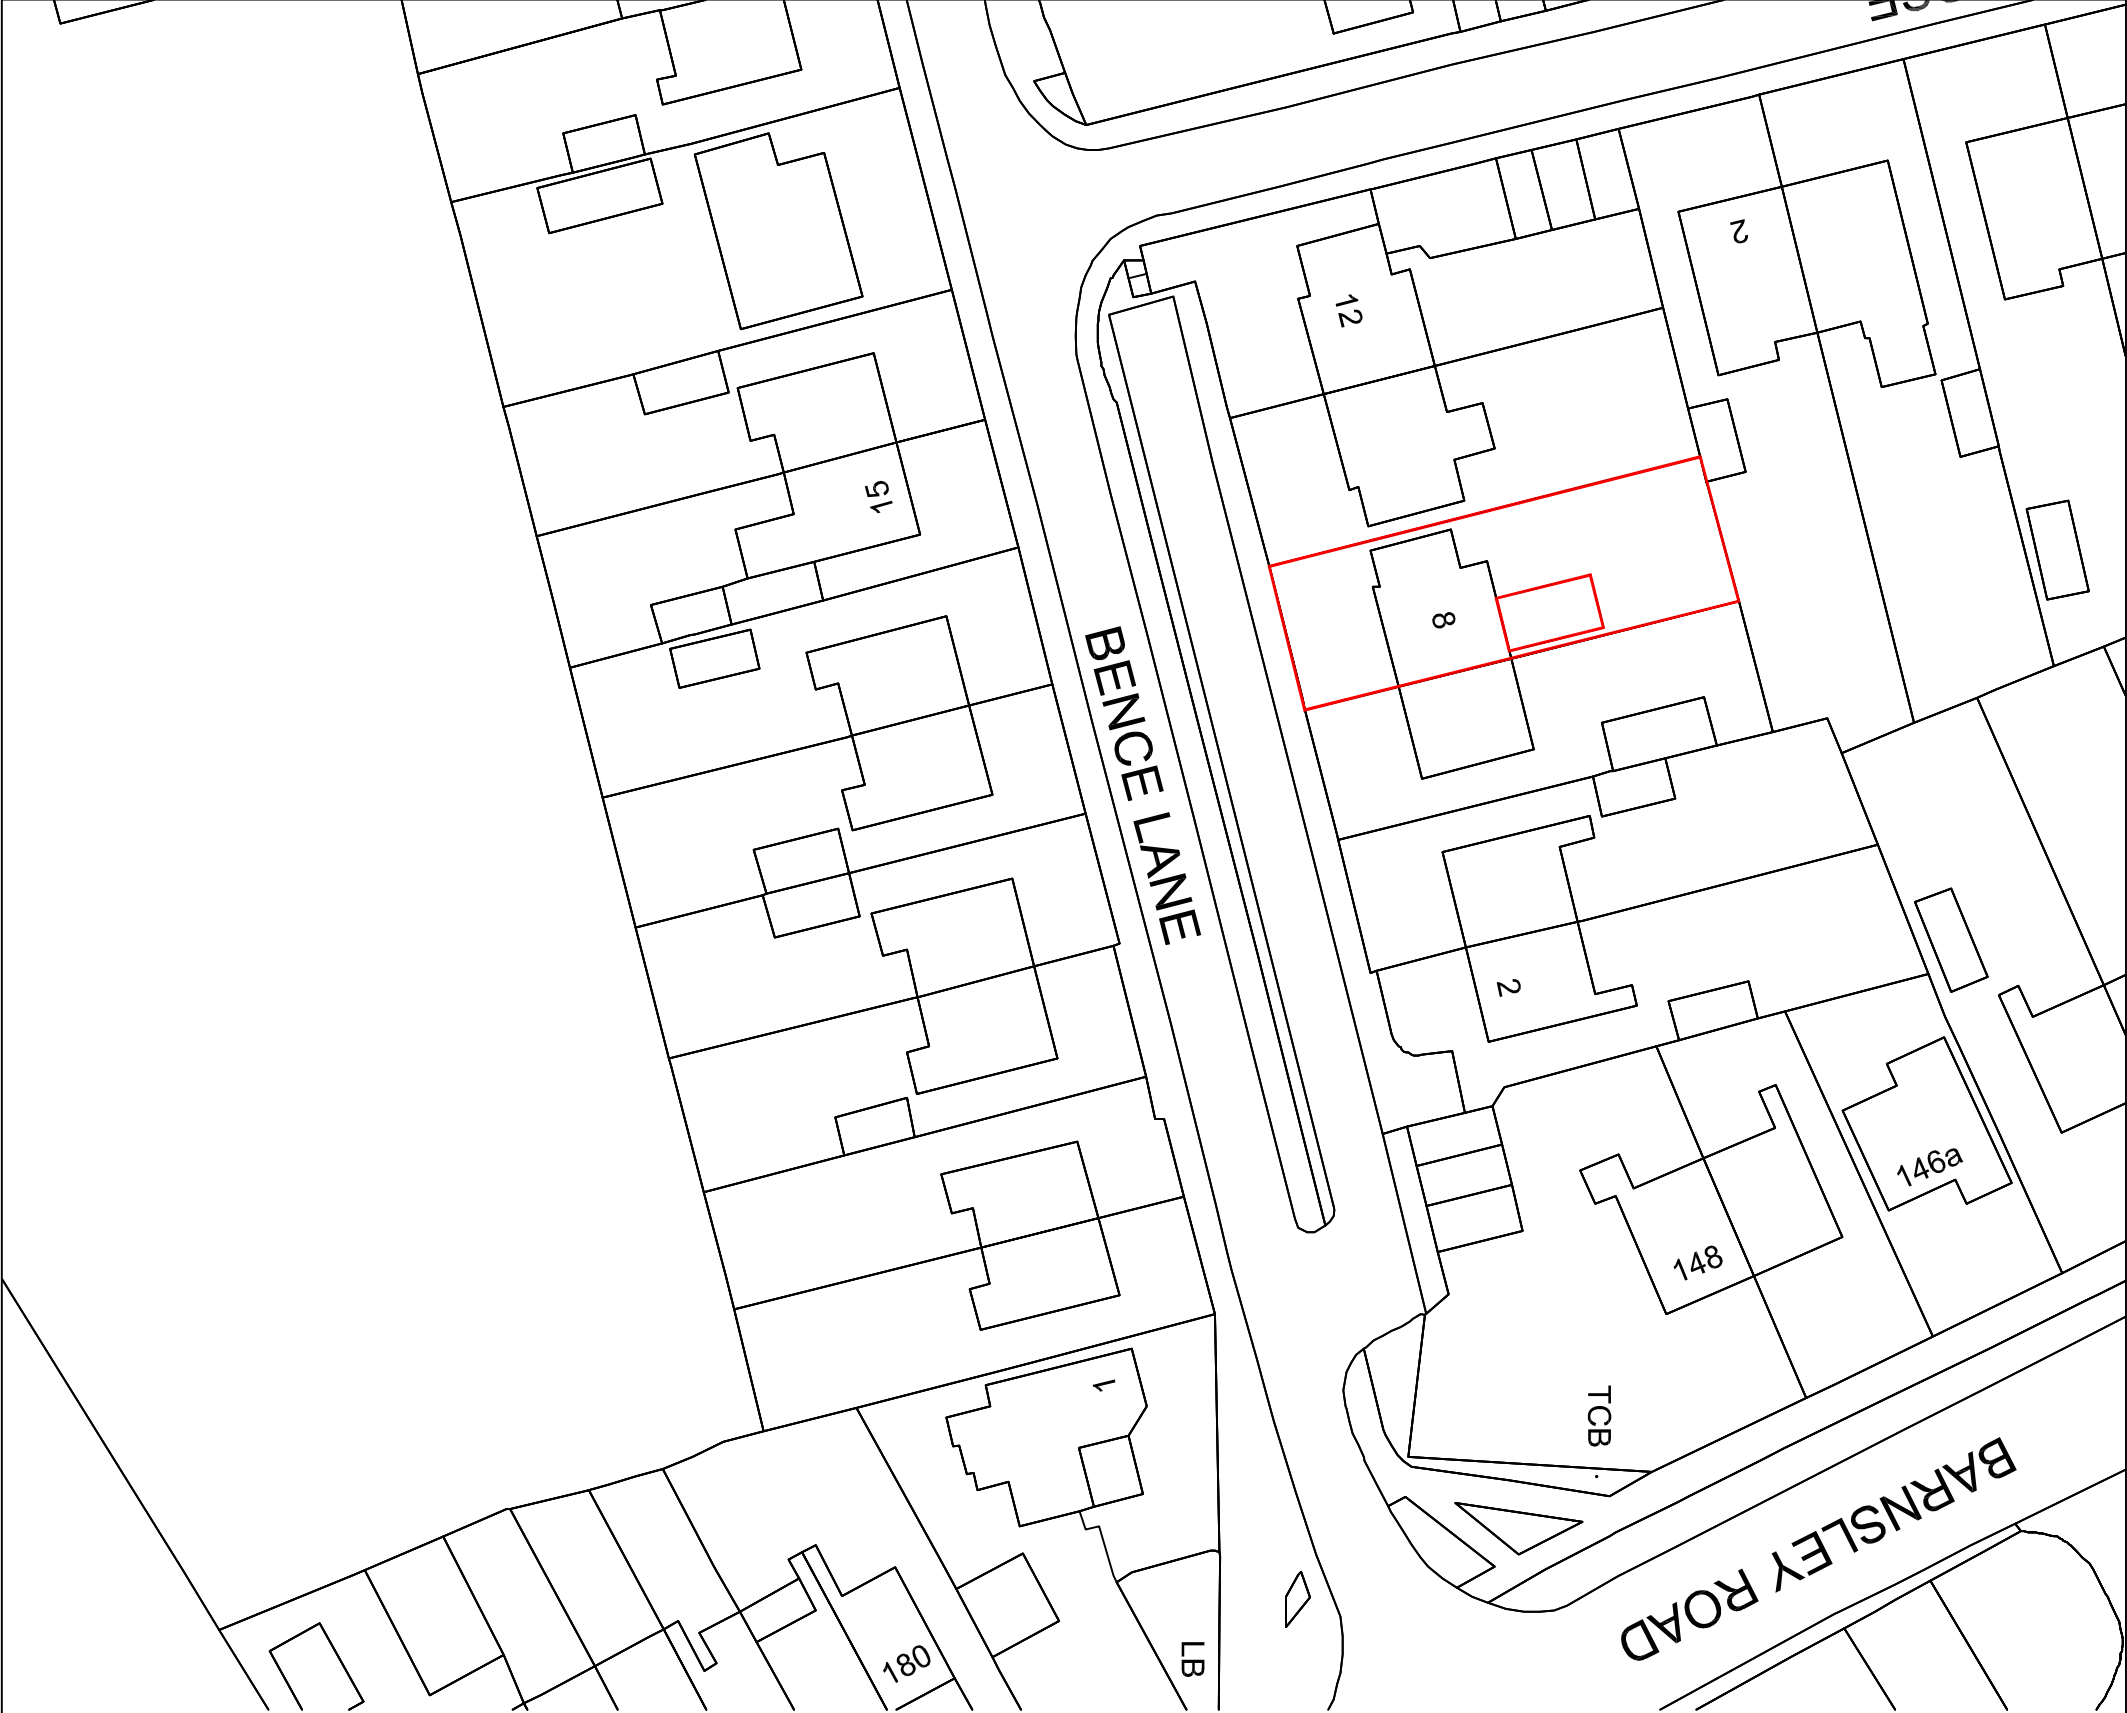

Revisions	A. A----	00-00-
This drawing is for planning permission only and is not a construction drawing.		
Drawing Title	BLOCK-PLAN-LOCATION-PLAN	
Job No. - Dwg No.	RW/2014/7	—
Client:	MR R WARD 8 BENCE LANE BARNLEY S75 5NX	
Scale,	1:50	