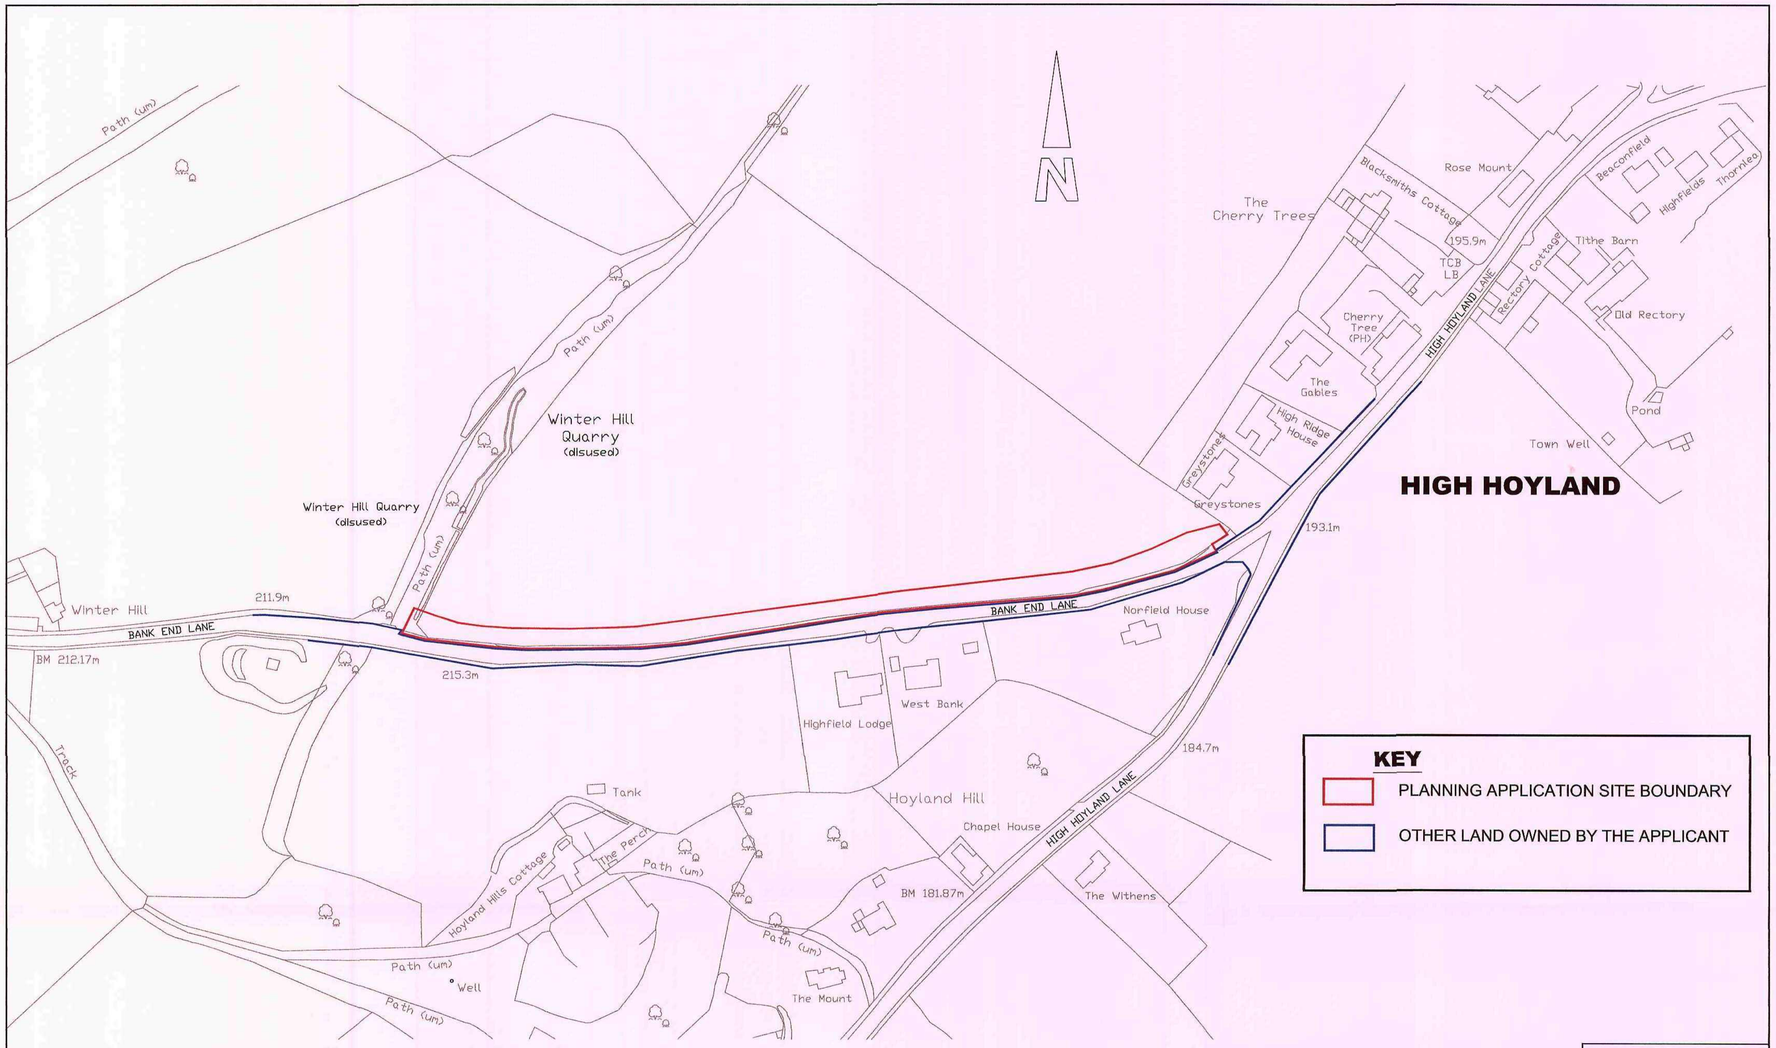


This map is reproduced from Ordnance Survey material with the permission of Ordnance Survey on behalf of the Controller of Her Majesty's Stationery Office © Crown copyright. Unauthorised reproduction infringes Crown copyright and may lead to prosecution or civil proceedings. 100022264 (2008).

BARNSLEY
Metropolitan Borough Council

BANK END LANE RETAINING WALL WORKS

SITE BOUNDARY PLAN

By	No.	Date	Amendments

Scale: 1:1250

Drawn: K.H. Date: 05/2009

Checked: File:


D.A.Richardson BSc., M.C.I.O.B., M.I.H.T.
Assistant Director, Highways & Engineering,
Westgate Plaza One, Westgate,
Barnsley S70 2DR.
Tel. (01226) 770770 Fax. (01226) 772222


Drawing No.

HD/72121/PA/1

HIGH HOYLAND MARKER STONE
TO BE PROTECTED DURING
THE WORKS

TO CLAYTON WEST

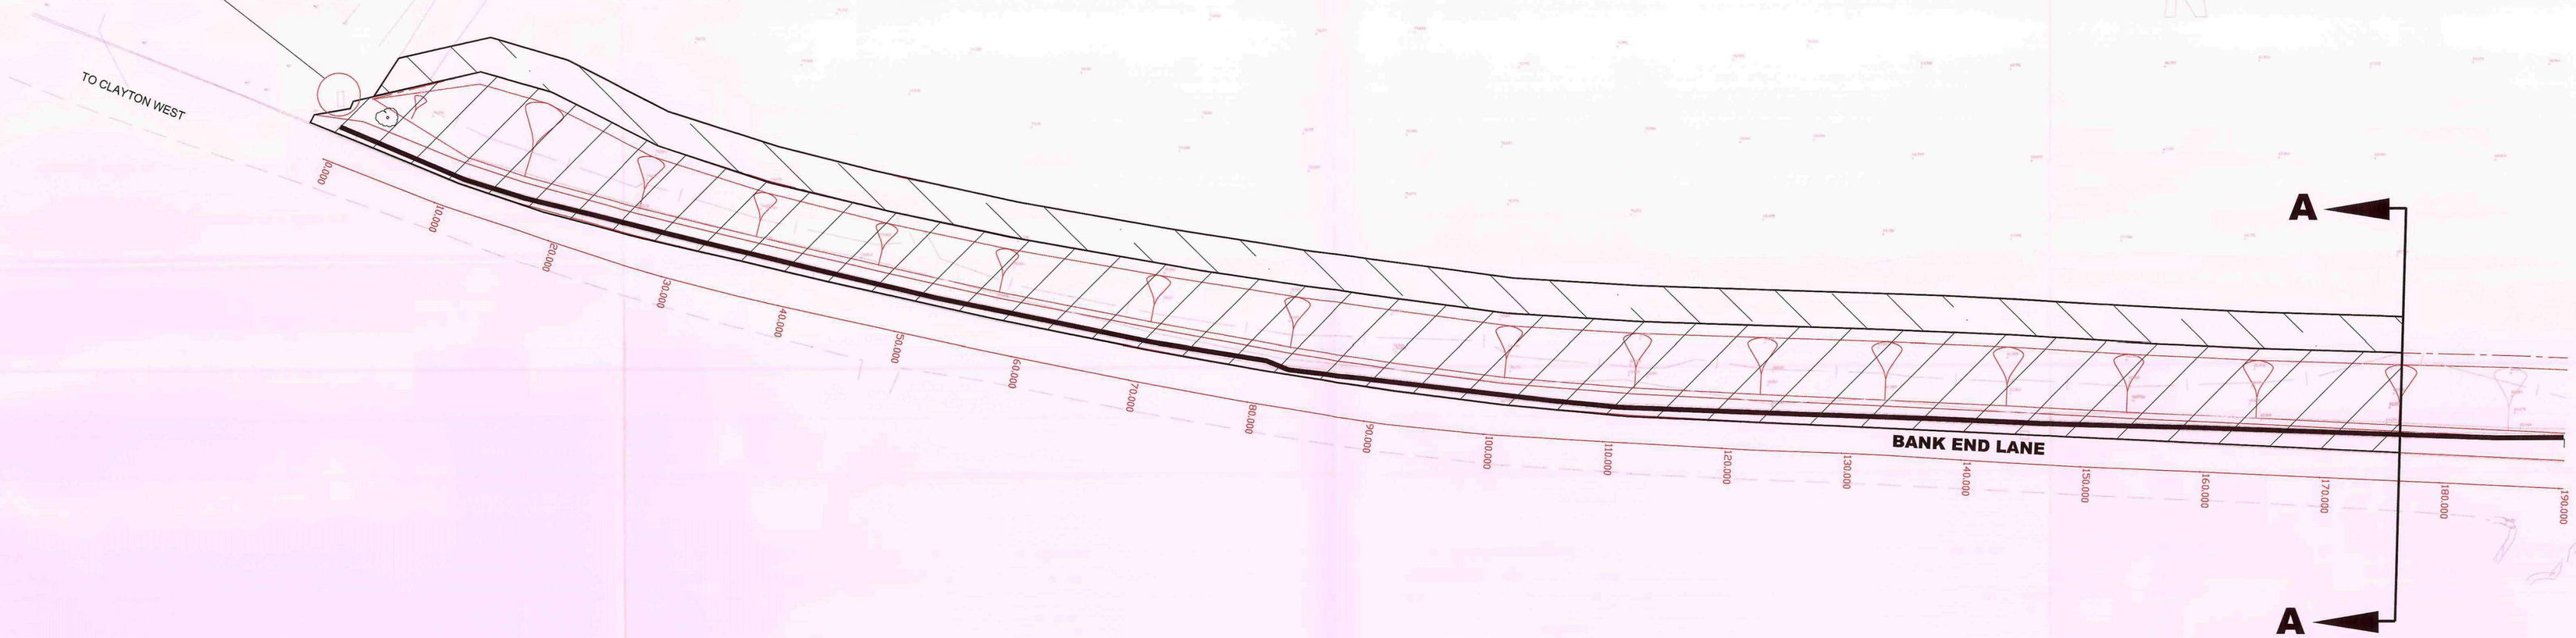

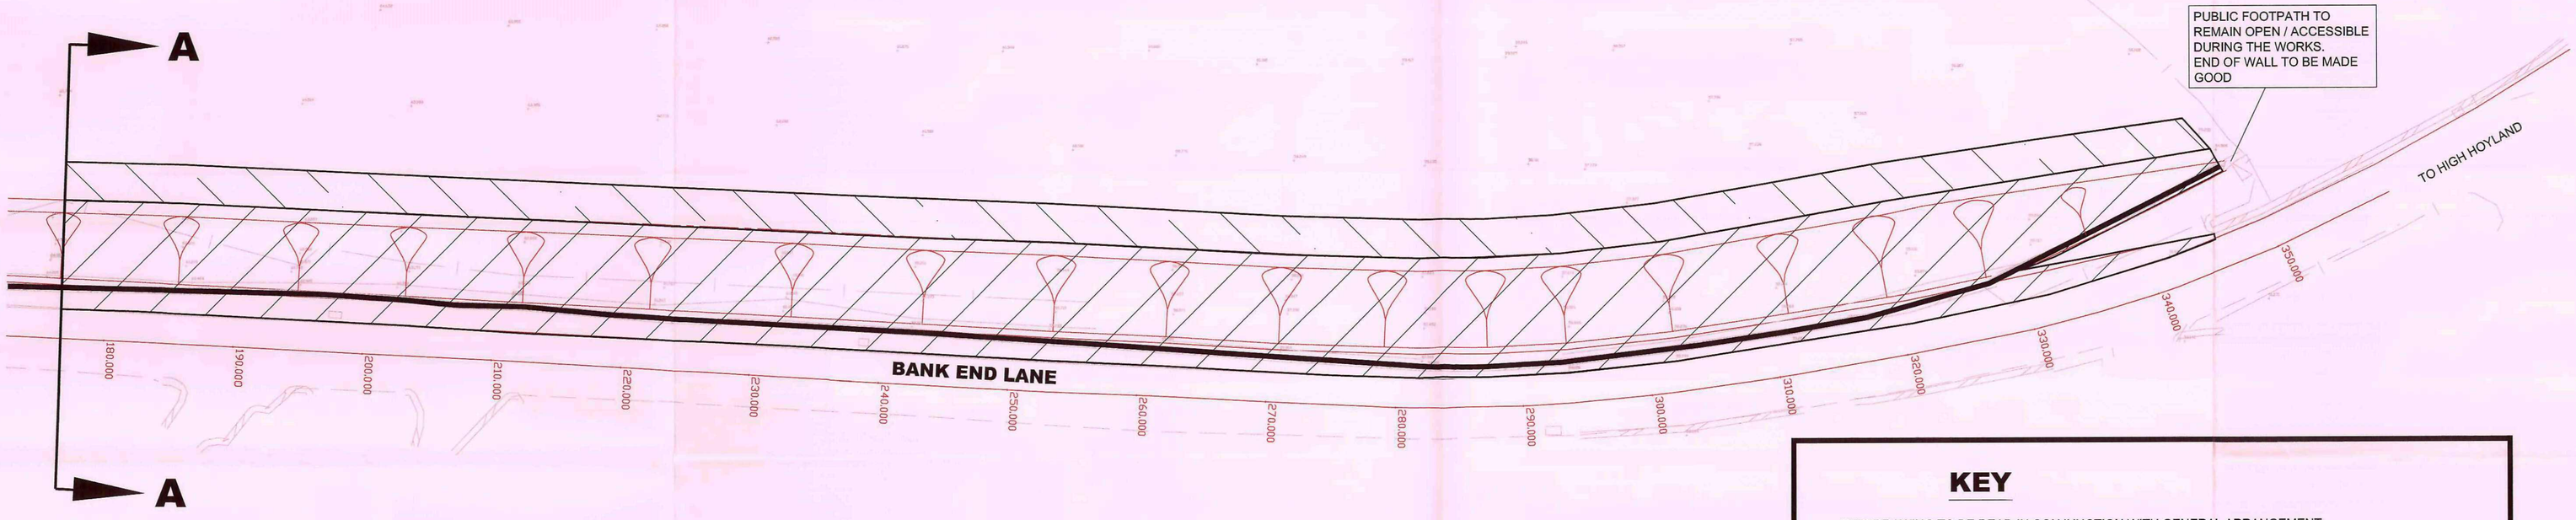

PUBLIC FOOTPATH TO
REMAIN OPEN / ACCESSIBLE
DURING THE WORKS.
END OF WALL TO BE MADE
GOOD

TO HIGH HOYLAND

KEY

THIS DRAWING TO BE READ IN CONJUNCTION WITH GENERAL ARRANGEMENT
EARTHWORKS & SURFACING & CROSS SECTIONS

GENERAL SITE CLEARANCE

LAND AVAILABLE TO THE CONTRACTOR (TO BE REINSTATED ON COMPLETION OF SCHEME)

TAKE DOWN / DEMOLISH EXISTING STONE 'RETAINING' WALL AND DISPOSE OFF SITE

This map is reproduced from Ordnance Survey material with the permission of Ordnance Survey on behalf of the Controller of Her Majesty's Stationery Office © Crown copyright. Unauthorised reproduction infringes Crown copyright and may lead to prosecution or civil proceedings. 100022264 (2006).

Rev.	By	Amendments	Date

BARNSLEY
Metropolitan Borough Council


Project
BANK END LANE
HIGH HOYLAND

Drawing title
SITE CLEARANCE
& LAND AVAILABILITY

Scale	Drawn	Checked	Date
1:200	KH		03/2009

Drawing No.	Revision	File
HD/72121/SC/1		FILE

D.A. Richardson BSc., M.C.I.O.B.,M.I.H.T.,
Assistant Director, Highways & Engineering,
Westgate Plaza One, Westgate
Barnsley S70 2DR.
Tel. (01226) 770770 Fax. (01226) 772222

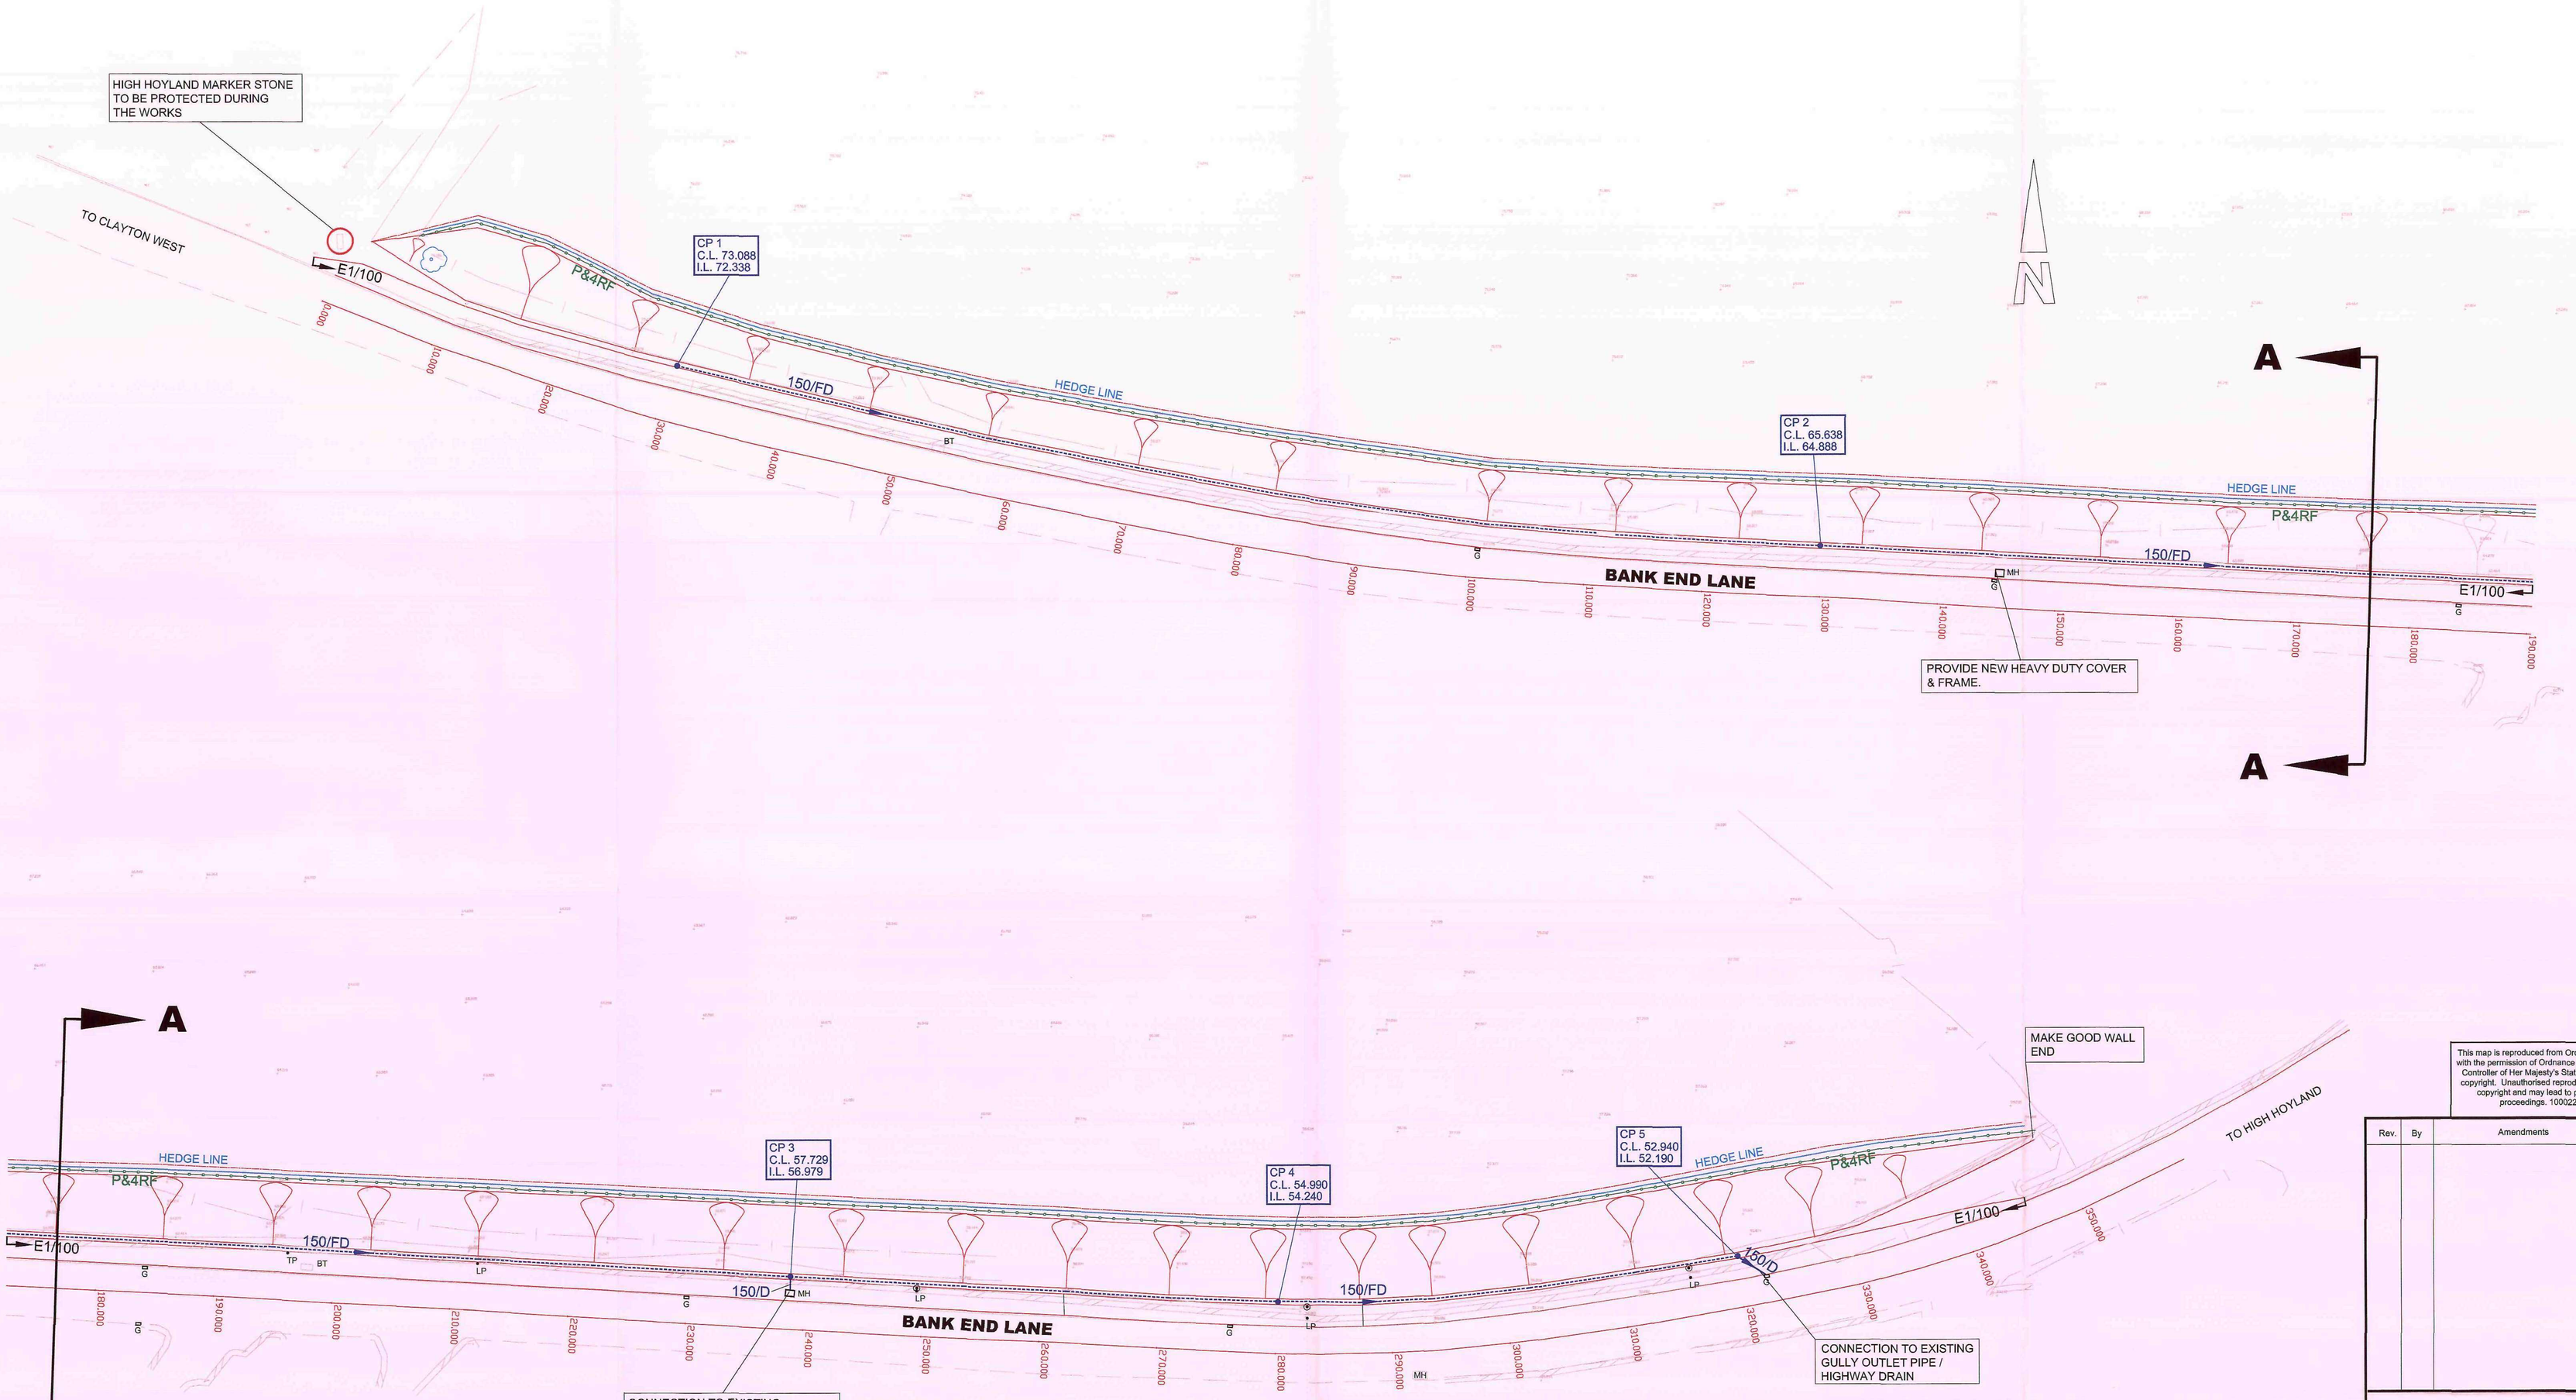

KEY

- 150/FD — CP 3 — 150mm DIAMETER FILTER DRAIN
- CP 3 — 150/D — 150mm DIAMETER DRAIN
- CP 3 — CATCHPIT TYPE 8
- EXISTING LIGHTING COLUMN RESITED POSITION
- LP — EXISTING LIGHTING COLUMN
- E1/100 — PRECAST CONCRETE EDGING TYPE E1/100
- POST & 4 RAIL FENCE
- 30% BLACKTHORN / 70% HAWTHORN HEDGEROW

NOTES

1. THIS DRAWING TO BE READ IN CONJUNCTION WITH, SITE CLEARANCE & LAND AVAILABILITY, EARTHWORKS & SURFACING & CROSS SECTIONS.
2. FOR DETAILS OF PRECAST CONCRETE EDGINGS SEE STANDARD DETAIL BCD/1105/C
3. TIMBER POST AND 4 RAIL FENCE DETAILS ARE SHOWN ON STANDARD DETAIL HCD H3
4. QUICKTHORN HEDGE DETAILS ARE SHOWN ON STANDARD DETAIL BCD/300C
5. FOR DETAILS OF FOOTWAY CONSTRUCTION SEE DRAWING NUMBER HD/72121/ES/1
6. FOR DETAILS OF TYPE 8 CHAMBERS CP1,2,3 & 4 SEE STANDARD DETAIL HCD F12
   EXCEPT FOR CATCHPIT COVER TO BE HEAVY DUTY COVER & FRAME
7. FOR DETAILS OF FILTER DRAIN 150/FD TYPE H SEE STANDARD DETAIL HCD F2
8. FOR DETAILS OF DRAIN 150/D TYPE Z SEE STANDARD DETAIL HCD F1
9. FIELD DRAINS - POSITION TO BE CHECKED ON SITE ETC.

This map is reproduced from Ordnance Survey material with the permission of Ordnance Survey on behalf of the Controller of Her Majesty's Stationery Office © Crown copyright. Unauthorised reproduction infringes Crown copyright and may lead to prosecution or civil proceedings. 100022264 (2006).

Rev.	By	Amendments	Date

BARNSLEY
Metropolitan Borough Council


Project
BANK END LANE
HIGH HOYLAND

Drawing title
GENERAL ARRANGEMENT


Scale	Drawn	Checked	Date
1:500	KH		03/2009


Drawing No.	Revision	File
HD/72121/GA/1		FILE

D.A. Richardson BSc., M.C.I.O.B.,M.I.H.T.,
Assistant Director, Highways & Engineering,
Westgate Plaza One, Westgate
Barnsley S70 2DR.
Tel. (01226) 770770 Fax. (01226) 772222

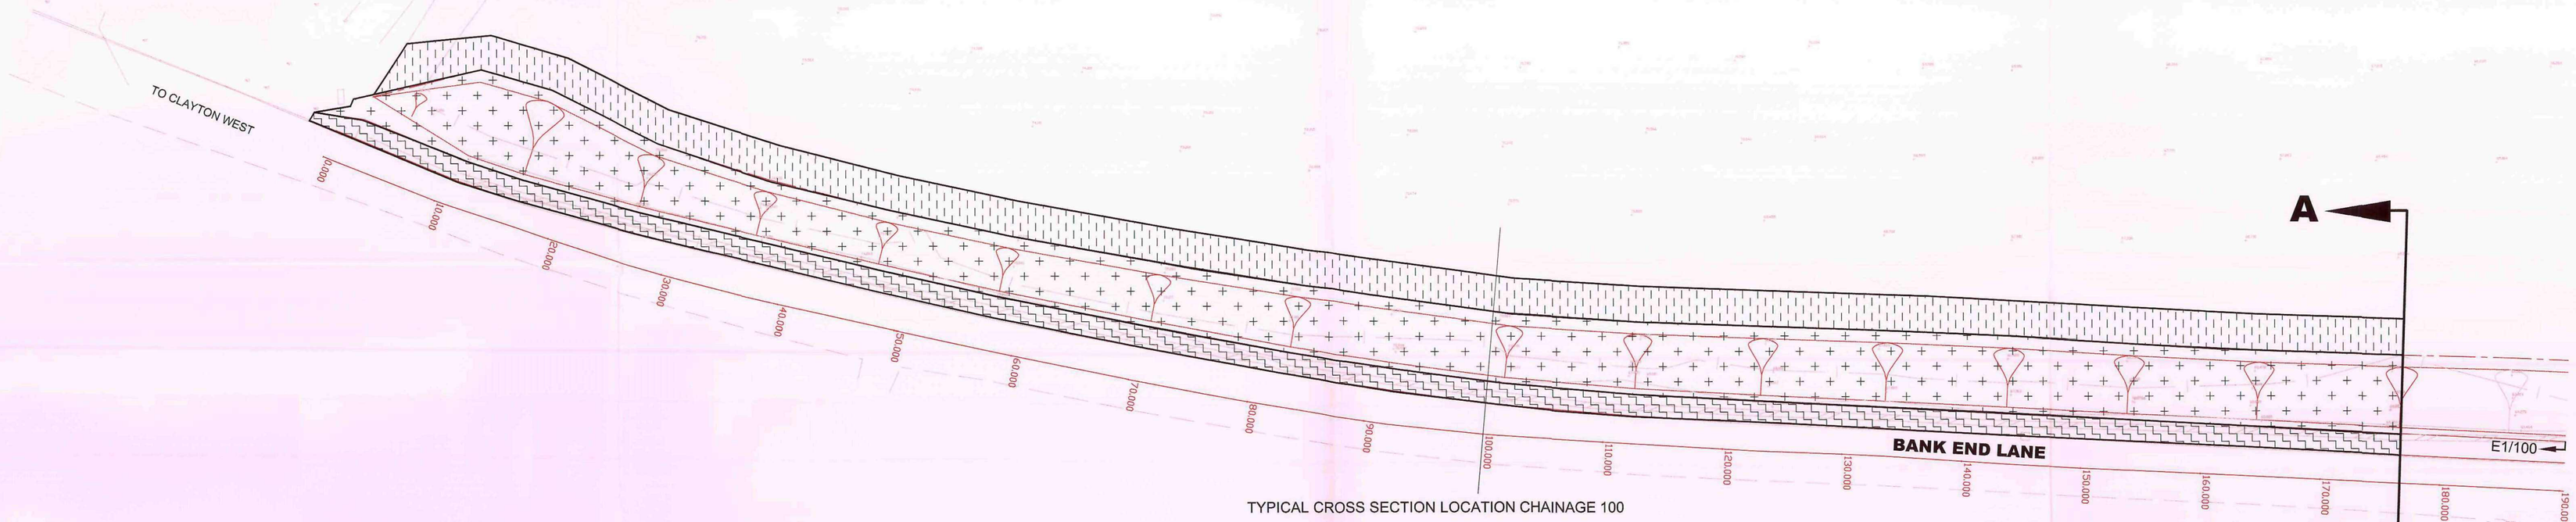

TYPICAL CROSS SECTION LOCATION CHAINAGE 100

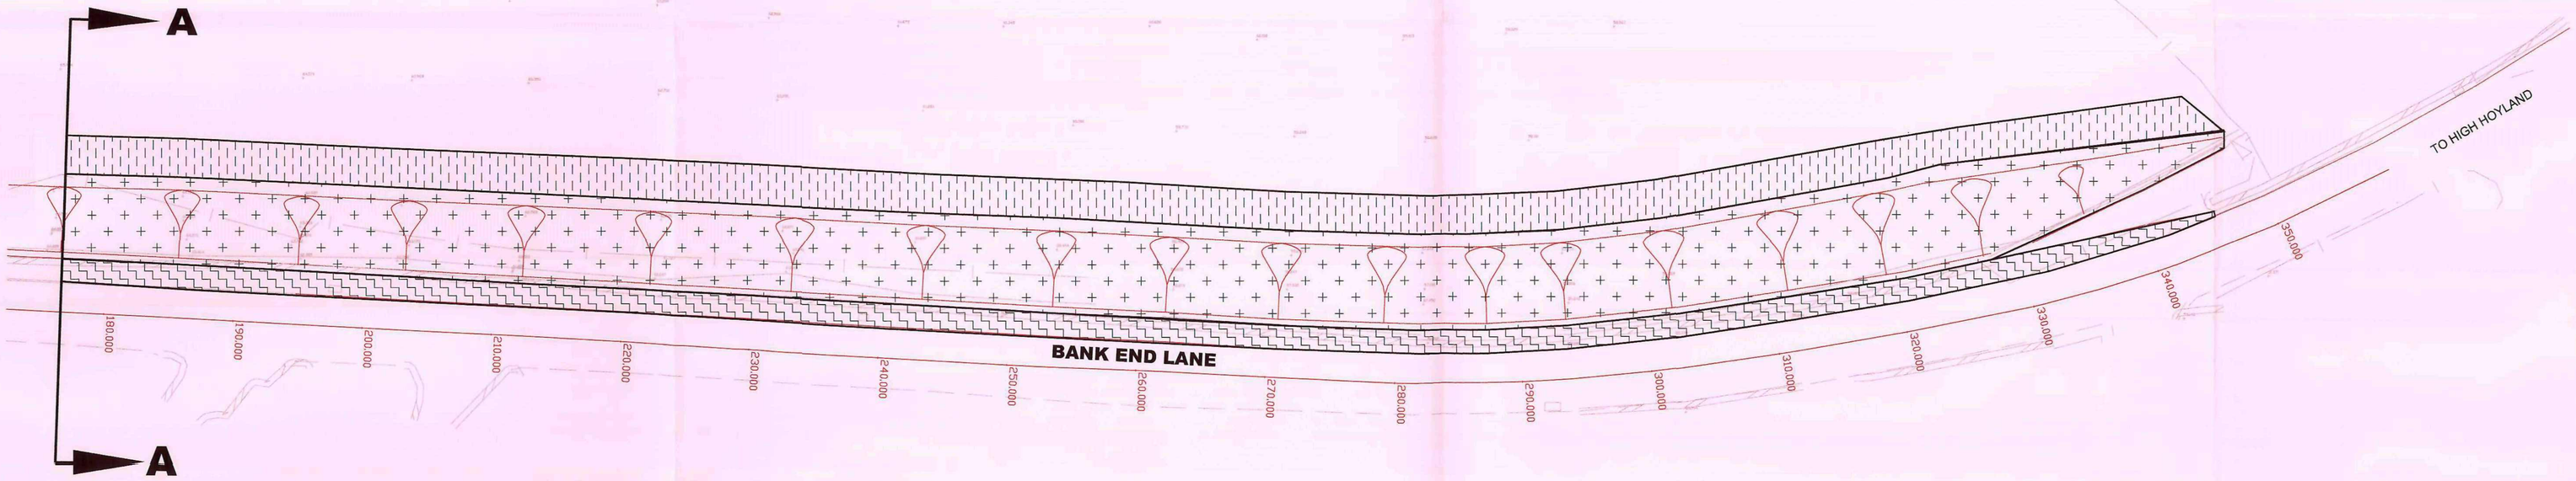

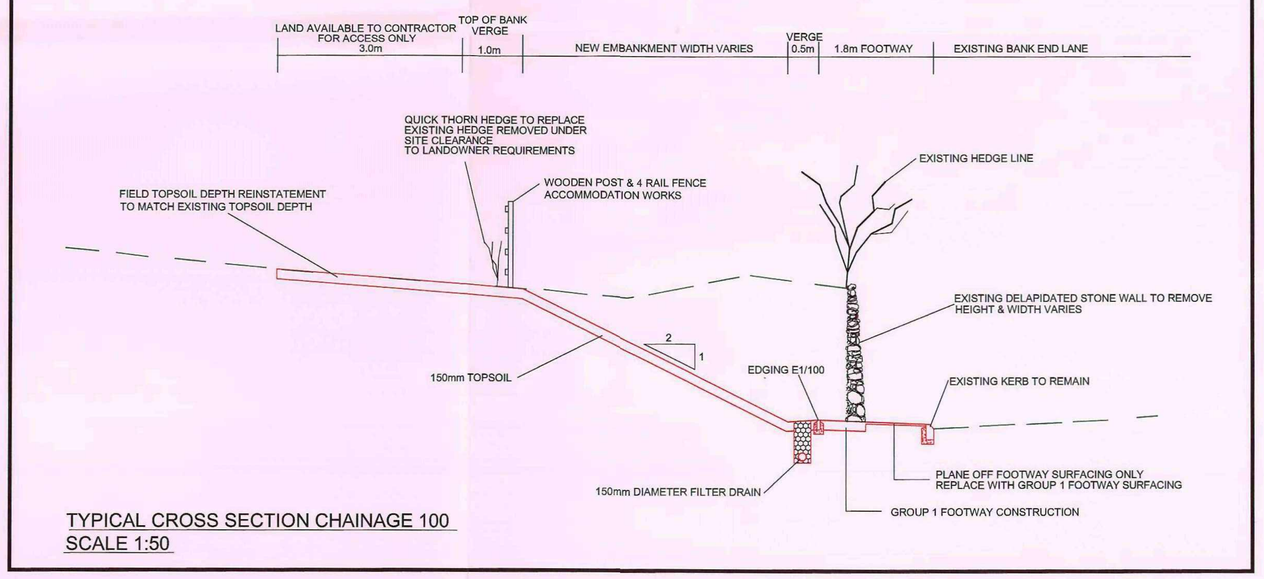

TYPICAL CROSS SECTION CHAINAGE 100
SCALE 1:50

KEY

THIS DRAWING TO BE READ IN CONJUNCTION WITH KERBING, DRAINAGE, FENCING AND WALLS & SITE CLEARANCE AND LAND AVAILABILITY

150mm TOPSOIL AND SEED (SEEDING TO BE IN ACCORDANCE WITH LANDSCAPE DESIGN APPENDICES REQUIREMENTS)

FARMERS FIELD TOPSOIL REINSTATEMENT TO MATCH EXISTING FIELD TOPSOIL DEPTHS (ASSUMED DEPTH OF 150mm)

GROUP 1 FOOTWAY CONSTRUCTION (SEE TYPICAL CROSS SECTION)

This map is reproduced from Ordnance Survey material with the permission of Ordnance Survey on behalf of the Controller of Her Majesty's Stationery Office © Crown copyright. Unauthorised reproduction infringes Crown copyright and may lead to prosecution or civil proceedings. 100022264 (2006).

Rev.	By	Amendments	Date

BARNSLEY
Metropolitan Borough Council


Project
BANK END LANE
HIGH HOYLAND

Drawing title
EARTHWORKS AND SURFACING

Scale	Drawn	Checked	Date
1:200	KH		03/2009


Drawing No.	Revision	File
HD/72121/ES/1		FILE

D.A. Richardson BSc., M.C.I.O.B.,M.I.H.T.,
Assistant Director, Highways & Engineering,
Westgate Plaza One, Westgate
Barnsley S70 2DR.
Tel. (01226) 770770 Fax. (01226) 772222

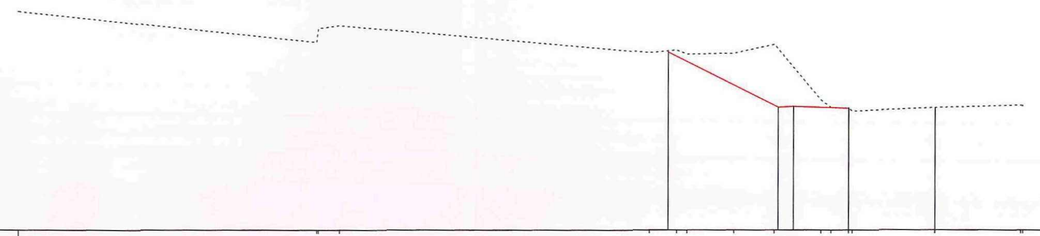


Level Datum =68.000


| | | |

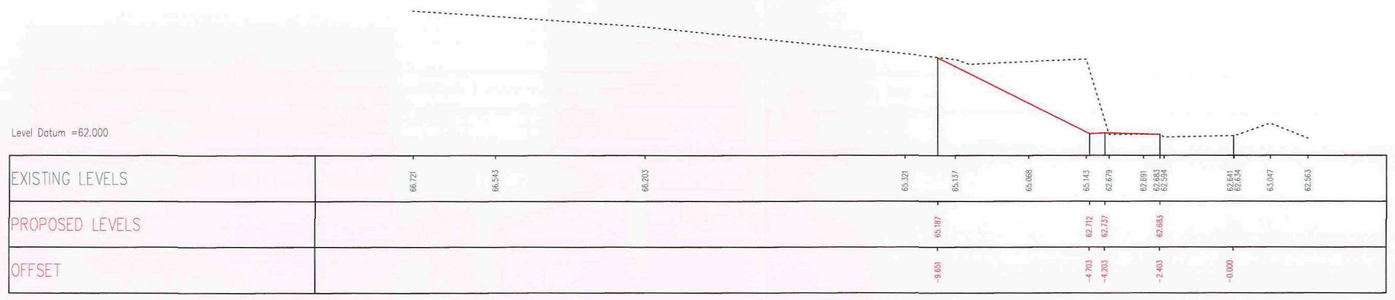

Chainage = 170.000

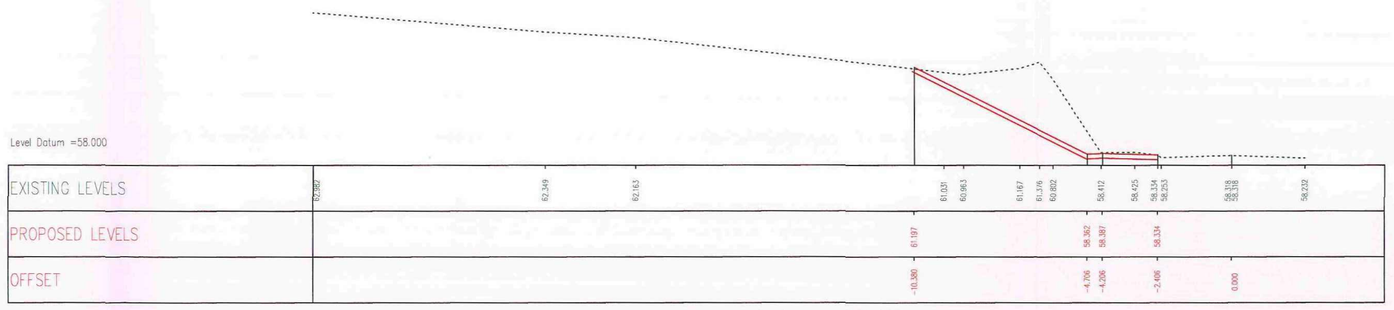


Chainage = 230.000

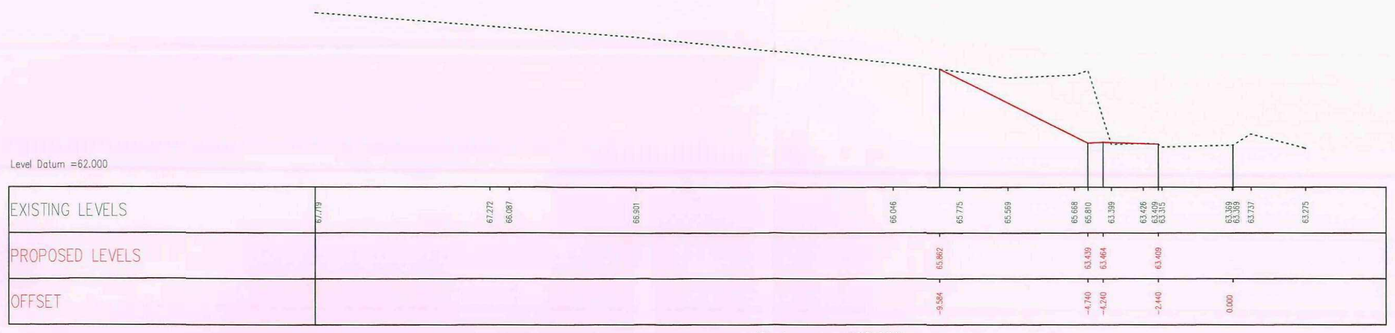


Chainage = 160.000




Chainage = 220.000

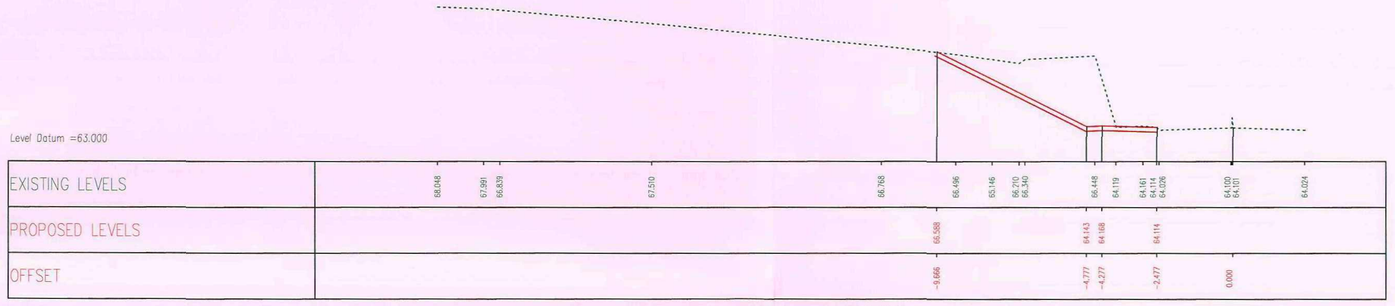


Chainage = 150.000

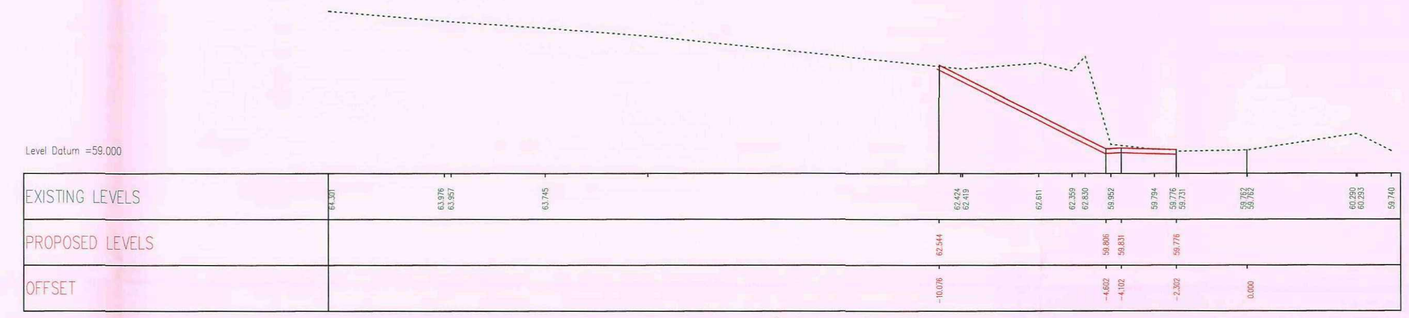


Chainage = 210.000

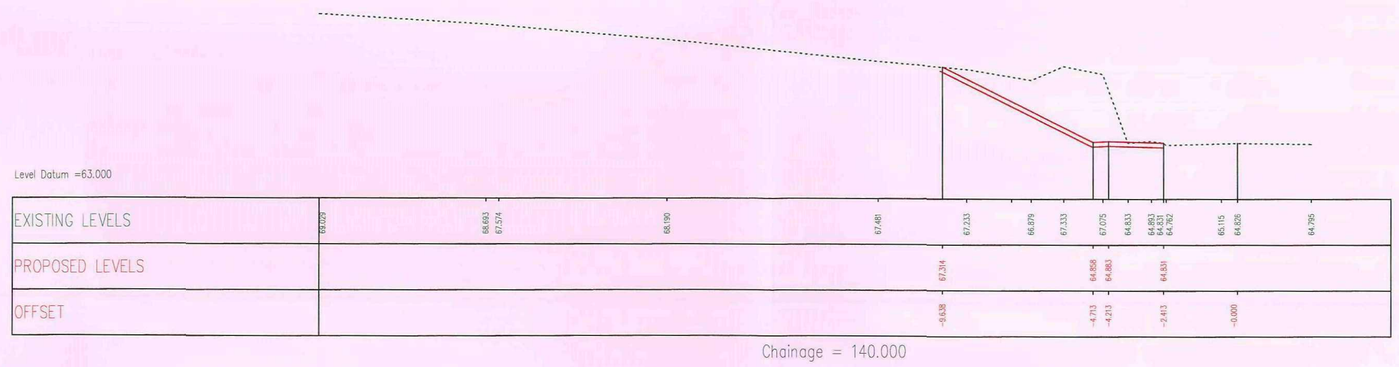

Chainage = 140.000

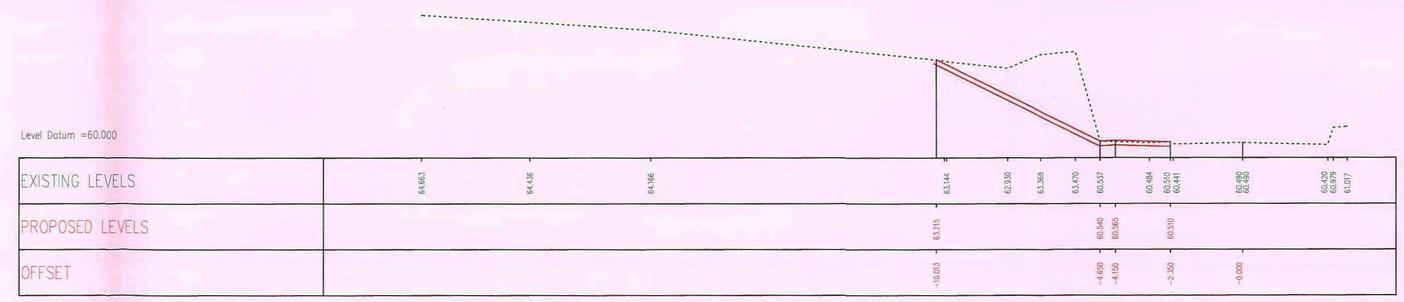


Chainage = 200.000

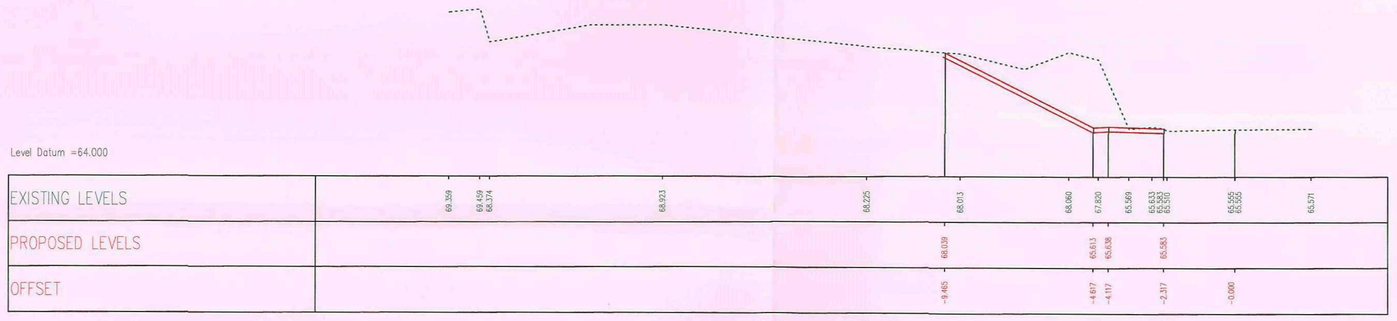


Chainage = 130.000



Chainage = 190.000

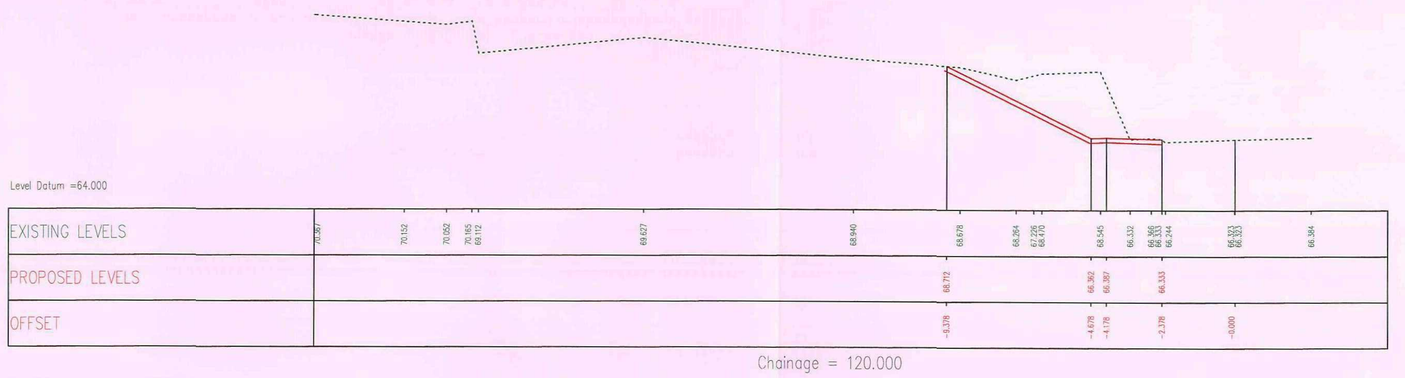

Chainage = 120.000

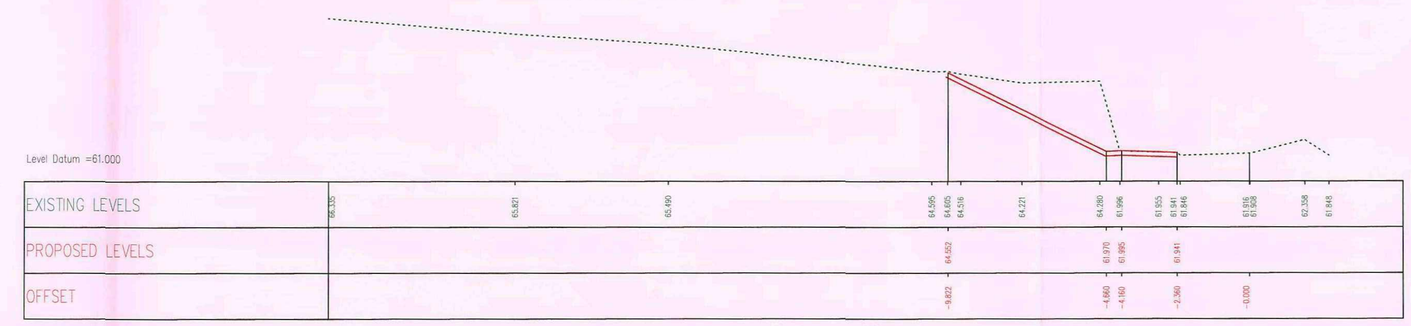

Chainage = 180.000

This map is reproduced from Ordnance Survey material with the permission of Ordnance Survey on behalf of the Controller of Her Majesty's Stationery Office © Crown copyright. Unauthorised reproduction infringes Crown copyright and may lead to prosecution or civil proceedings. 100022264 (2006).

Rev.	By	Amendments	Date

BARNSLEY
Metropolitan Borough Council


Project
BANK END LANE
HIGH HOYLAND

Drawing title
CROSS SECTIONS
SHEET 2 OF 3 - CH 120 TO CH 230

Scale	Drawn	Checked	Date
1:100 Nat.	KH		03/2009

Drawing No.	Revision	File
HD/72121/CS2		

D.A. Richardson BSc., M.C.I.O.B.,M.I.H.T.,
Assistant Director, Highways & Engineering,
Westgate Plaza One, Westgate
Barnsley S70 2DR.
Tel. (01226) 770770 Fax. (01226) 772222

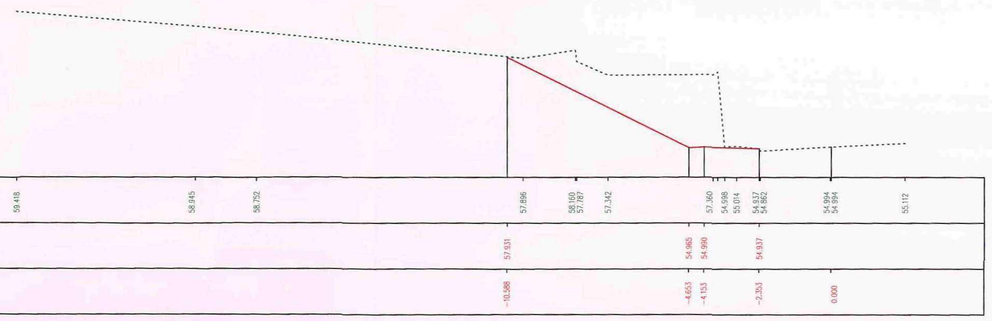

Level Datum =54.000

| | | |