


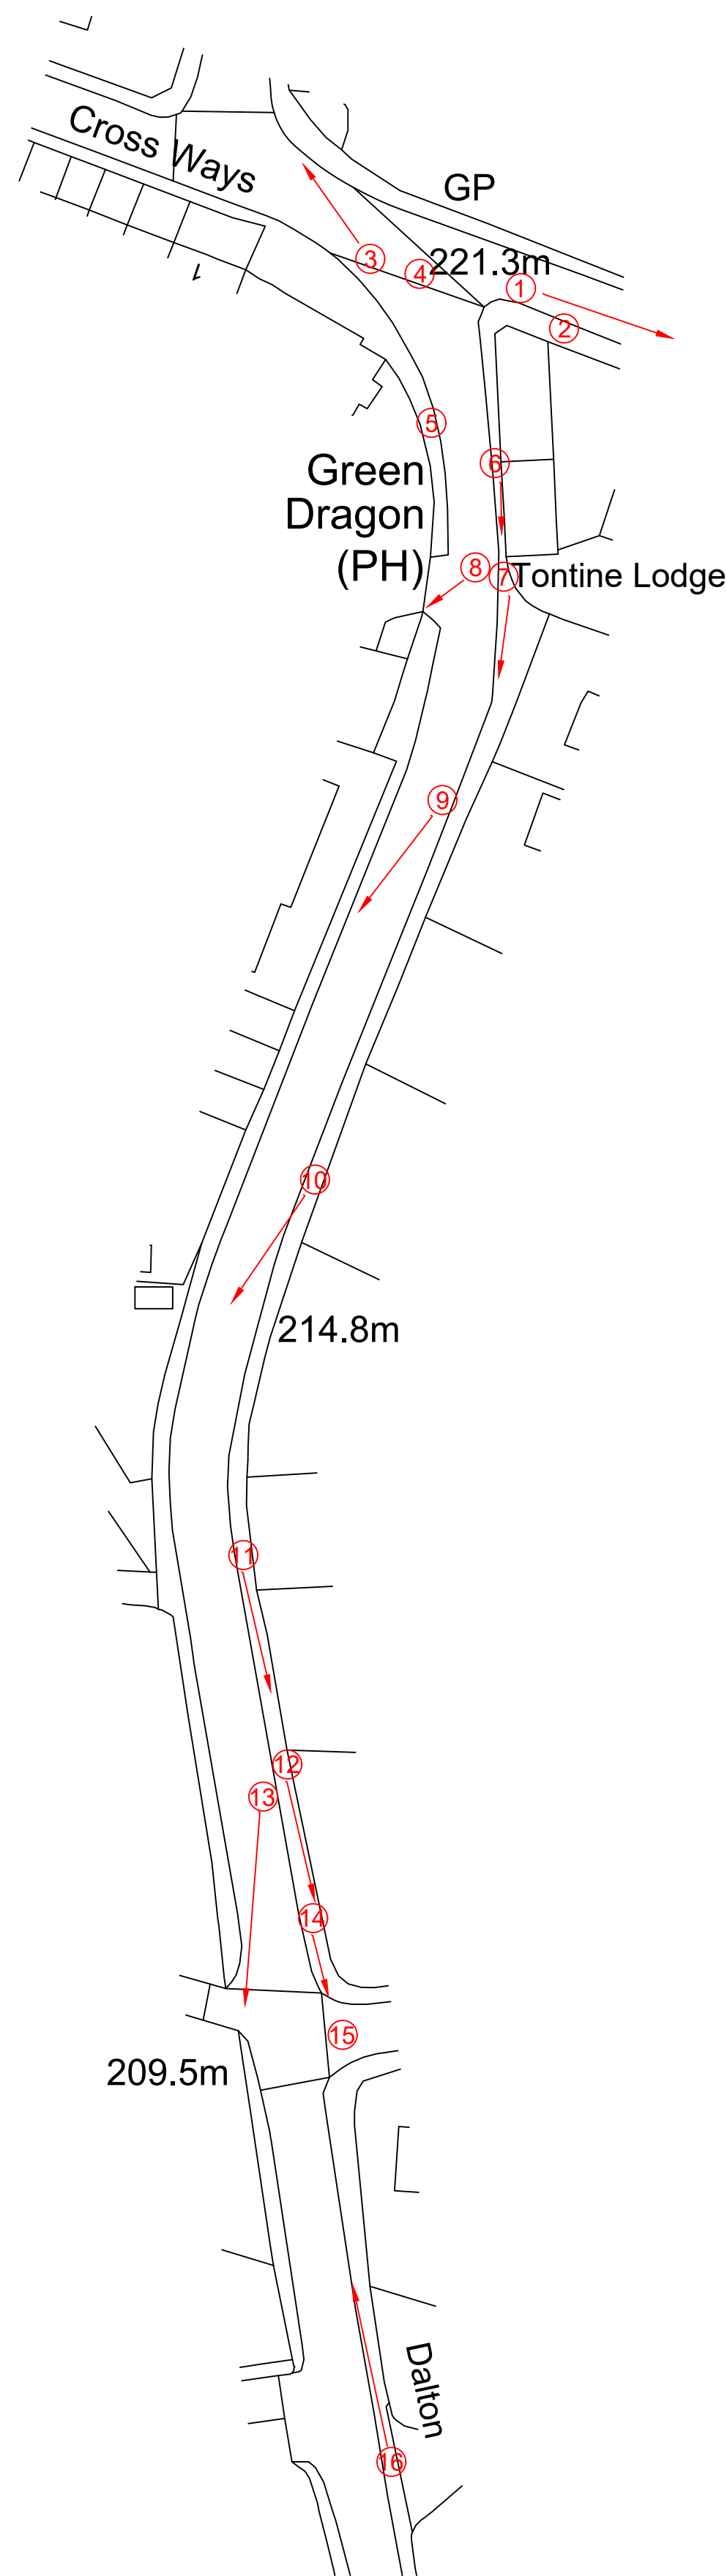

1 - Scarring on highway and footway, kerb damage.



2 - Tarmac damaged around gully



3 - Scarring on tarmac and footway. YW vales and manhole sunk



4 - Scarring on tarmac and footway. Manhole sunk. Kerb and gully misaligned



5 - Scarring on footway. Kerbs damaged and misaligned



6 - Scarring and fretting on footway and highway. Kerbs damaged and misaligned



7 - Scarring and fretting on footway and highway. Kerbs damaged and misaligned. Footway damaged by driveways to the left



8 - Scarring and fretting on footway and highway. Kerbs damaged and misaligned. Fretting around manhole patch



9 - Scarring and fretting on footway and highway. Kerbs damaged and misaligned.



10 - Scarring and fretting on footway and highway. Kerbs damaged and misaligned. Footway tarmac cracking and damaged



11 - Scarring and fretting on footway. Kerbs damaged and misaligned.



12 - Scarring and fretting on footway. Kerbs damaged and misaligned. Footway tarmac cracking and damaged



13 - Verge in tact with no damage




14 - Scarring and fretting on footway. Kerbs damaged and misaligned. Footway tarmac cracking and damaged



15 - Tarmac on highway damaged. Joint on junction is fretting. Kerbs damaged and misaligned. Footway tarmac cracking and damaged



16 - Footway badly damaged with wearing course coming away. Kerbs damaged and misaligned.

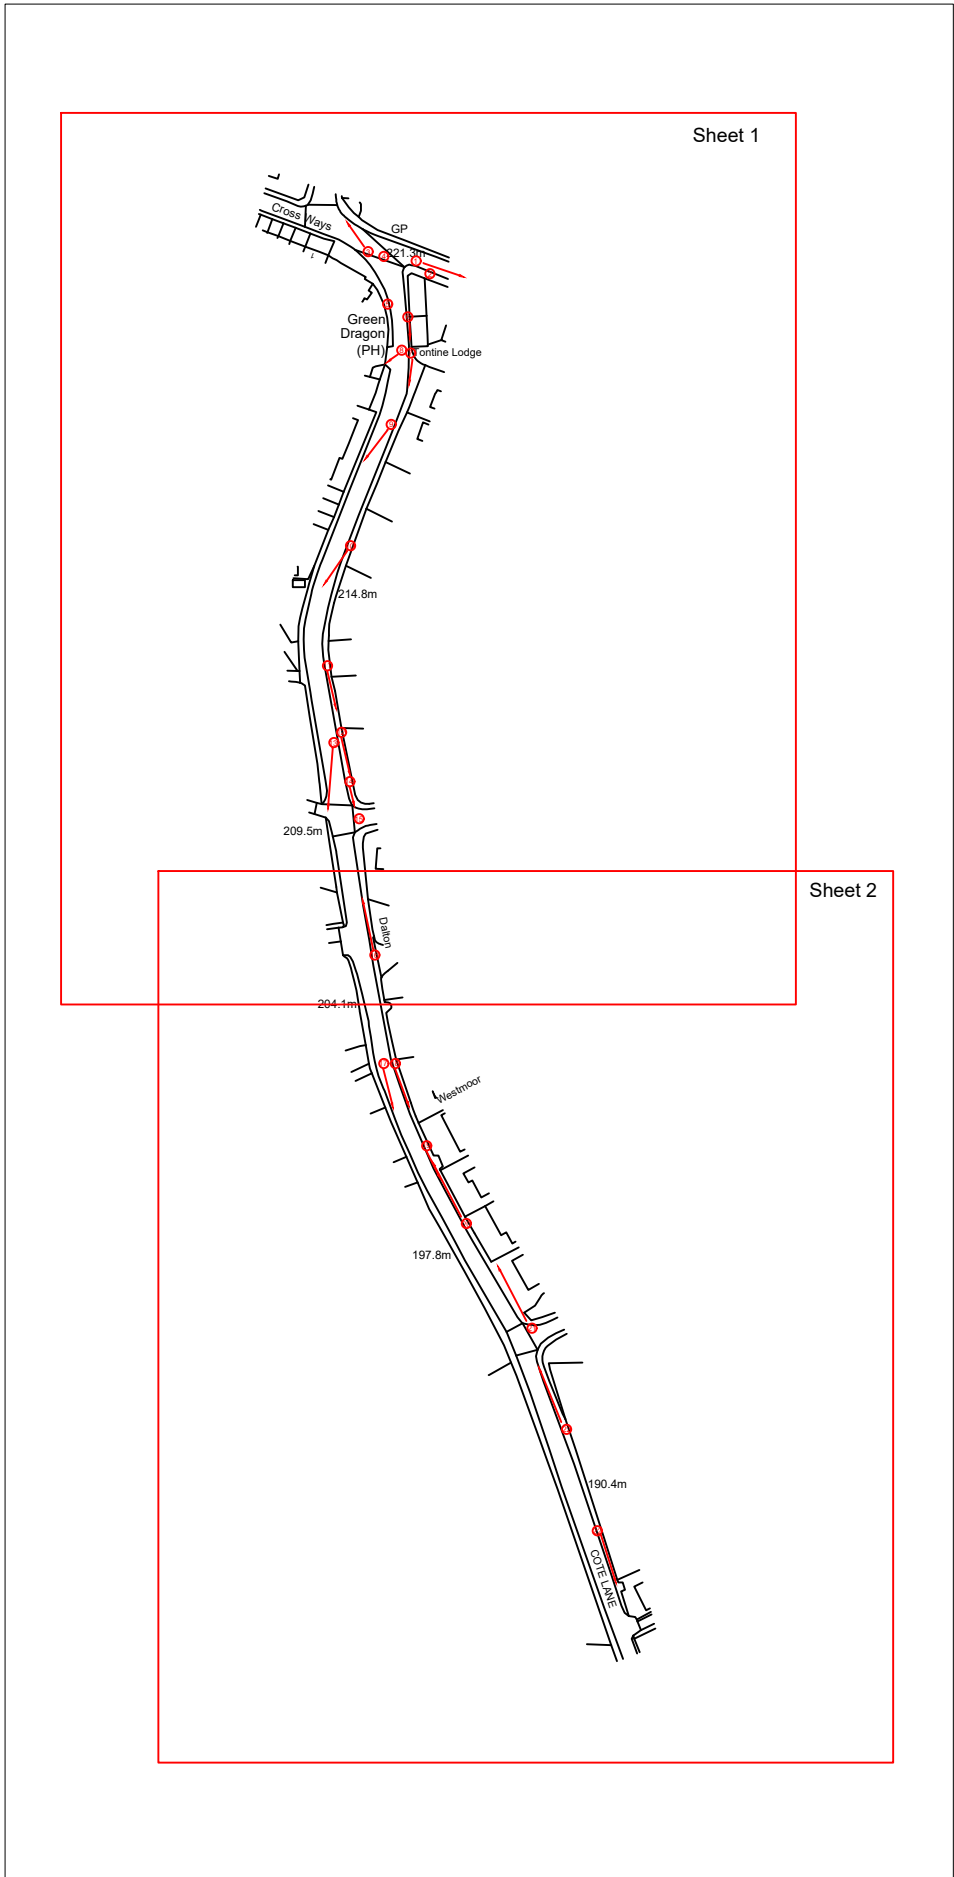

Rev	By	Note	Date
-----	----	------	------

Alfa Homes

Thorp Arch Grange Walton Road Thorp Arch Wetherby LS23 7BA
T: 01937 543 595 F: 01937 582 333

PROJECT	Cote Lane, Thurgoland
TITLE	Delapidation Survey – Sheet 1
DATE	07.10.2019
SCALE	NTS@A1
DWG. No	001
REVISION	—
DRAWN	BT
CHECKED	

DO NOT SCALE FROM DRAWINGS. ANY DISCREPANCIES TO BE NOTIFIED TO THE ARCHITECTS. COPYRIGHT RESERVED