



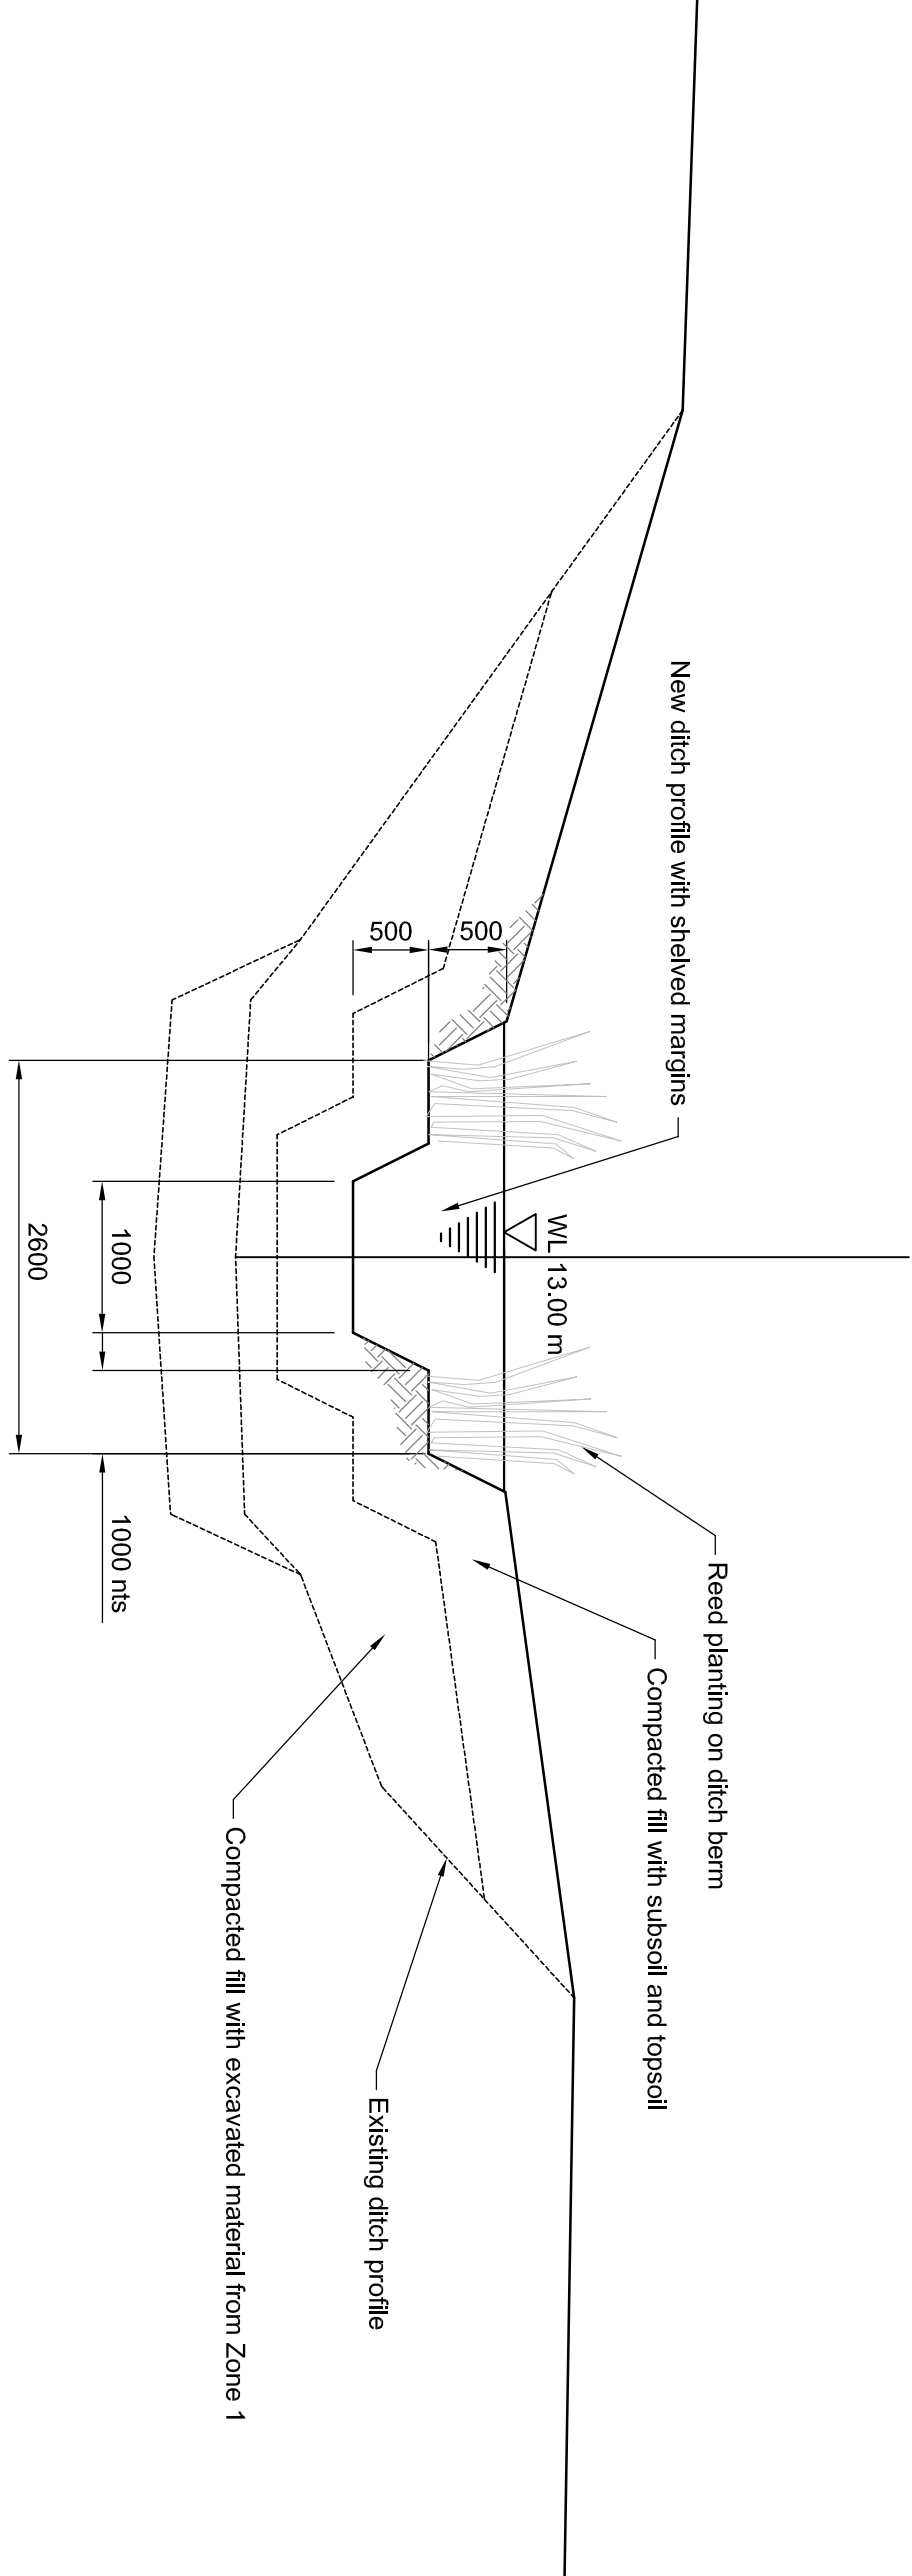


TYPICAL BACKFILLING TO LOW
LEVEL DRAIN IN ZONE 2

Scale 1:50

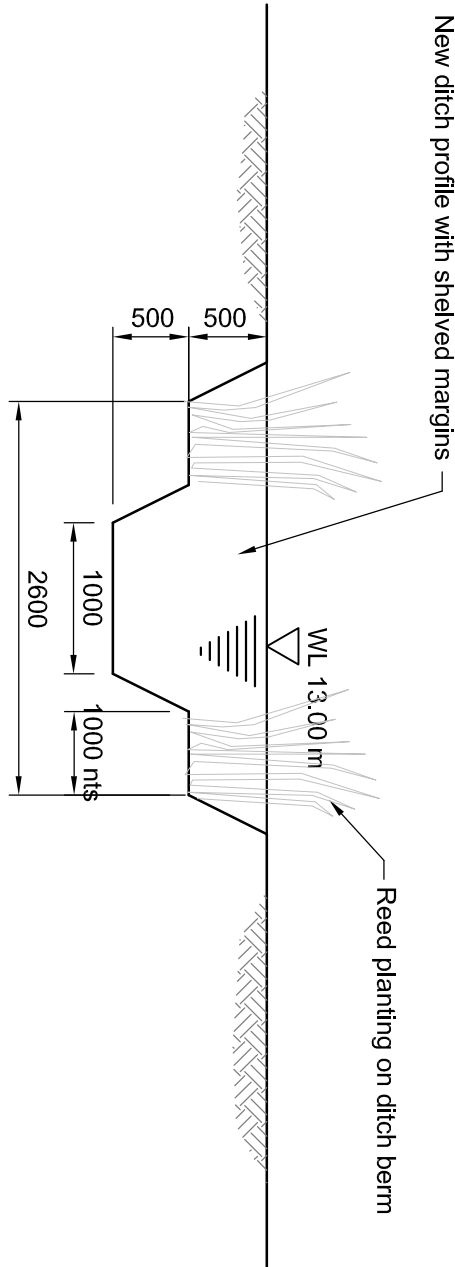


TYPICAL SECTION THROUGH
FEEDER DITCHES AND FOOT DRAINS

Scale 1:50

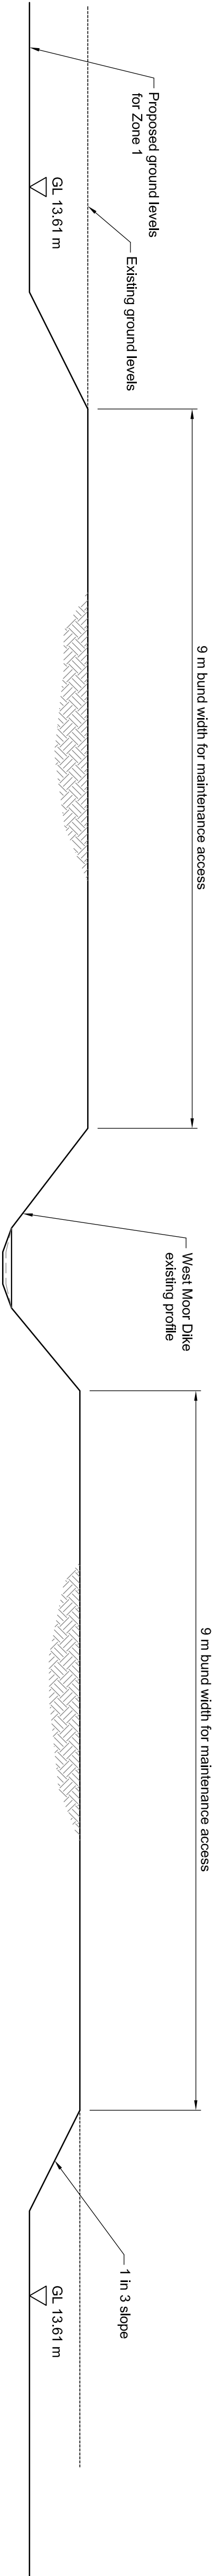


TYPICAL SECTION THROUGH WEST MOOR DIKE IN ZONE 2

Scale 1:50

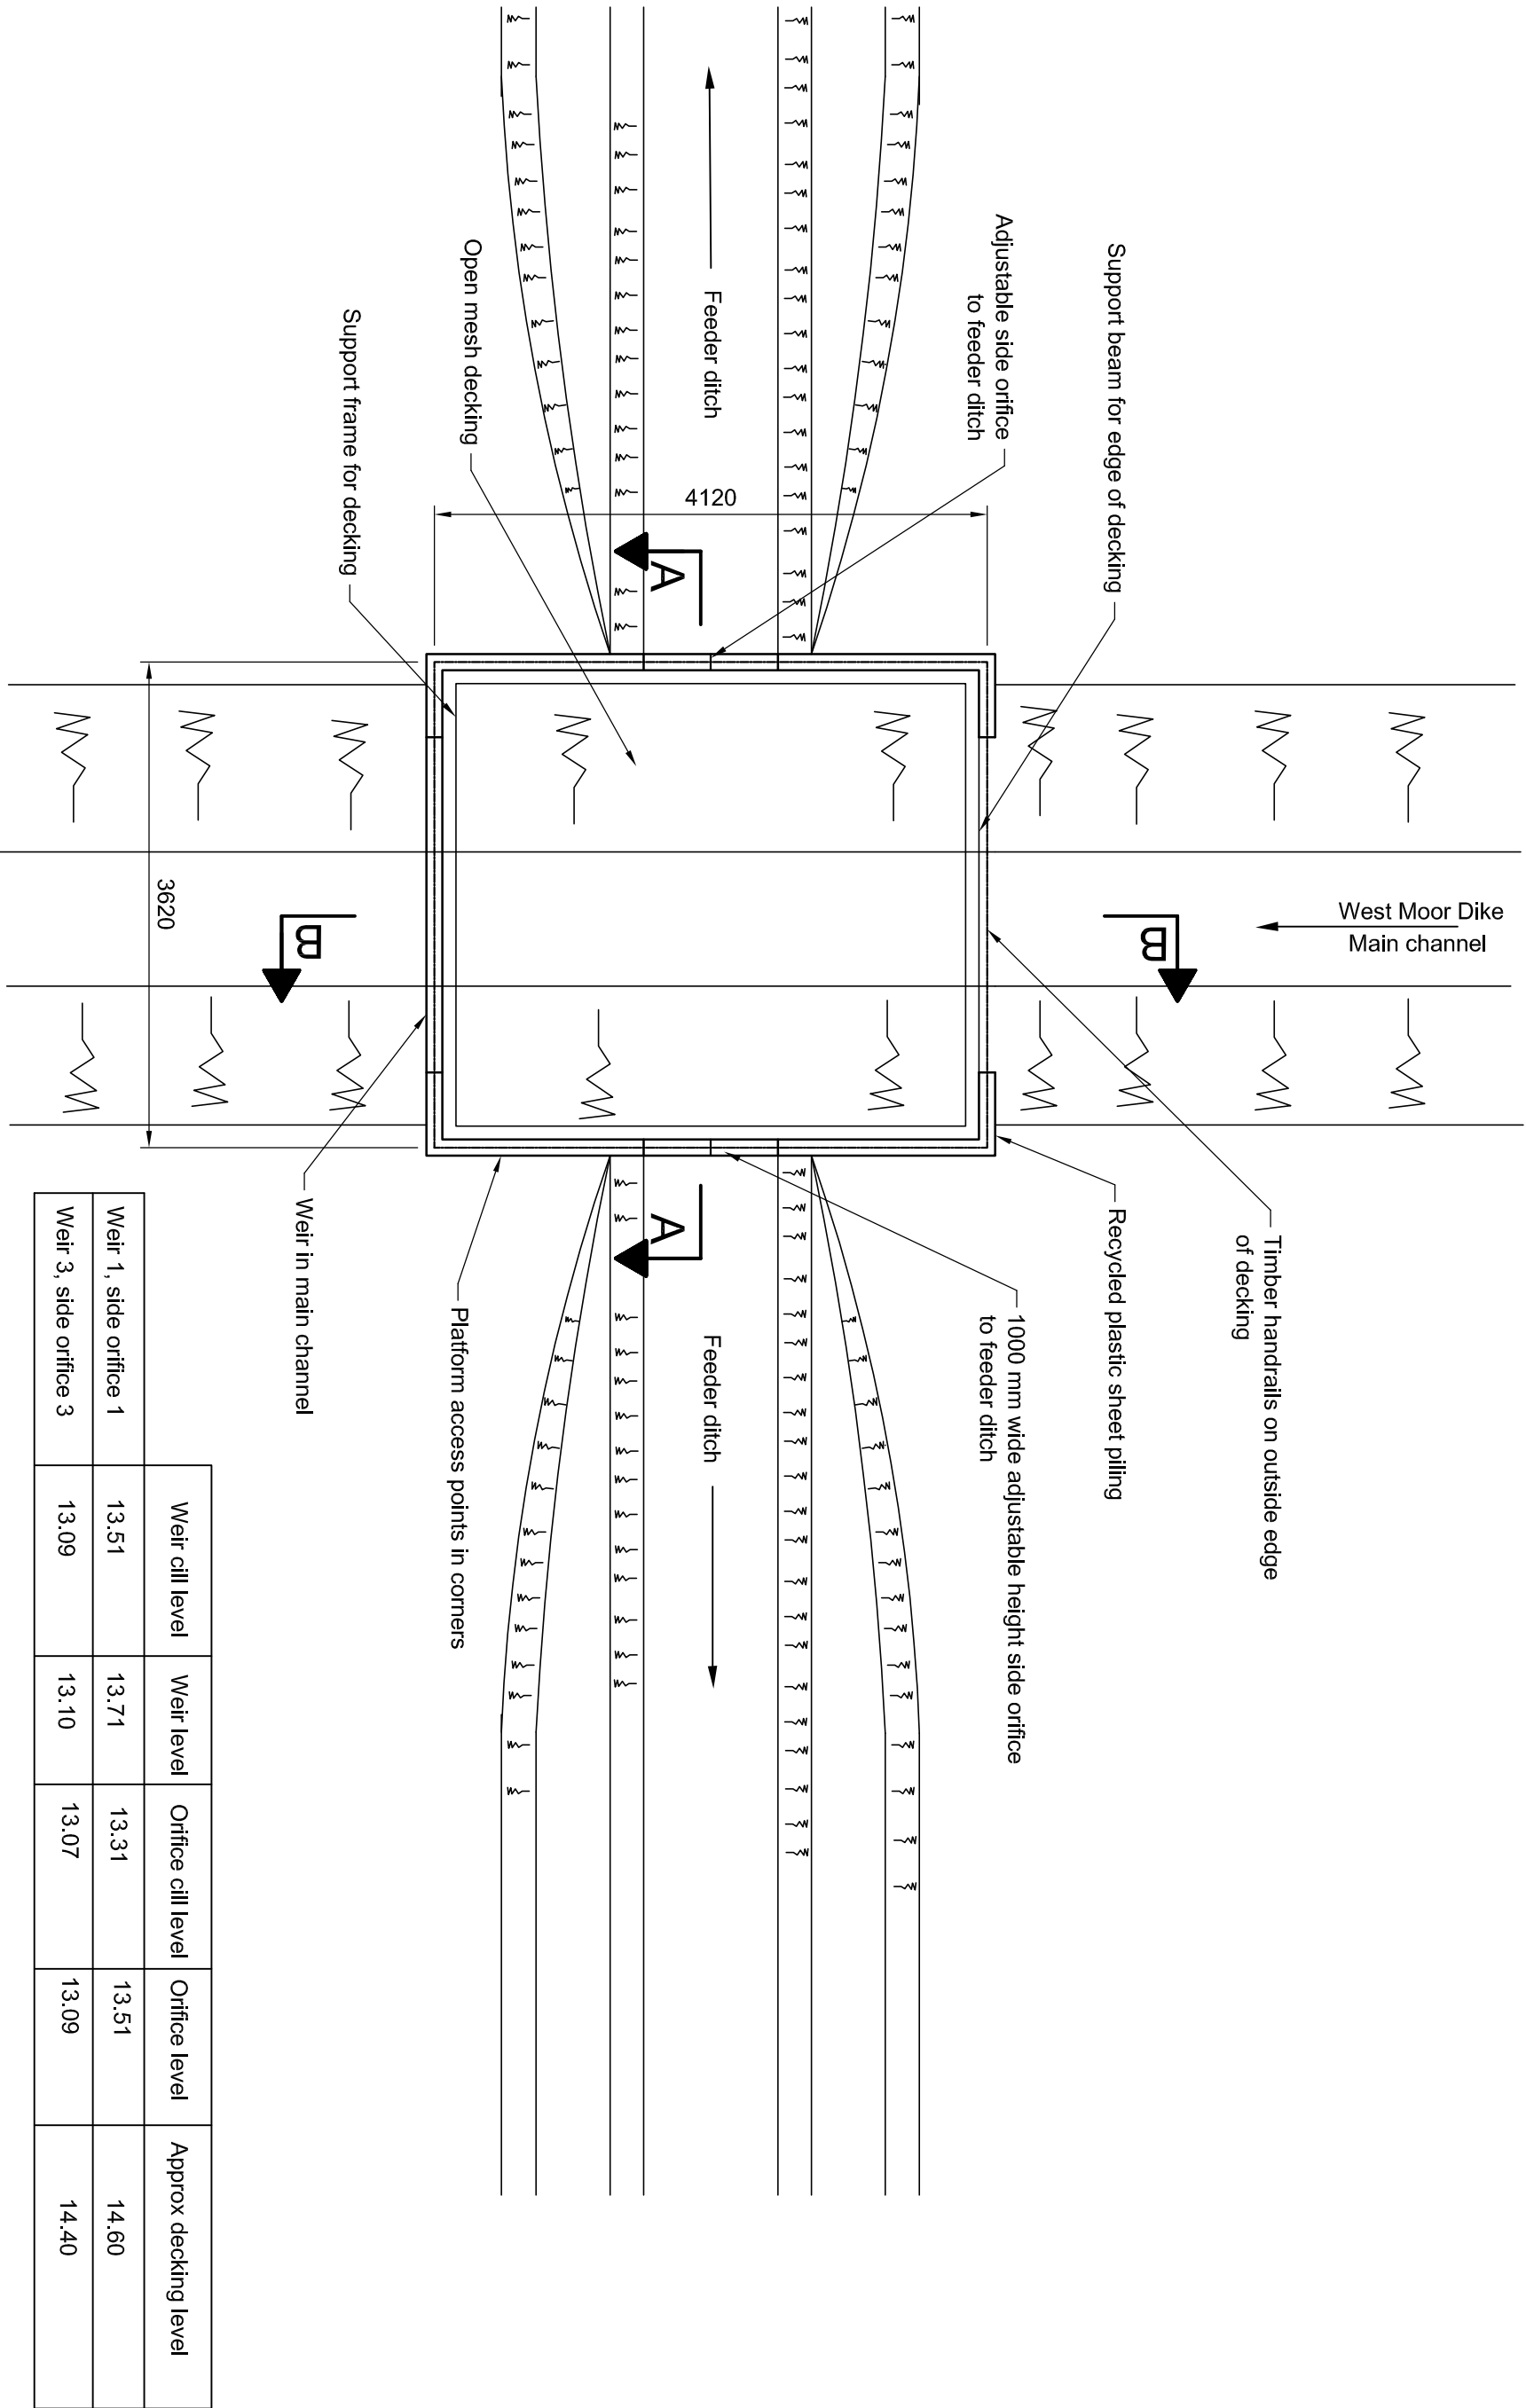


	Weir cill level	Weir level	Orifice cill level	Orifice level	Approx decking level
Weir 1, side orifice 1	13.51	13.71	13.31	13.51	14.60
Weir 3, side orifice 3	13.09	13.10	13.07	13.09	14.40

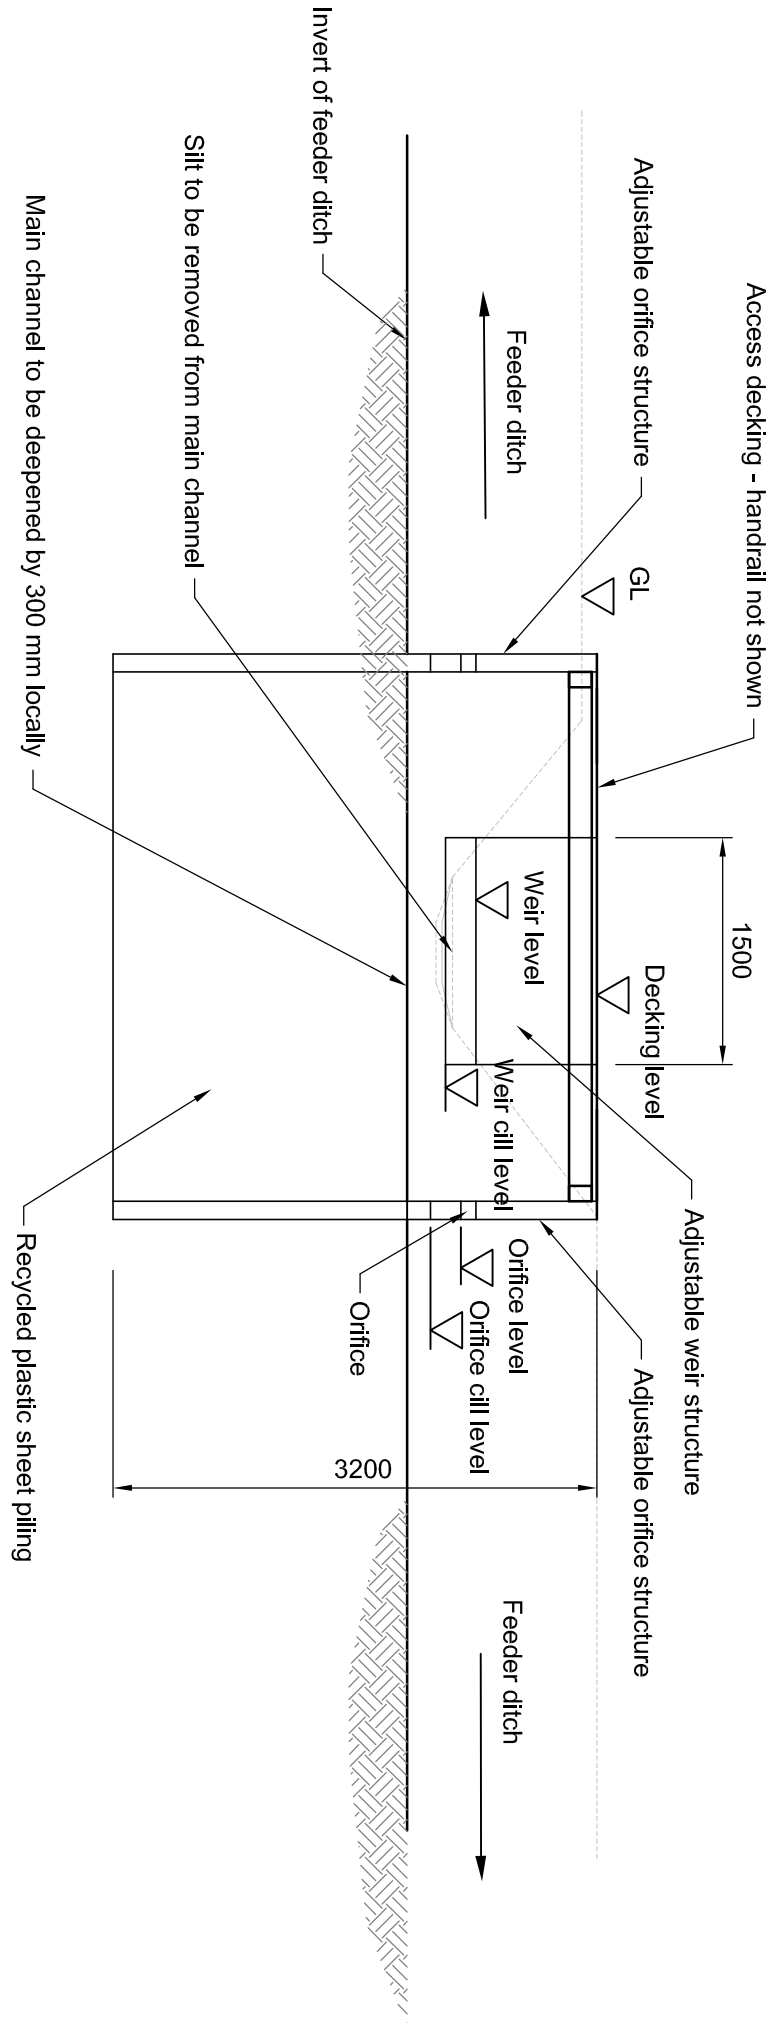

SECTION A-A

Scale 1:50

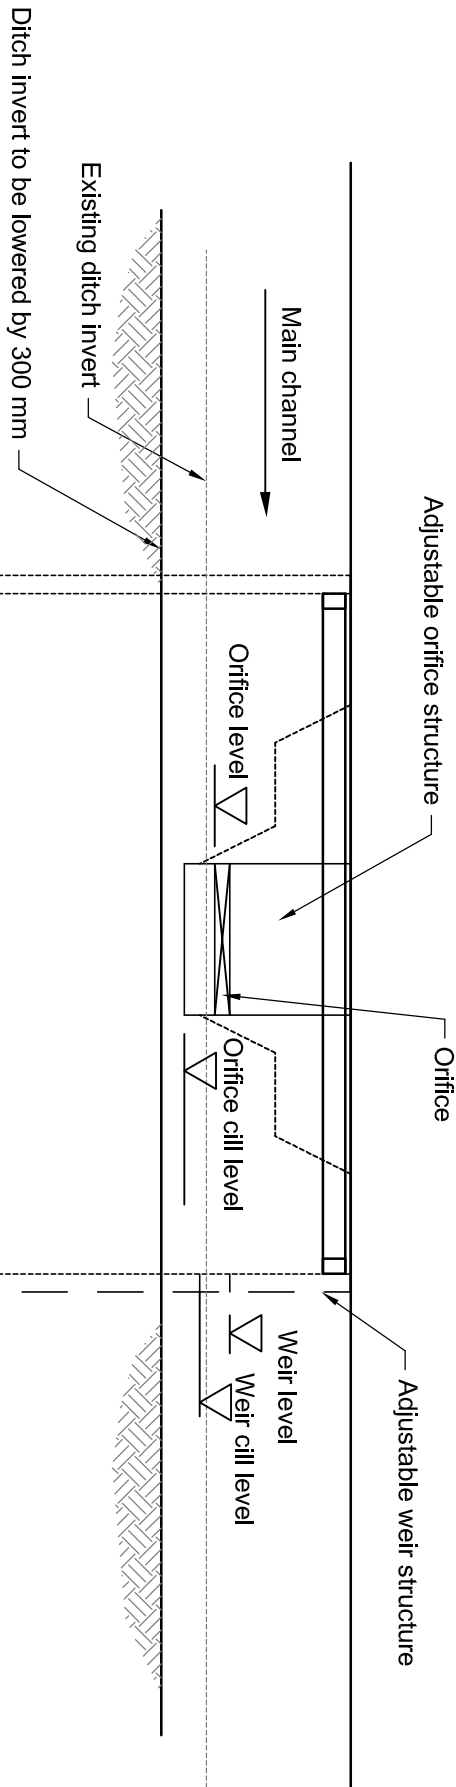


SECTION B-B

Scale 1:50

- General Notes**
- All dimensions shown are in metres unless otherwise stated and levels in metres to Ordnance Datum. This drawing is for information only and is not to be used for construction.
 - Discrepancies noted on site are to be reported to the Engineer immediately.
 - All works in watercourses will be carried out with care to minimise the risk of pollution adhering to Pollution Prevention Guidelines.
 - All works affecting flood defences, main watercourses and/or ordinary watercourses will be subject to Consent for Permanent and Temporary Works under the Land Drainage Act 1991.
 - This drawing is not to be used for setting out.

Rev.	Modifications	Date	Drawn	Designed	Checked	Approved

JBA
consulting
Hartnoll House
100-102
South Yorkshire
DN4 0BF
United Kingdom
www.jbaconsulting.co.uk
t +44 (0)1302 342055
f +44 (0)1302 328667
e info@jbaconsulting.co.uk

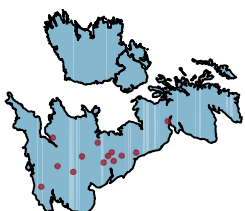

Other offices at: Shropshire, Northampton, Warrington, Northampton, Telford, Walsingham, Solihull, Northampton, Warrington, Northampton, Telford.

for

RSPB

Adwick Washland - Habitat Creation

Typical Drainage Details Sheet 1 of 2

This document is the property of JBA Consulting Ltd. It shall not be reproduced in whole or in part, nor disclosed to a third party, without the permission of JBA Consulting Ltd.			
Scale:	As Stated @ A1	Drawn:	A.C. Wood
Designed:	S. Hughes	Checked:	S. Hughes
Approved:	K. Keating	Drawn:	A.C. Wood
Digital File Name:	Planning drawings\2010s\2010s-041	Sheet No.:	1 of 1
Drawing Number:	2010s\2010s-041	Rev.:	A
Status:	FOR PLANNING		