



7 CHURCH VIEW
DARFIELD
S73 9HW

OS MasterMap 1250/2500/10000 scale
02 October 2013, ID: BW1-00261787
www.blackwellmapping.co.uk


1:1250 scale print at A4, Centre: 442114 E, 404445 N

©Crown Copyright Ordnance Survey. Licence no.
100041040



BLACKWELL'S
www.blackwellmapping.co.uk

TEL: 0114 268 7658
maps.sheffield@blackwell.co.uk

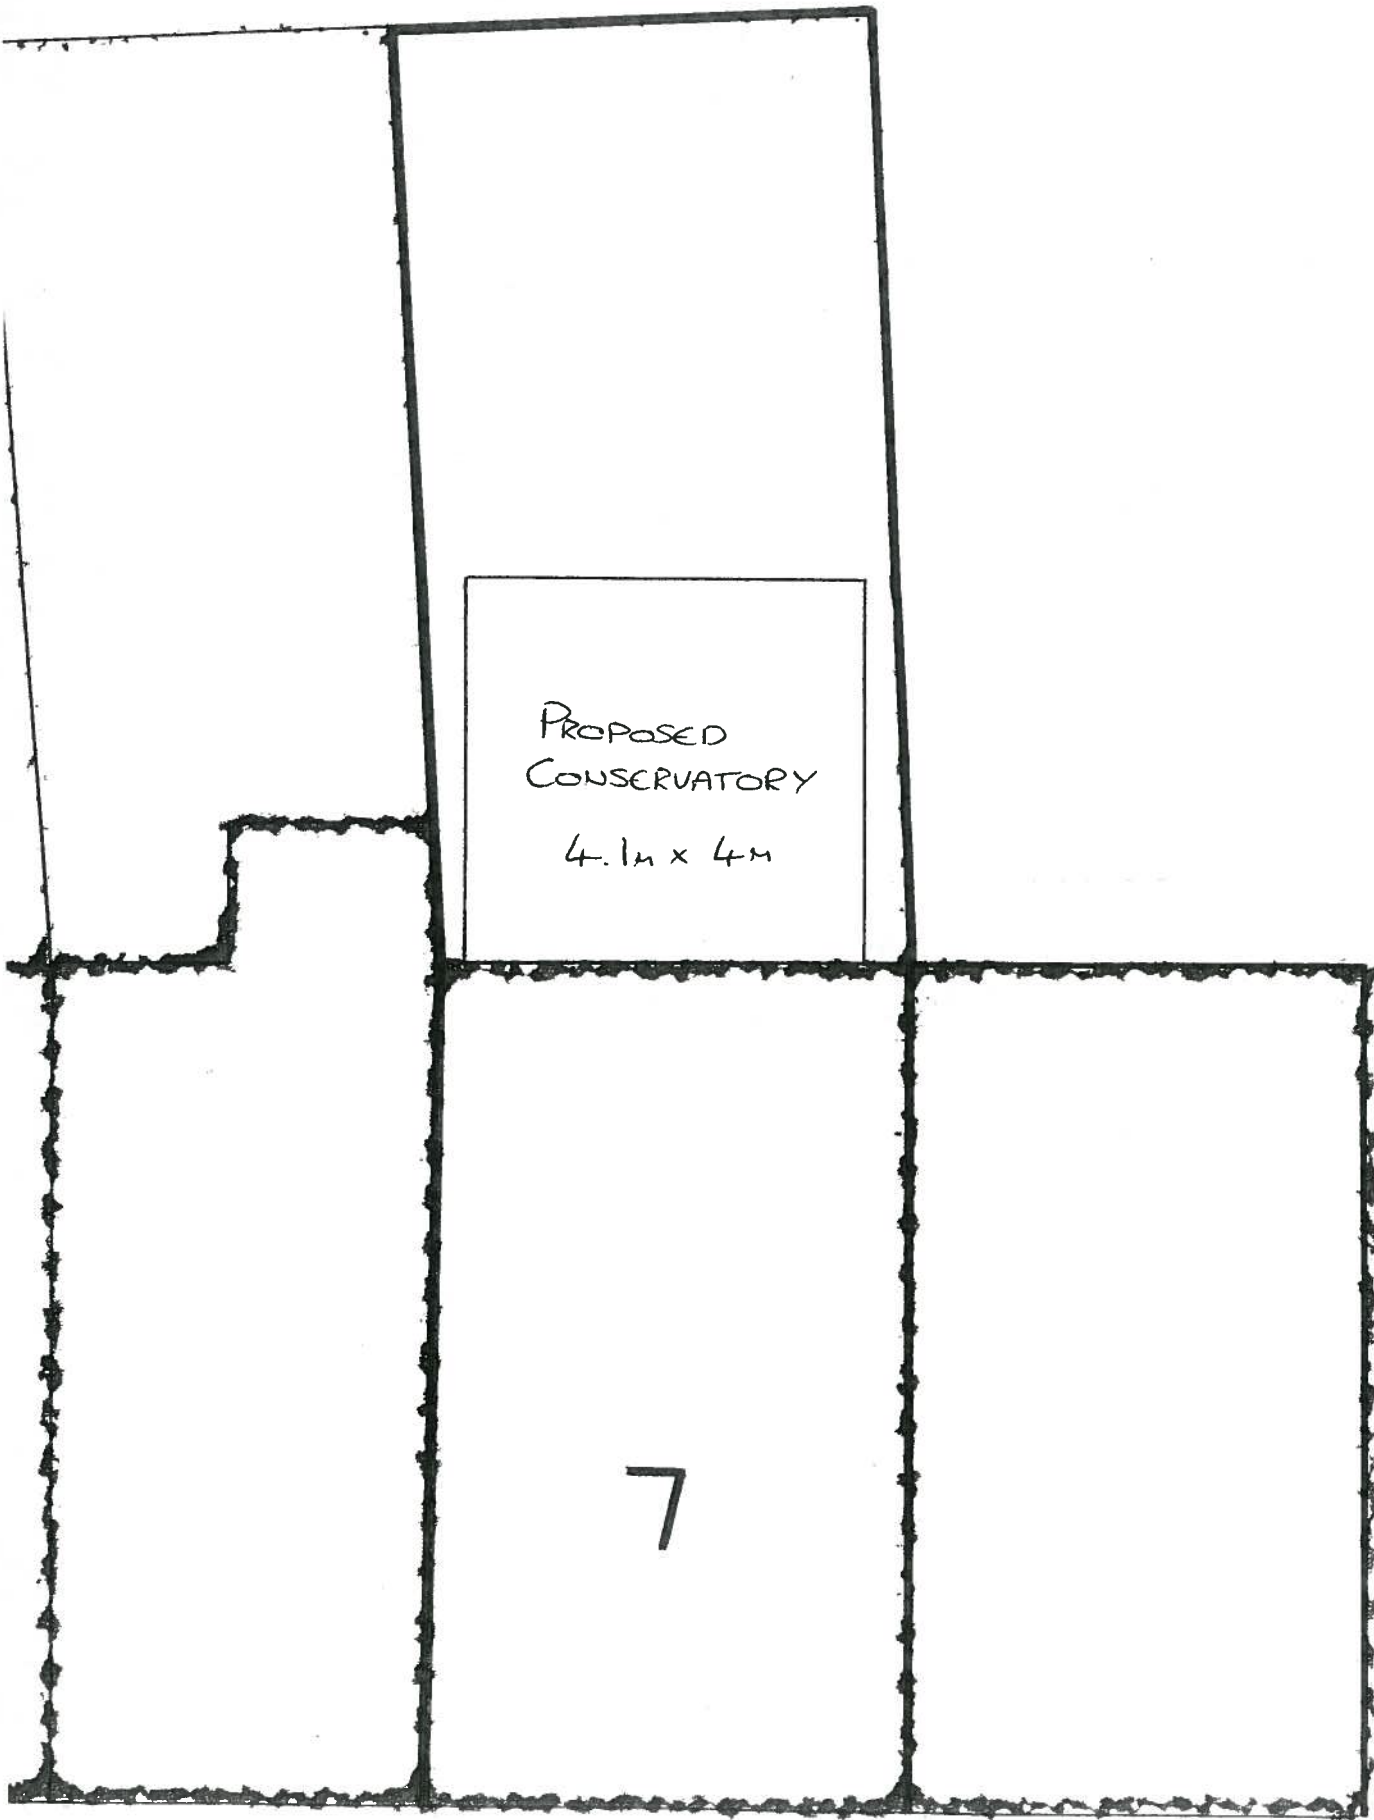


A hand-drawn floor plan of a proposed conservatory. The plan is rectangular, divided into two main sections by a horizontal line. The upper section is labeled 'PROPOSED CONSERVATORY' and '4.1m x 4m'. The lower section is labeled with the number '7'. The drawing is done in black ink on a white background.


PROPOSED
CONSERVATORY

4.1m x 4m

7

Back Elevation
Scale - 1:50

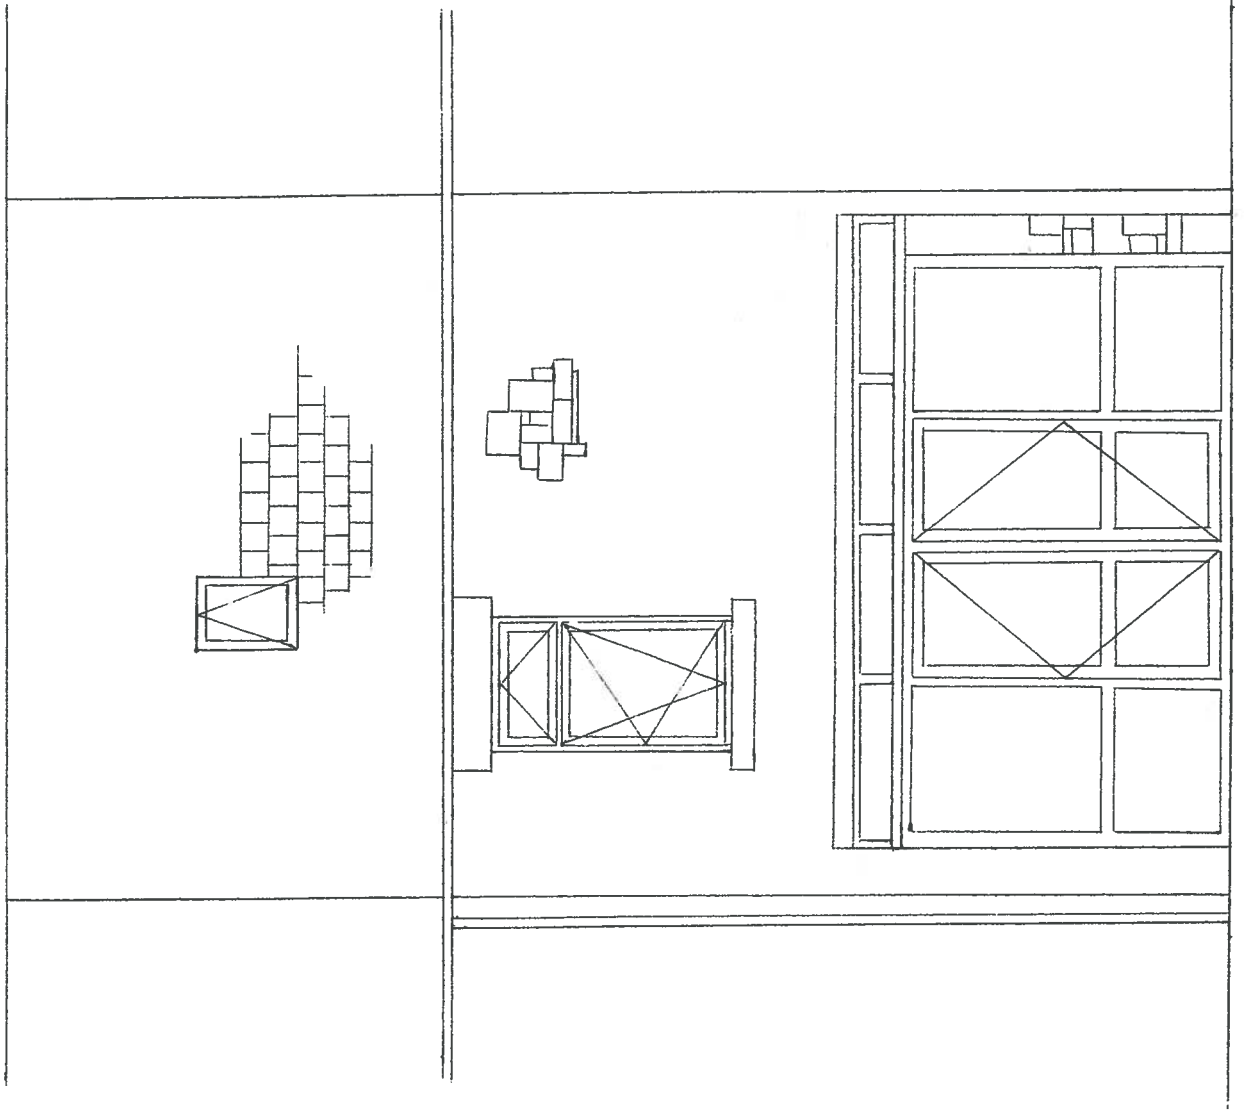


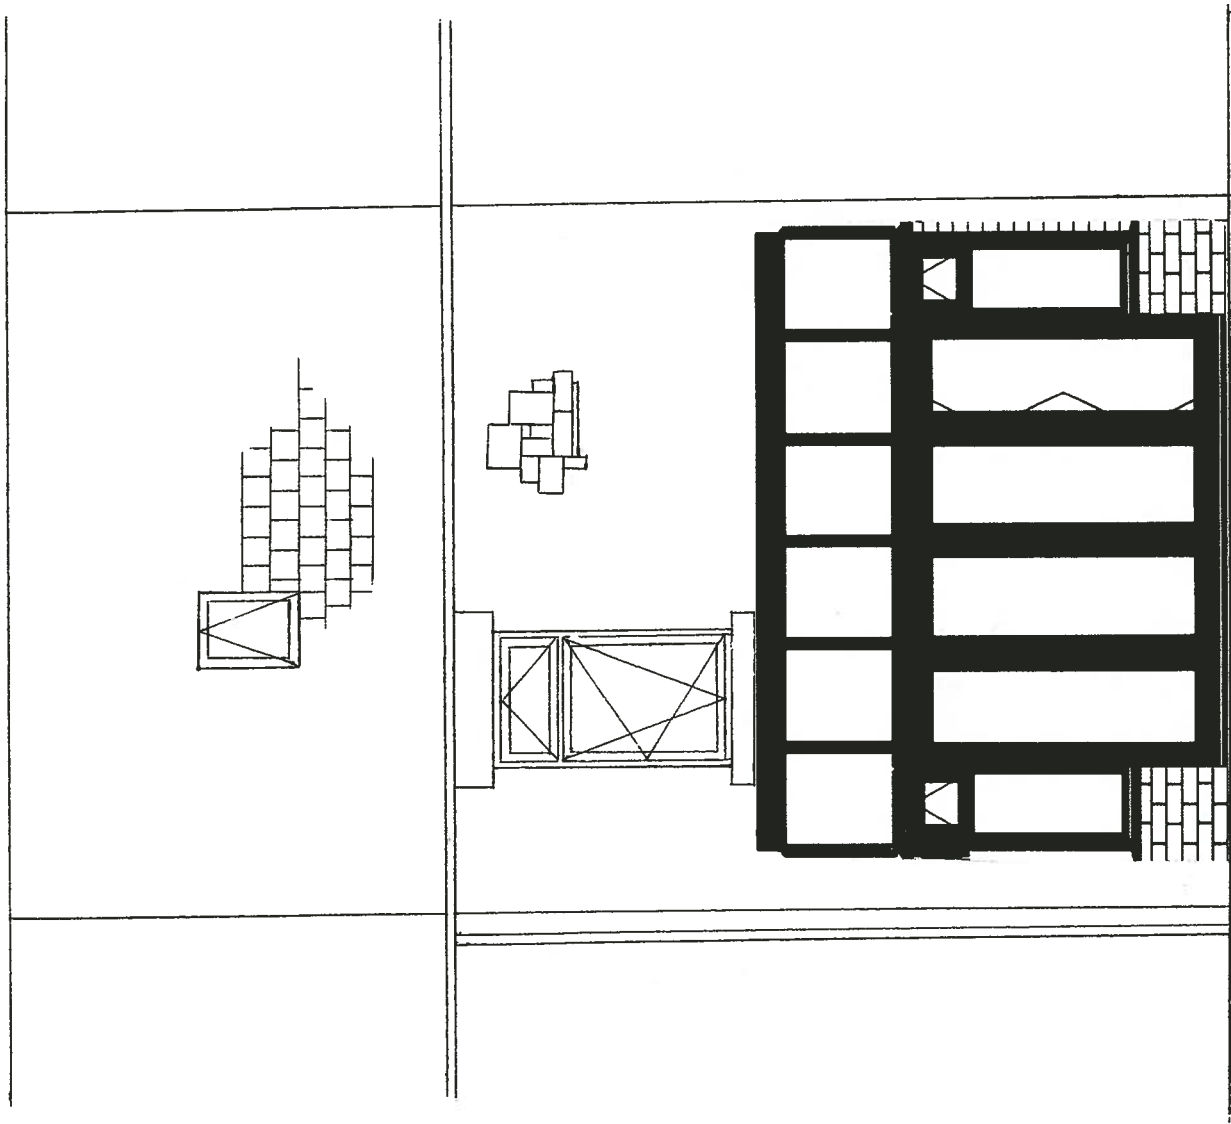

Proposed Back Elevation
Scale - 1:50


Left Side Elevation

Scale - 1:50

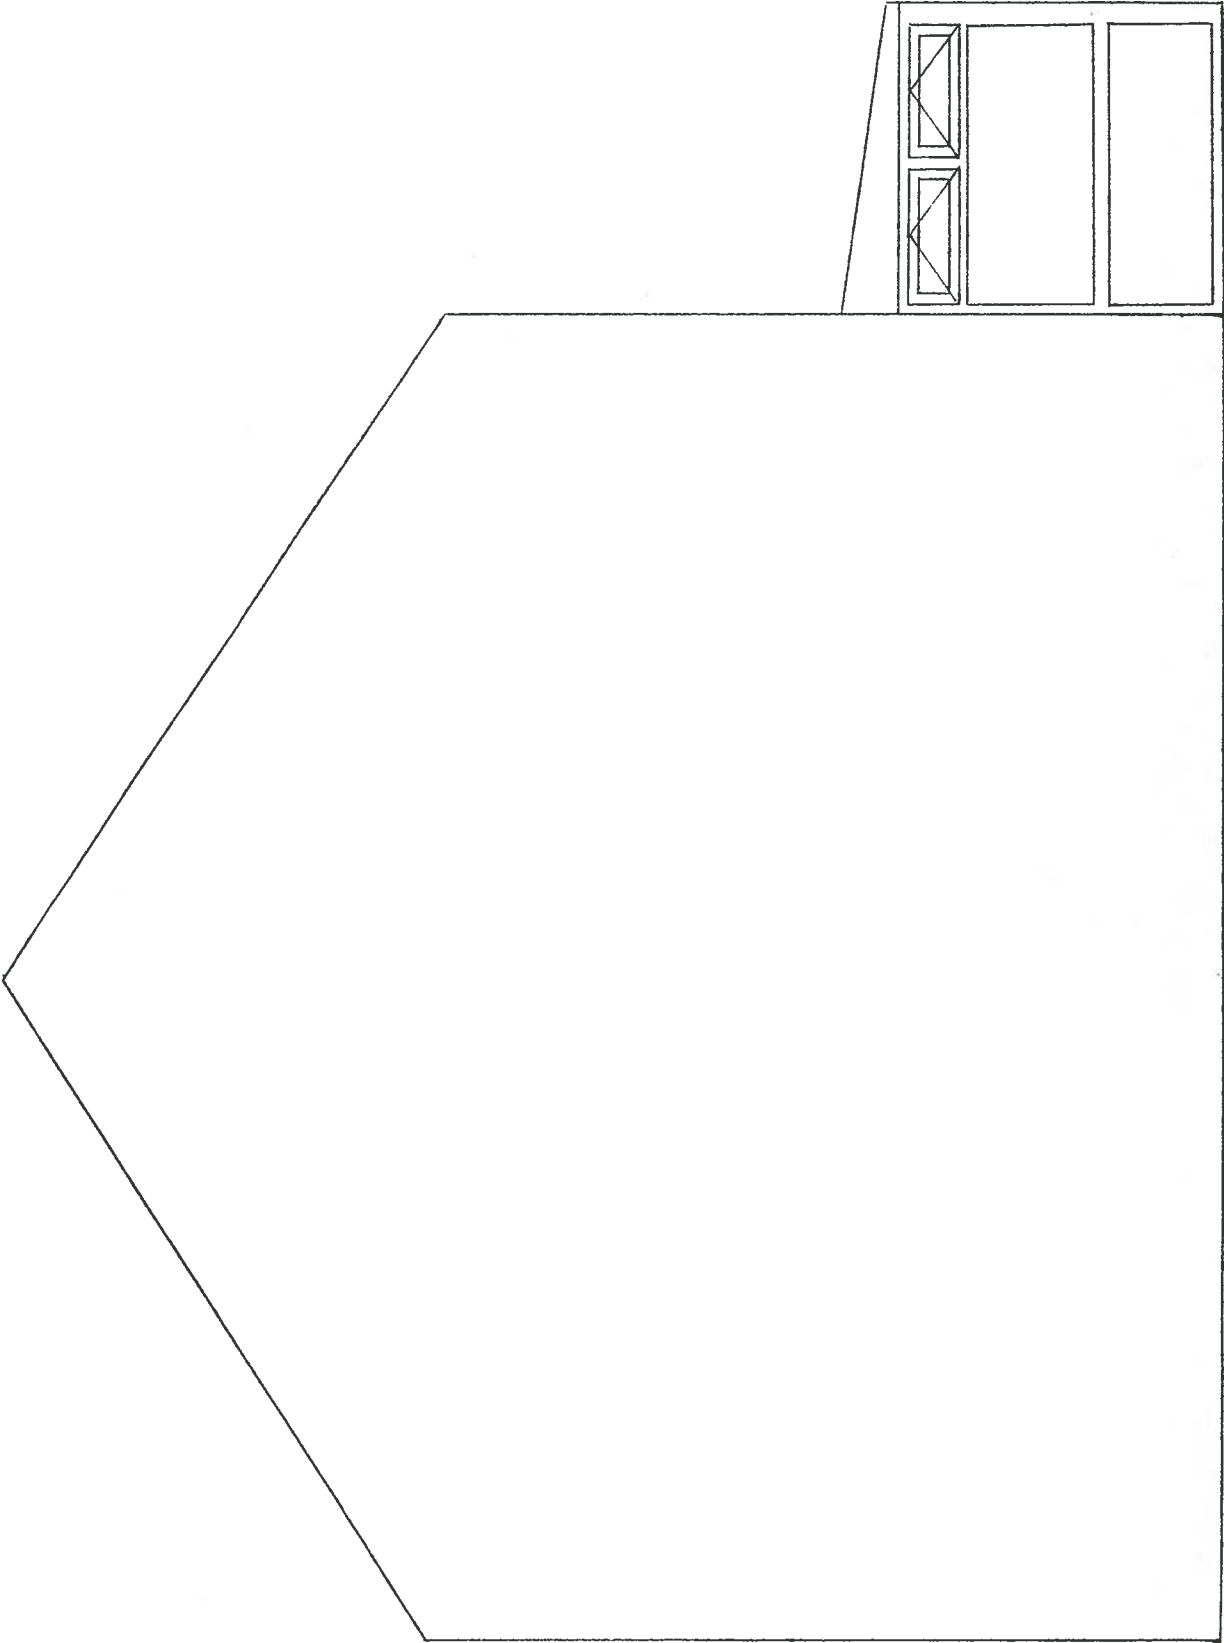


Proposed Left Side Elevation

Scale - 1:50

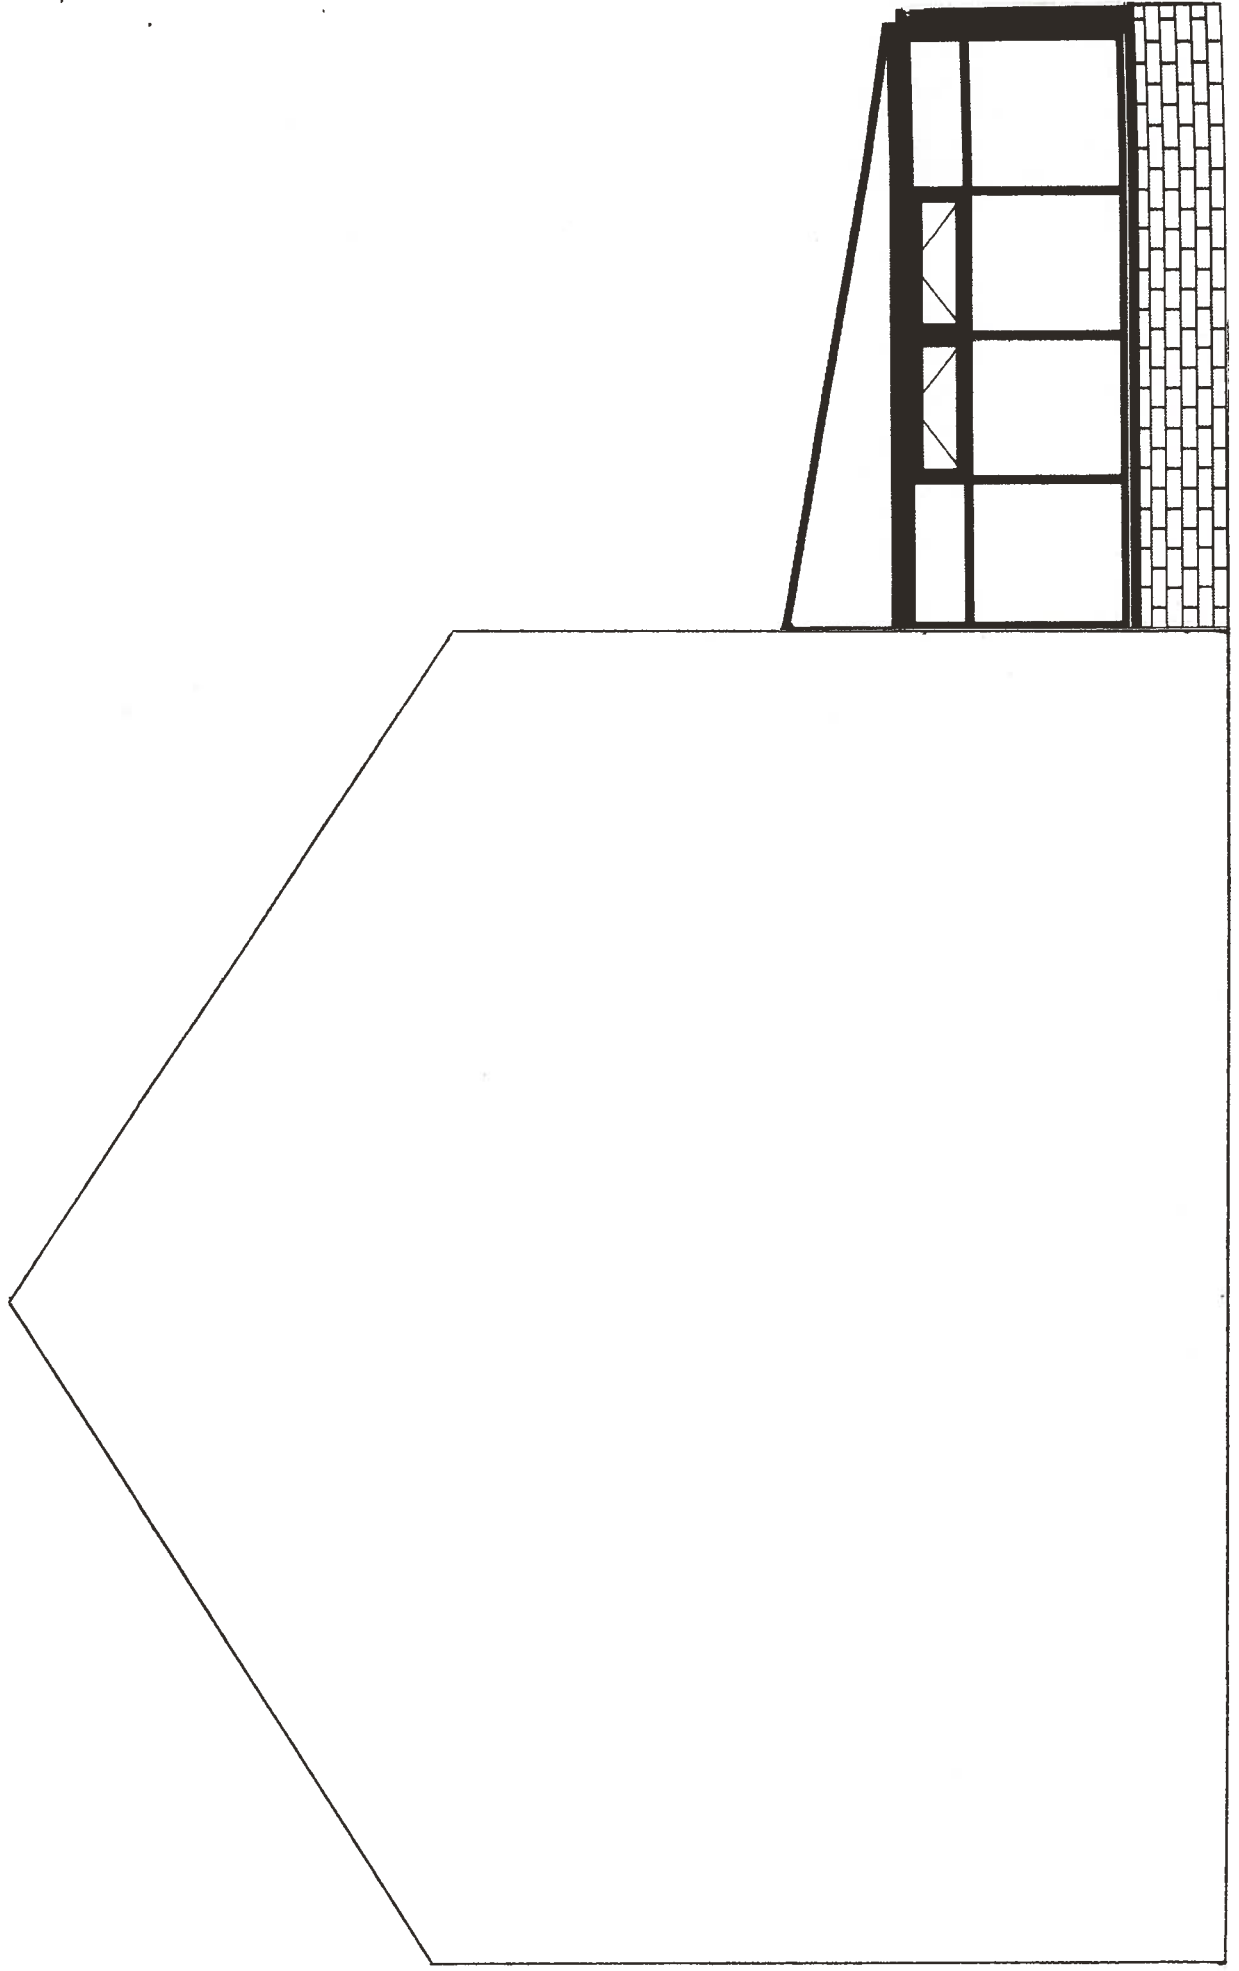

Right Side Elevation
Scale - 1:50

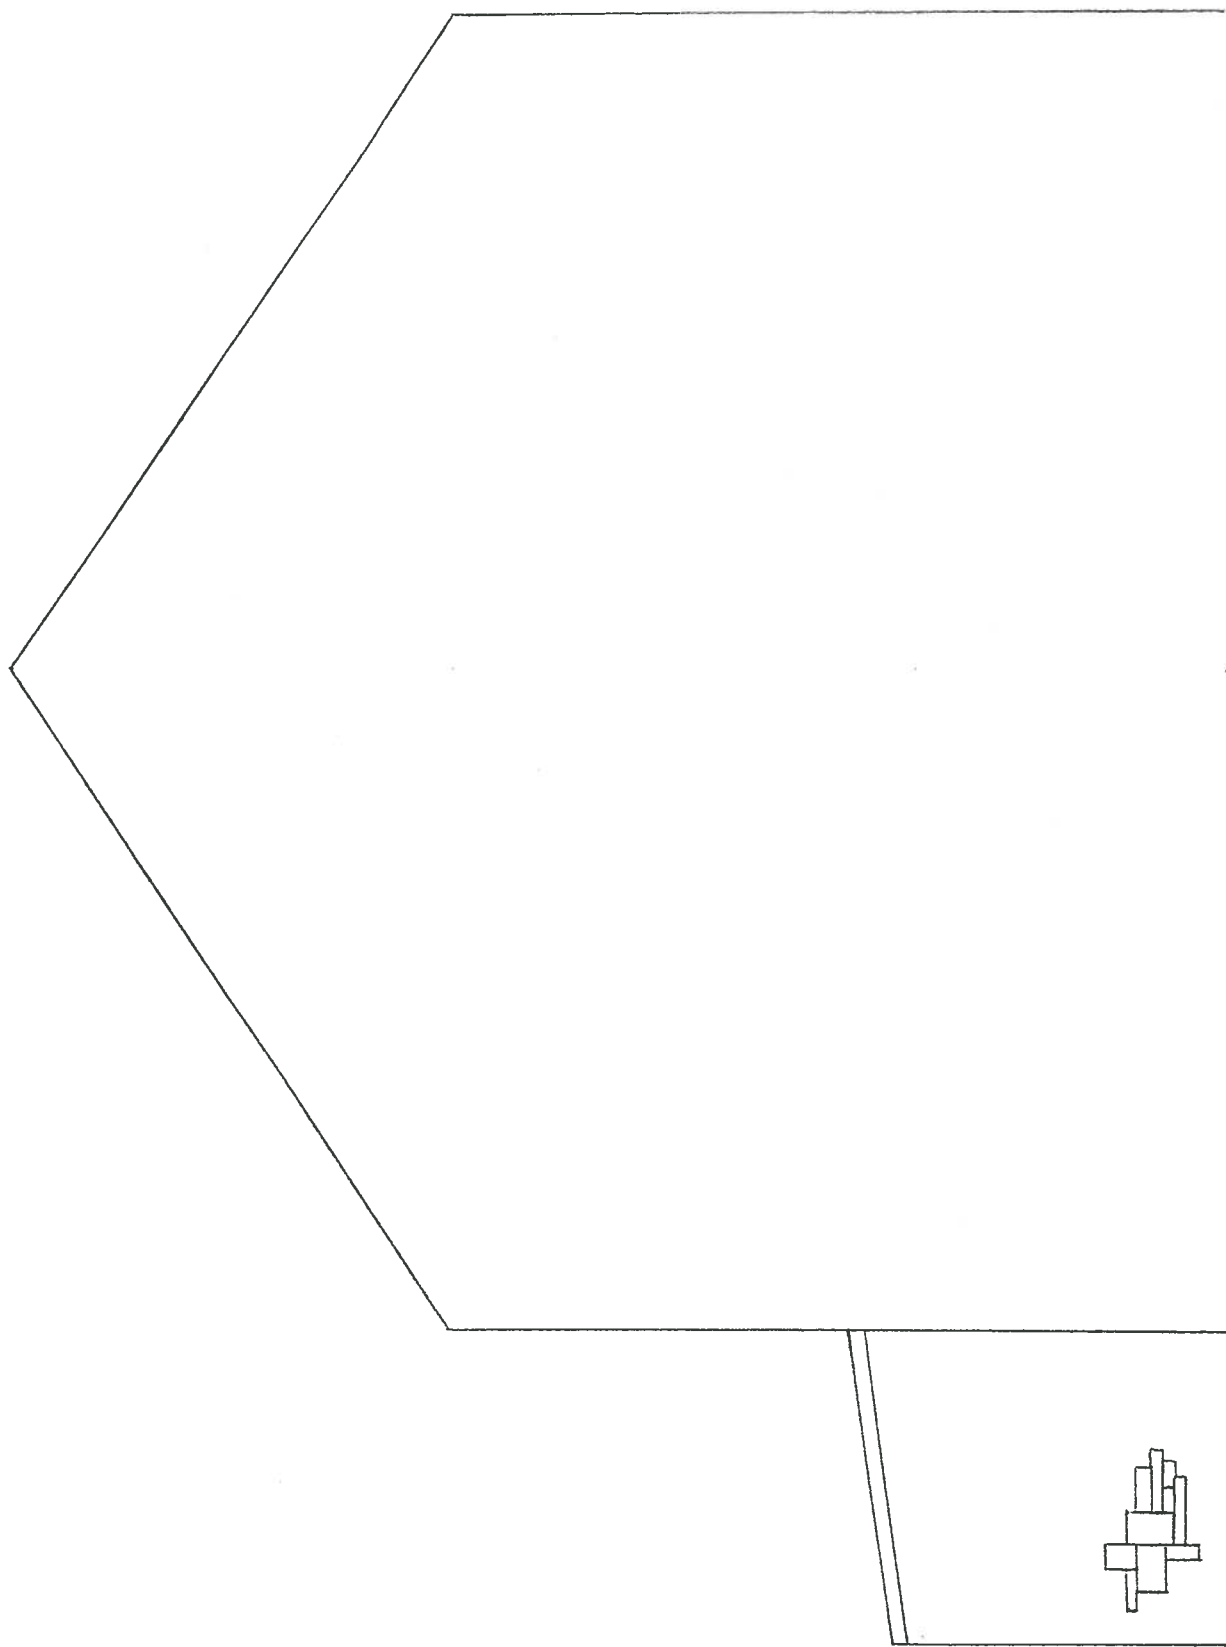

Proposed Right Side Elevation

Scale - 1:50

