
Drawing No.	Rev No.
MNF001 -005	

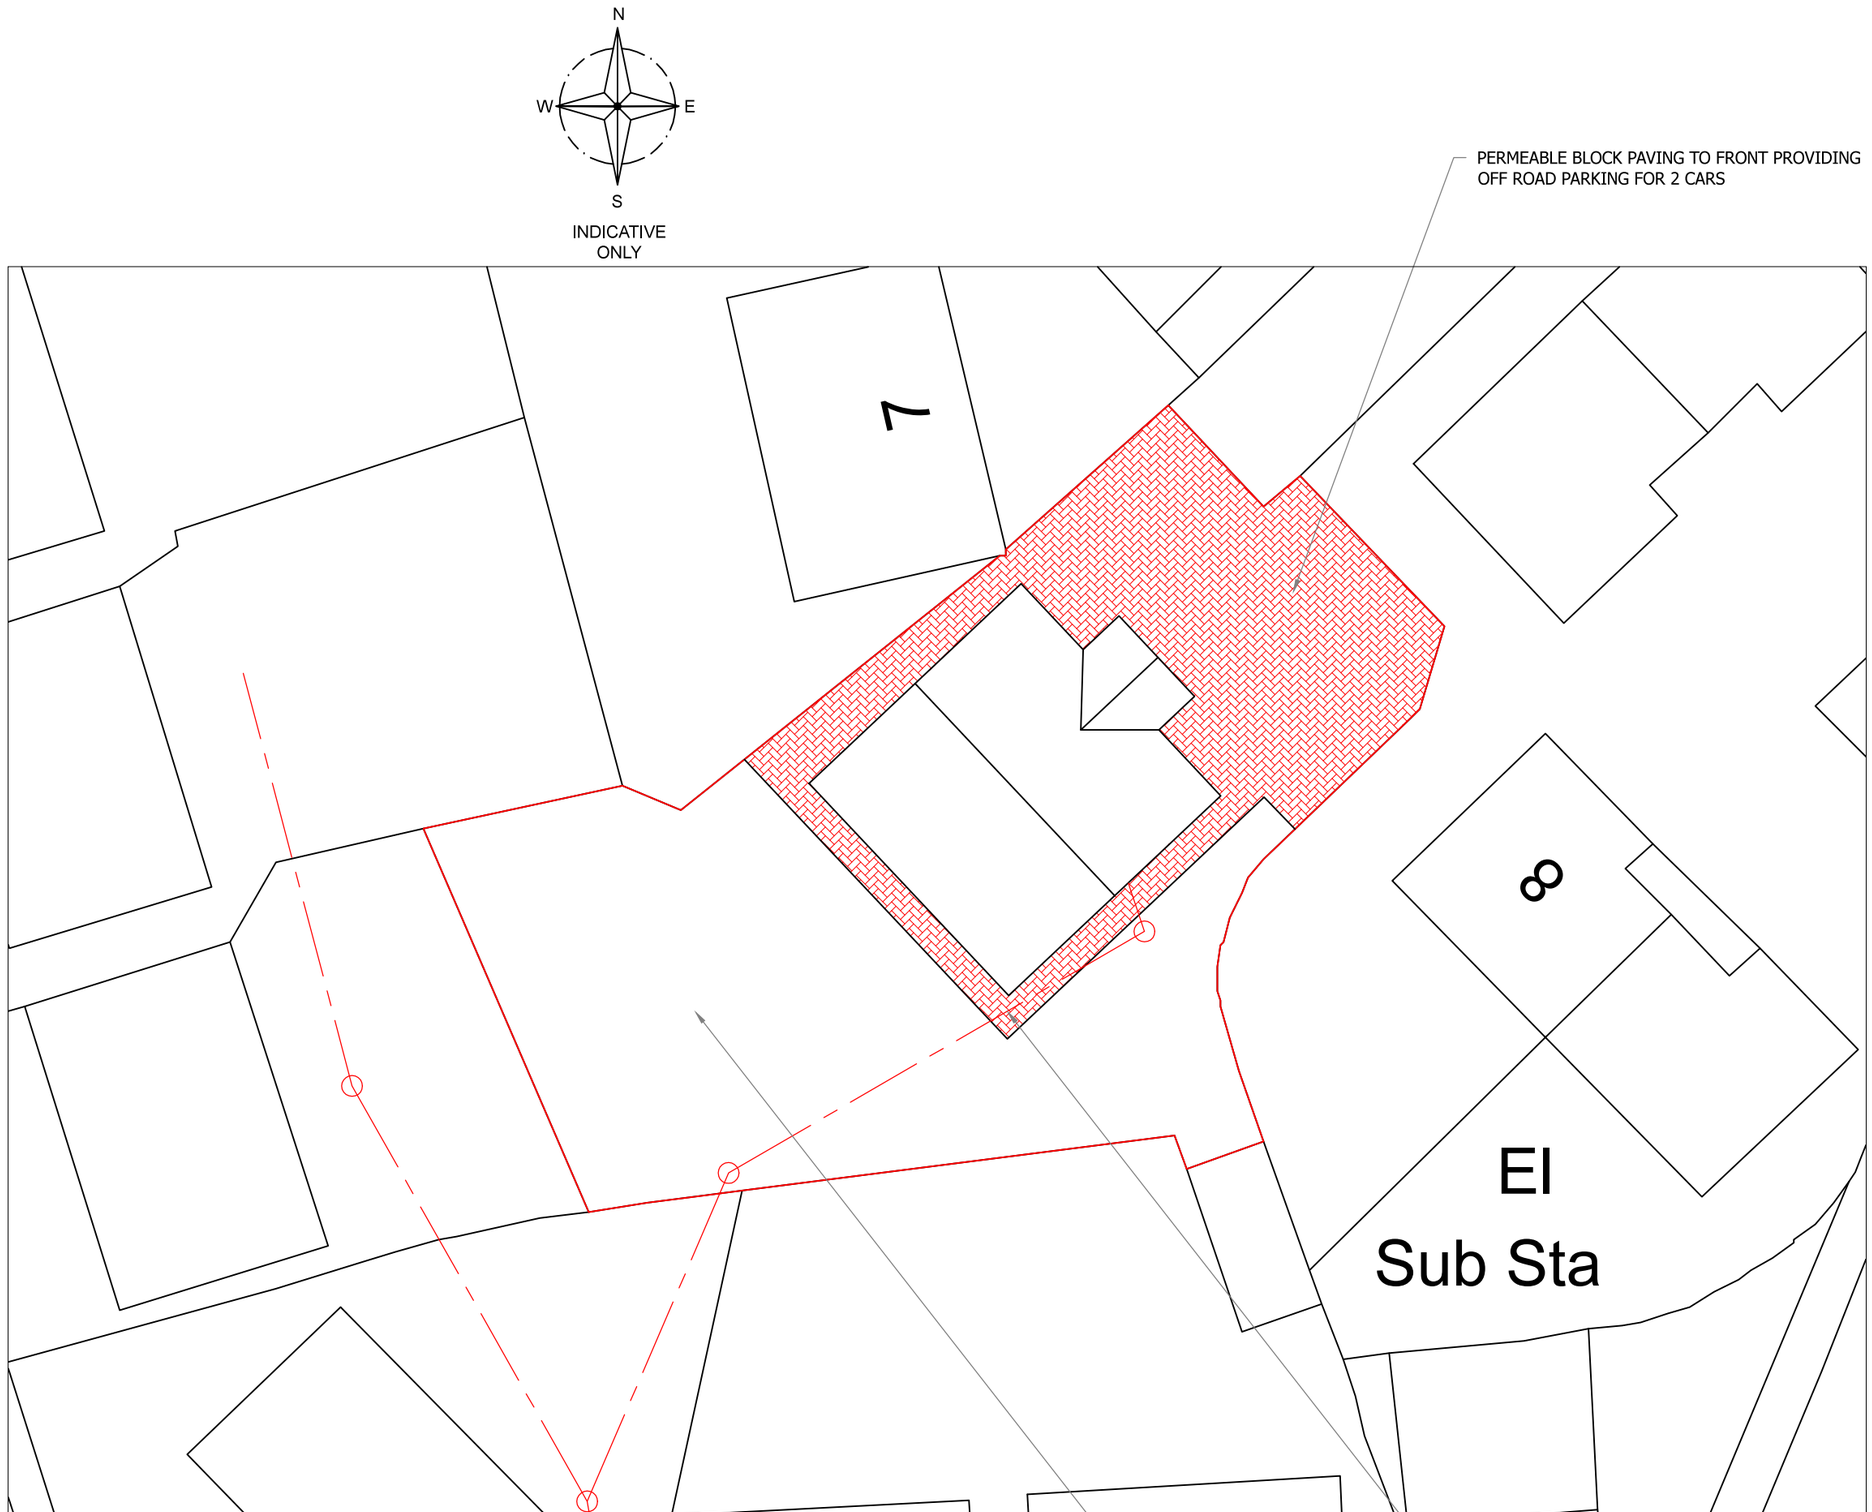

BLOCK PLAN
SCALE 1:200 AT A3

DO NOT SCALE: Contractor to check all dimensions and report any omissions or errors

NOTES

Rev	Description	By	Chk	App	Date

JRB DESIGNS Ltd
1 Saville Road
Cudworth
Barnsley
S72 8LT
Tel: 01226 383542
Fax: 01226 380078
Mob: 07970 541192
Email: john@jrbdesigns.co.uk

This drawing is copyright. © jrbdesigns Ltd.

Client
MR. N FISHER
152A CHURCHFIELD LANE
DARTON
BARNSLEY

Drawing Title
BLOCK PLAN

Address
LAND OFF THE CLOSE
CARLTON
BARNSLEY
S71 3LA

Project Title:
PROPOSED NEW DETACHED DORMER BUNGALOW

Purpose of Issue:
PLANNING

Drawing Status
FIRST ISSUE

Scale at A3	Drawn By	Date	
AS SHOWN	JRB	13/01/2016	
Checked By	Date	Approved By	Date
	13/01/2016		13/01/2016
Project No.	Drawing No.		Revision
MNF001	005		-

APPROVAL [X] INFORMATION [] TENDER [] CONTRACT [] CONSTRUCTION []