


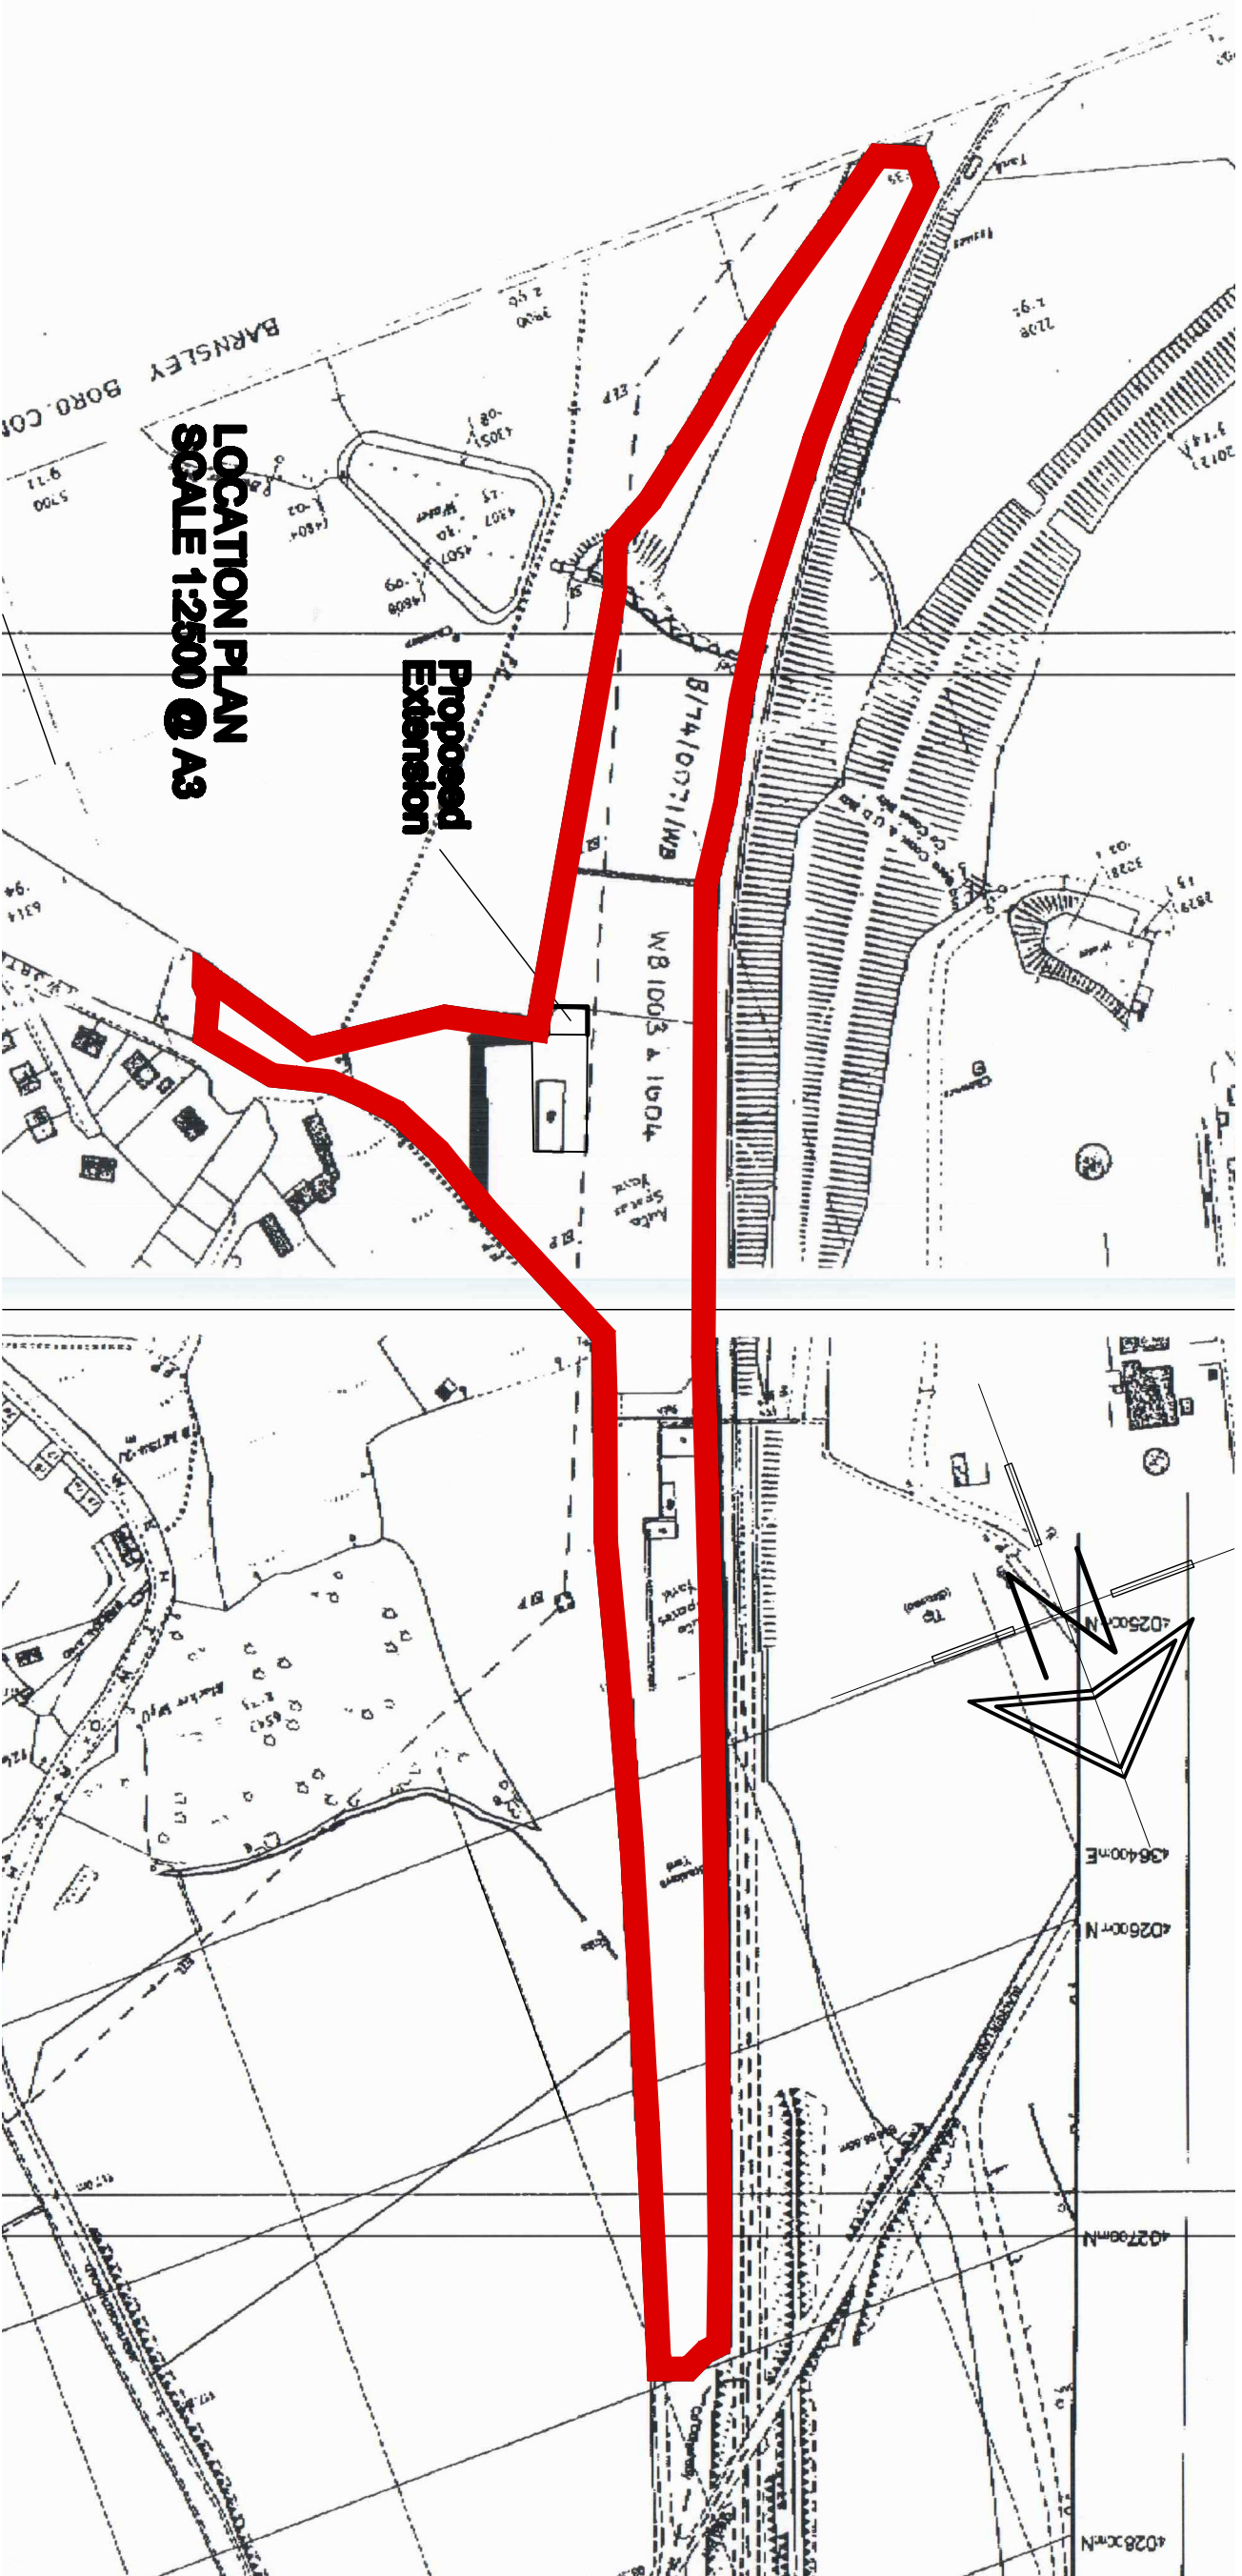

LOCATION PLAN
SCALE 1:2500 @ A3