

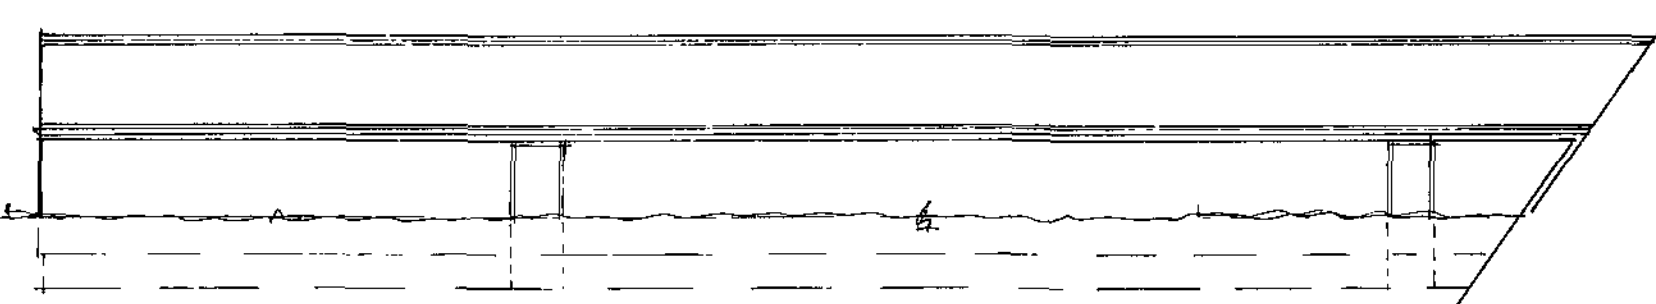
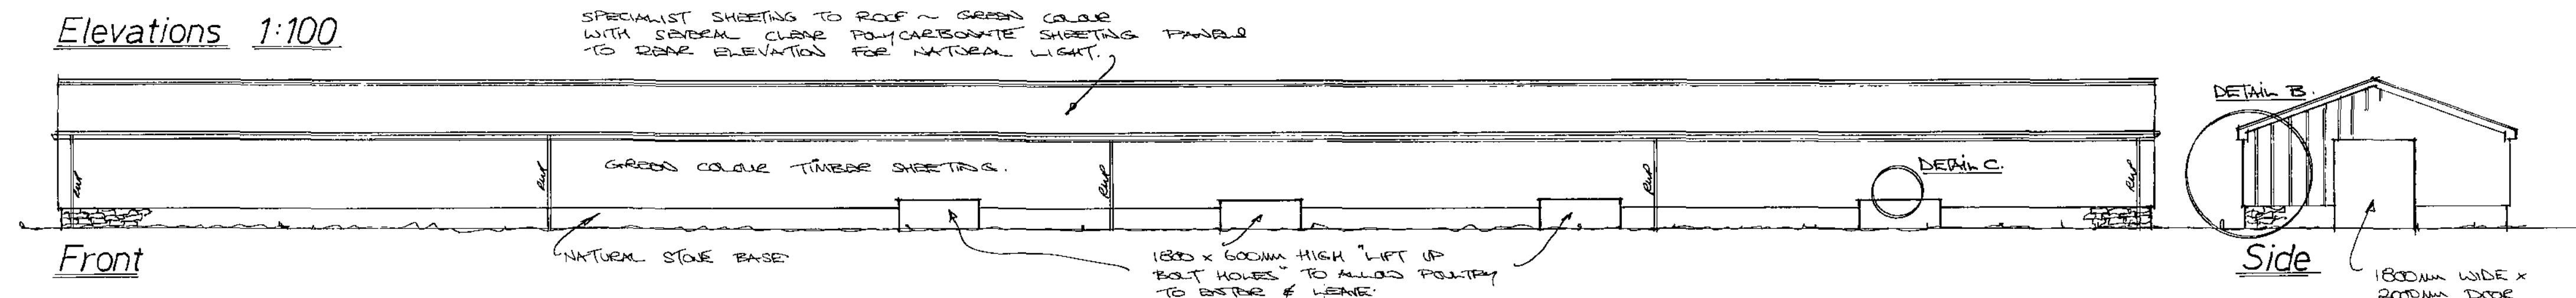



Elevations 1:100

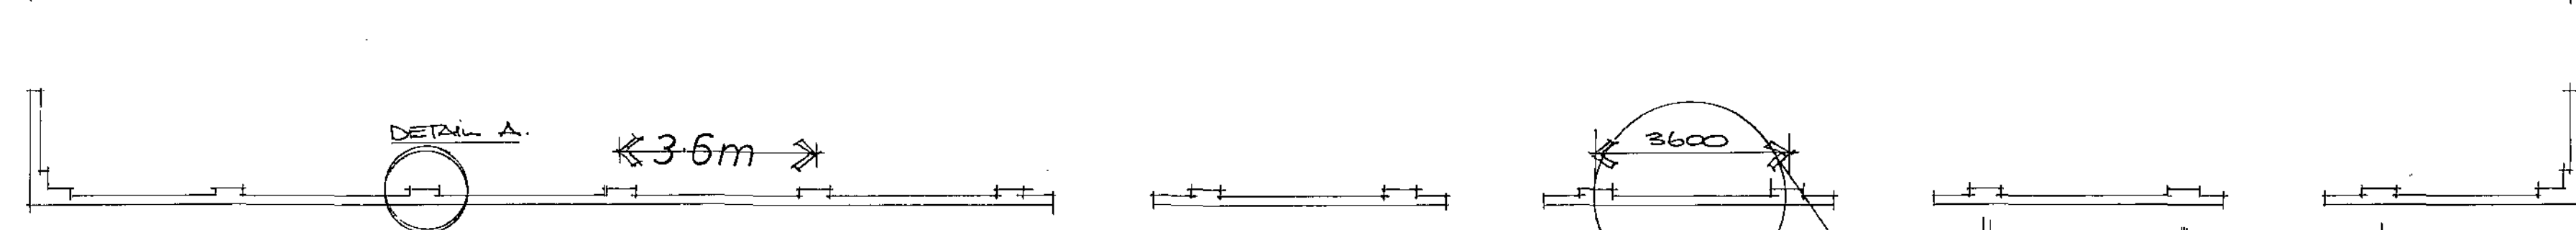

Rear ~ part ~ blank elevation.

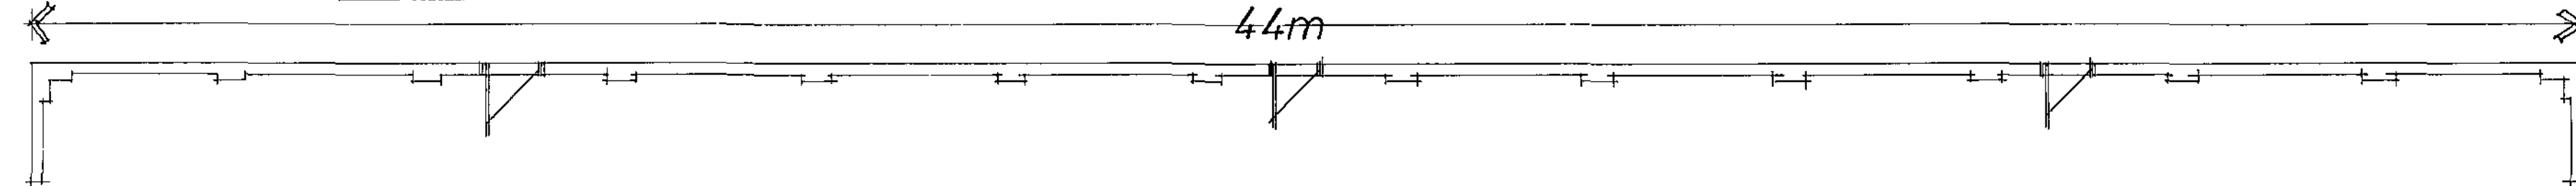

Layout 1:100

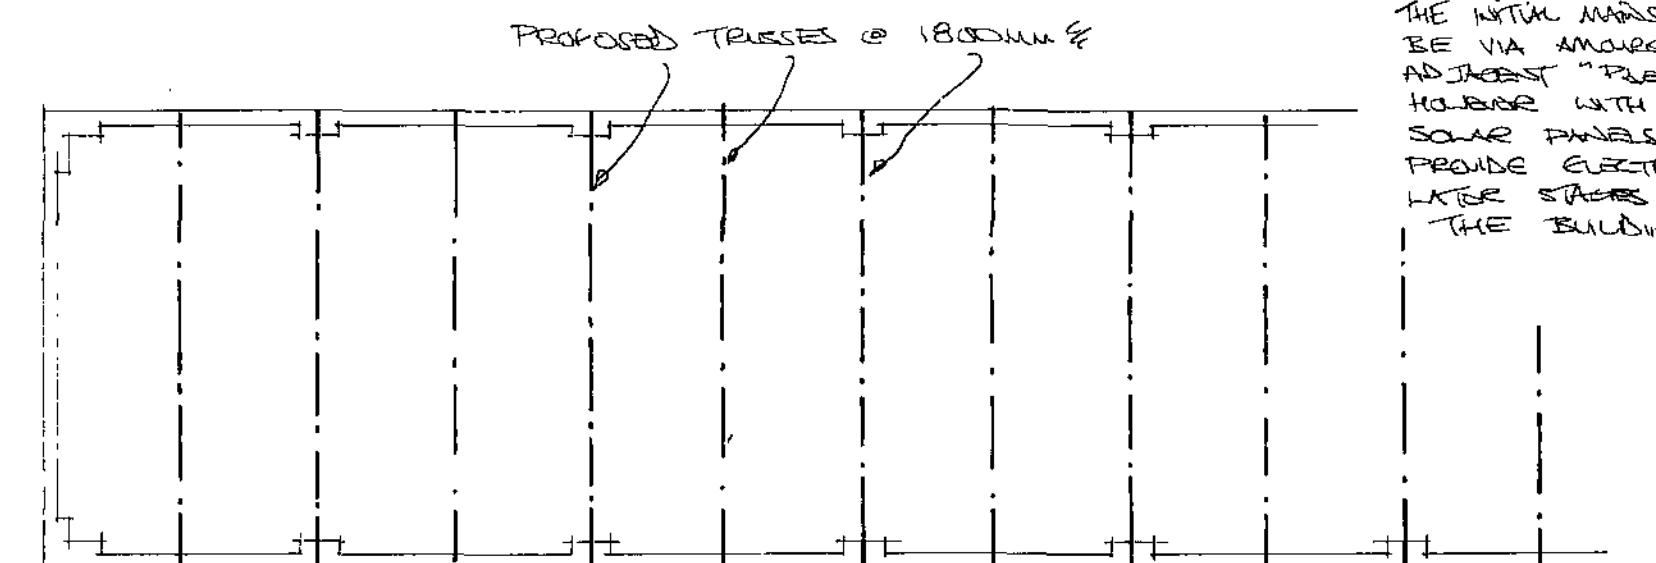


Roof Layout ~ part. 1:100

THE NITH AMPS ELECTRIC WILL BE VIA ARMORED CABLE FROM ADJACENT "PARKSIDE COTTAGE" HOUSING WITH THE USE OF SOLAR PANELS; THIS WILL PROVIDE ELECTRICITY FOR THE LATER STAGES OF USE OF THE BUILDING.


N/B THE MAIN BUILDING SHELL (TRUSSES & TIMBER PANELS ETC) WILL BE PROVIDED BY REGULAR BUILDINGS TEL. NO:- 07711738773. CONTACT:-MR. DAVE GILL

N/B THE BASE & BLOCKWORK (INC. THE REQUIRED MOVEMENT JOINTS) WILL BE CHARGED OUT BY C.R.S. PLAST TEL. NO:- 0780 2288448 CONTACT:-MR. PAUL SORCE

detail

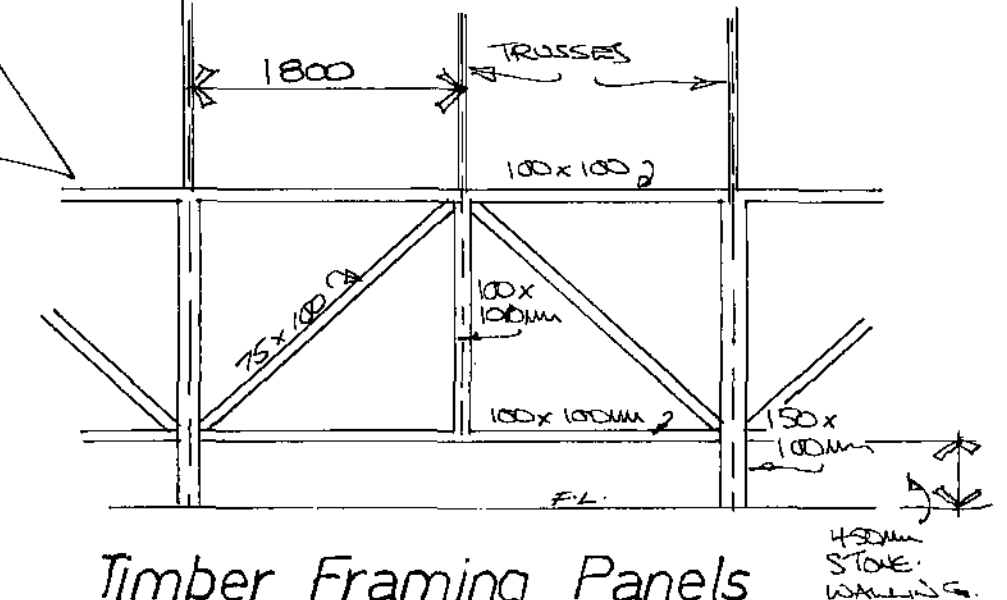

Timber Framing Panels 1:50

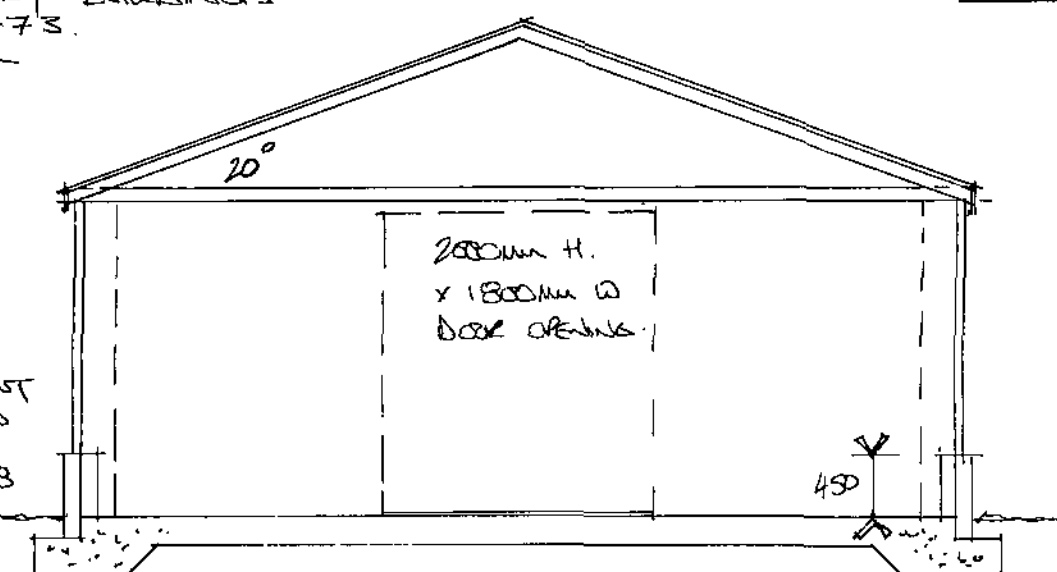

Typical Section 1:50

|     |                    |       |
|-----|--------------------|-------|
| Rev | Notes              | Date  |
| 1   | DIMENSIONS ALTERED | 08/09 |

B/Regs:

Planning:

Garry Greetham Associates Ltd  
Residential Design Consultant  
Westwood House  
18 Carr Lane  
Tanekersley  
Barnsley S75 3BE  
Tel: 01226 746573

PROJECT: Poultry Broiler Unit

CLIENT: Mr. B. Mason

TITLE: Working Drawings

ADDRESS: Adj. "Parkside Cottage", Sheffield Road, Hoyland Common, Barnsley, S74 0EA

DRAWN BY: ggg

SCALE: 1:100; 1:50 DATE: Jun.09

DRAWING No: 708-02 REV: A

Member of the Chartered Institute of Architectural Technologists