


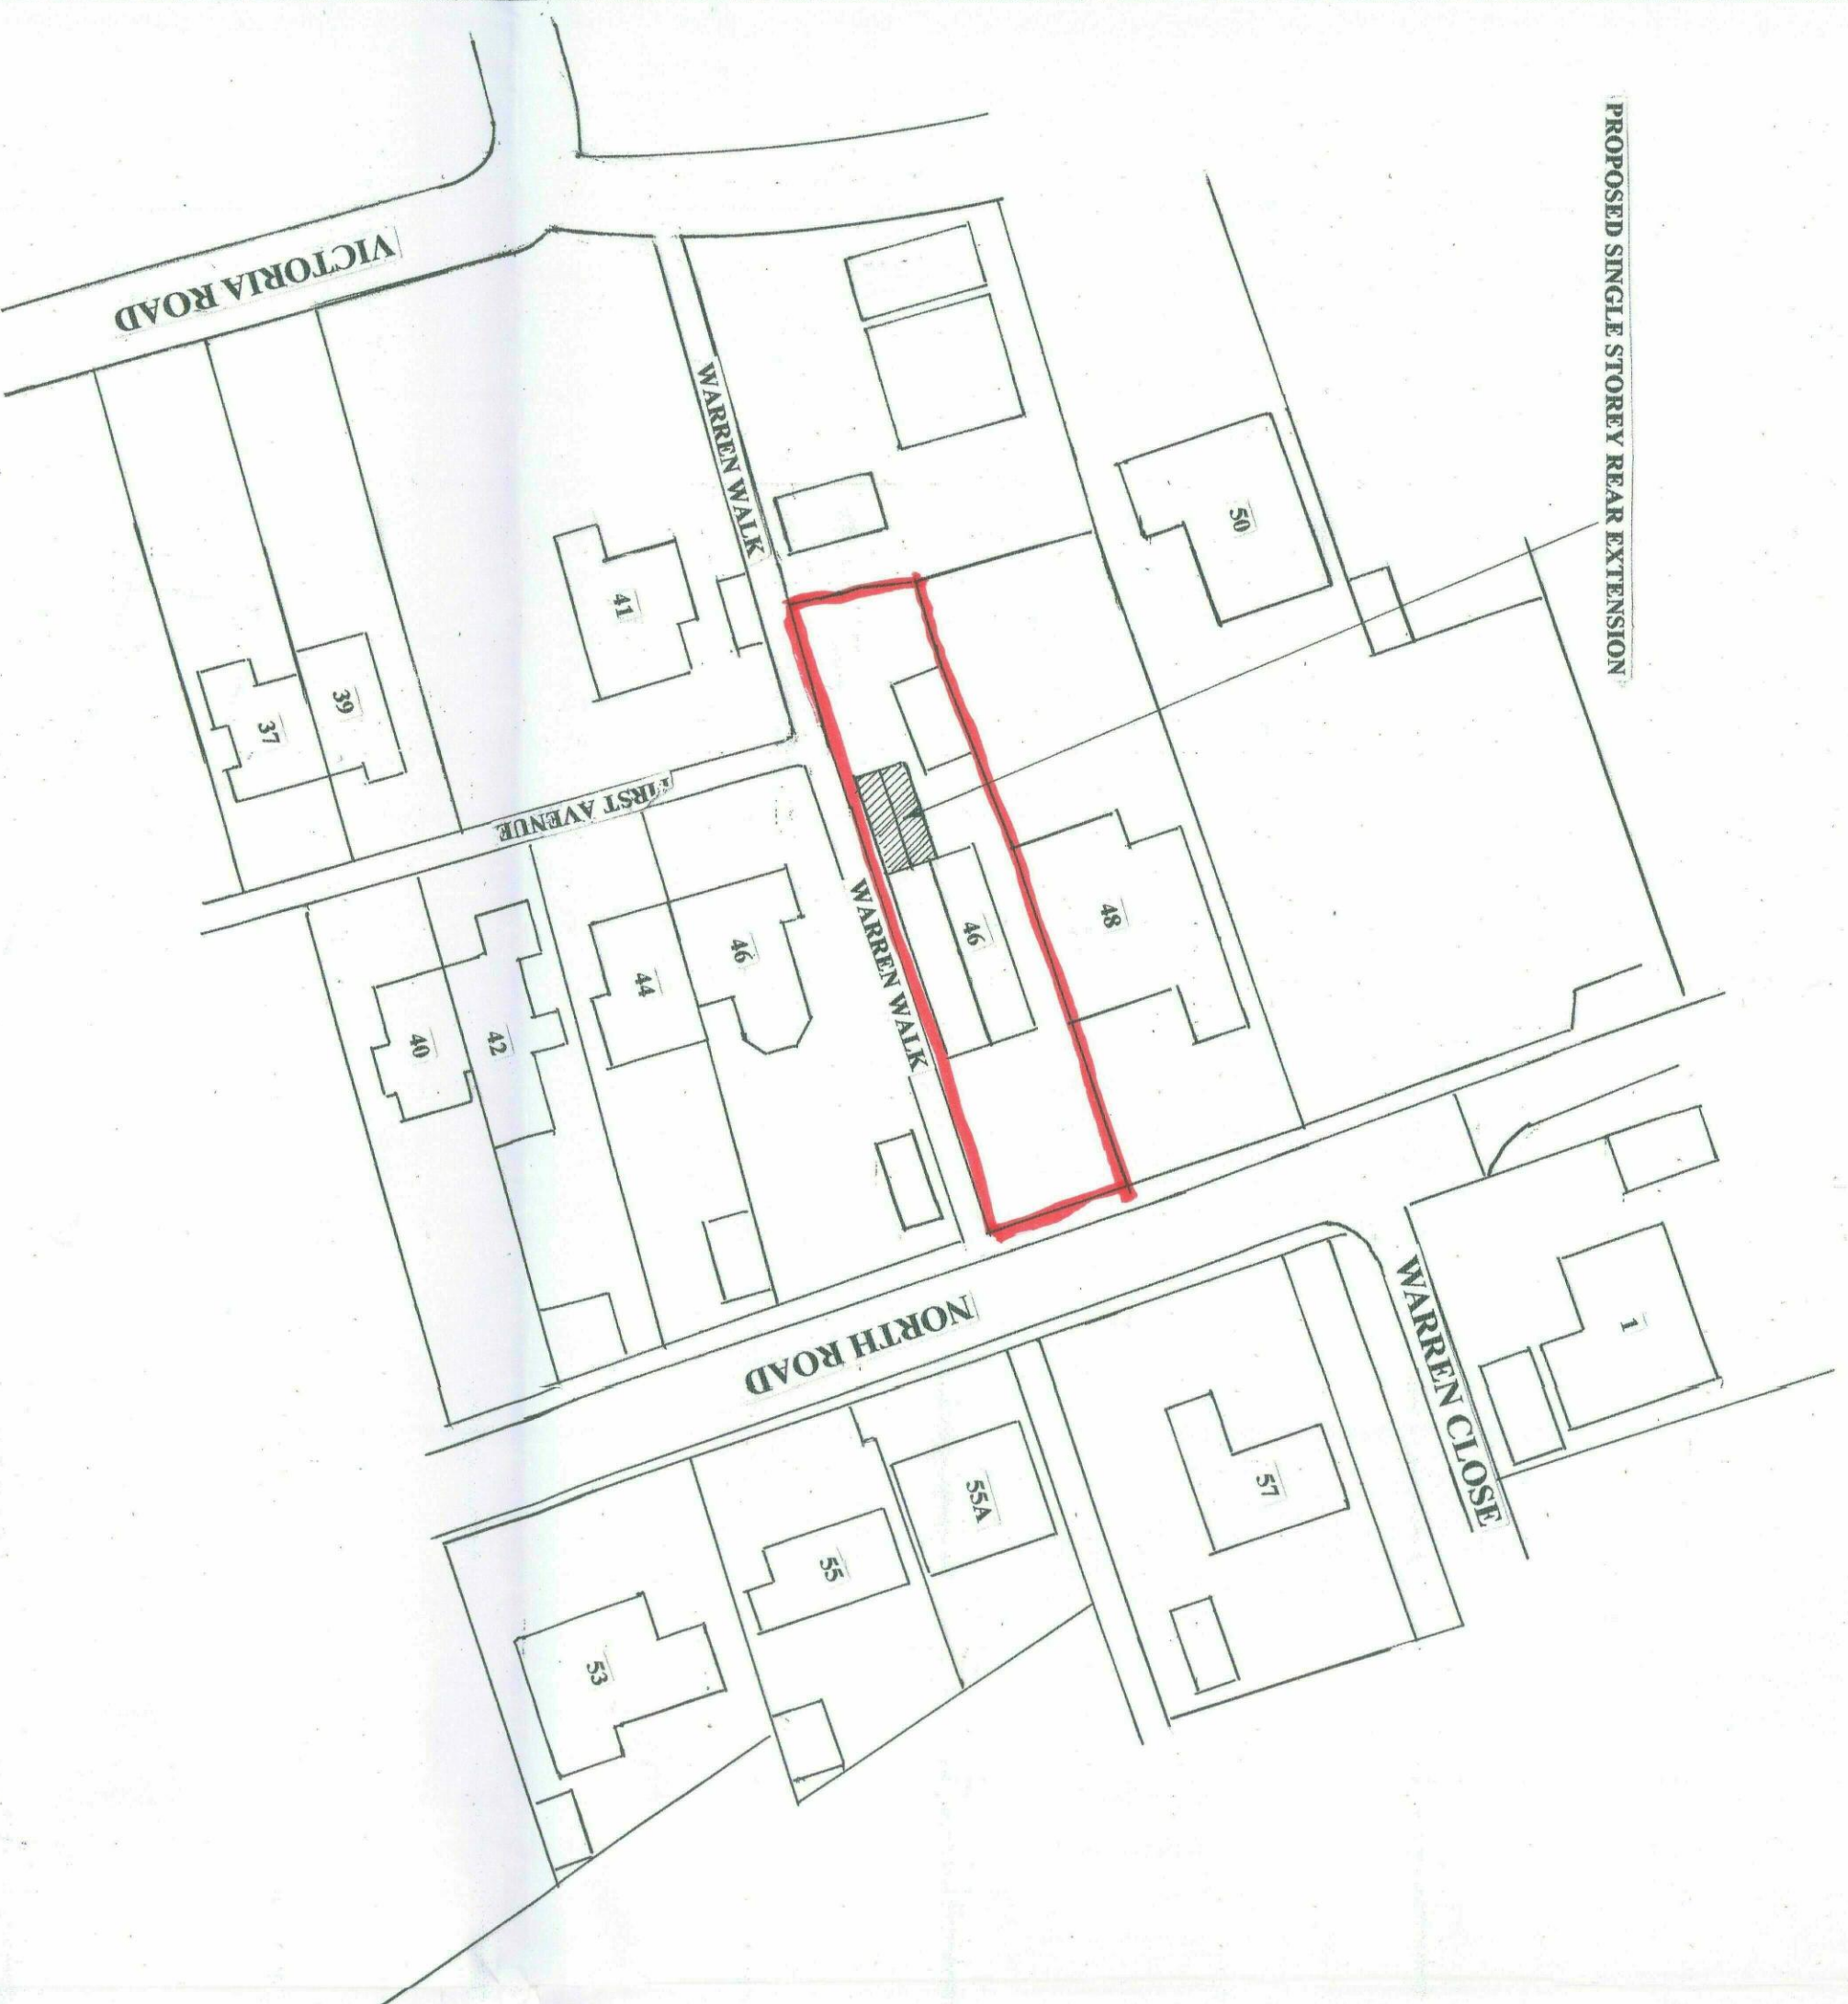


PROPOSED SINGLE STOREY REAR EXTENSION

BLOCK PLAN SCALE **1:500**



46 North Road, S71 4DB

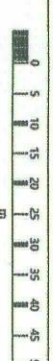

46 North Road,
Royston,
Barnsley,
S71 4DB

OS MasterMap 1250/2500/10000 scale
Tuesday, June 8, 2021, 10:40:00 AM
www.blackwellmapping.co.uk

1:1250 scale print at A4, Centre: 436794 E, 411951 N
© Crown Copyright Ordnance Survey, Licence no. 100041041



BLACKWELL'S
MAPPING SERVICES
www.blackwellmapping.co.uk
TEL: 0800 151 2612
maps@blackwell.co.uk

LOCATION PLAN **SCALE 1:1250**