




PROPOSED ELEVATIONS AT 1:100

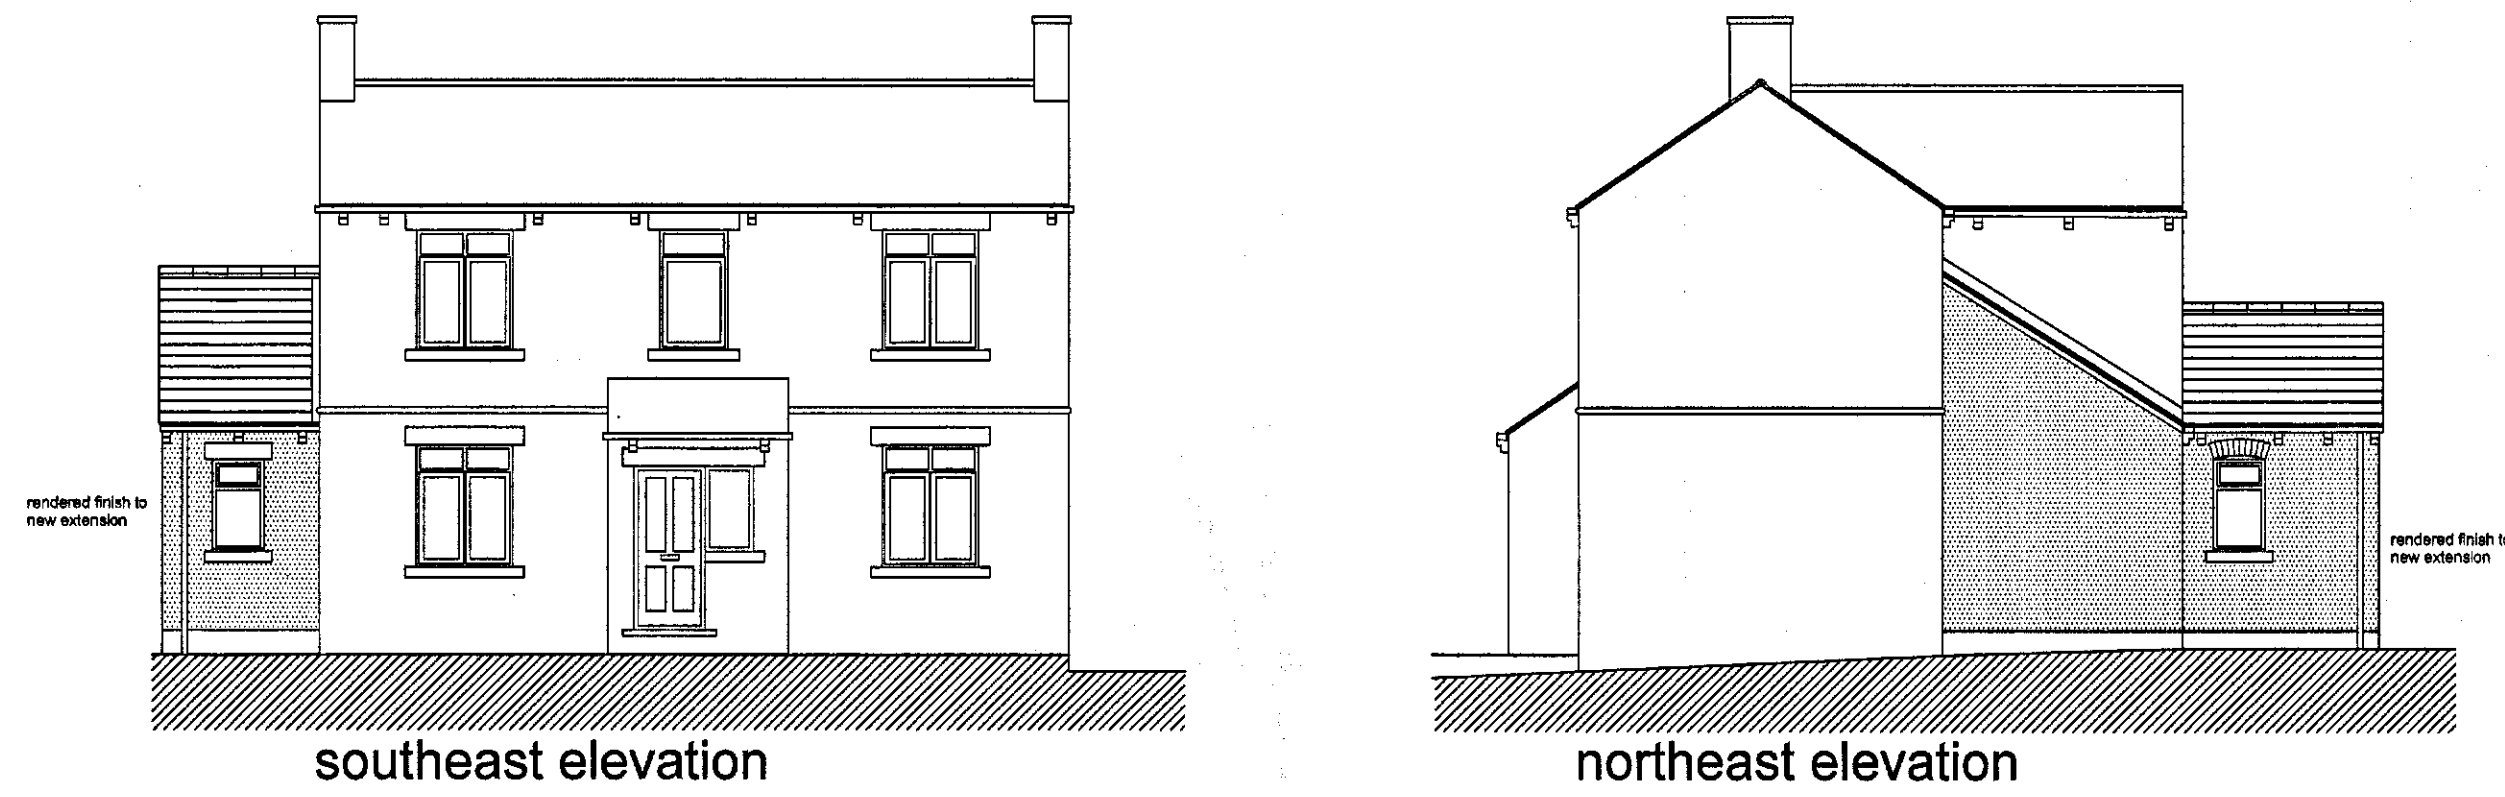

EXISTING ELEVATIONS AT 1:100



- 1) This drawing and the design and details depicted thereon are the copyright of Peter Dimberline Chartered Architect.
- 2) All dimensions on this drawing are to be checked by the Contractor and any discrepancies are to be reported to the Architect.
- 3) Do not scale critical dimensions off this drawing.
- 4) Contractor to ensure that all Health & Safety requirements (CDM Regulations) in relation to this project will be complied with.

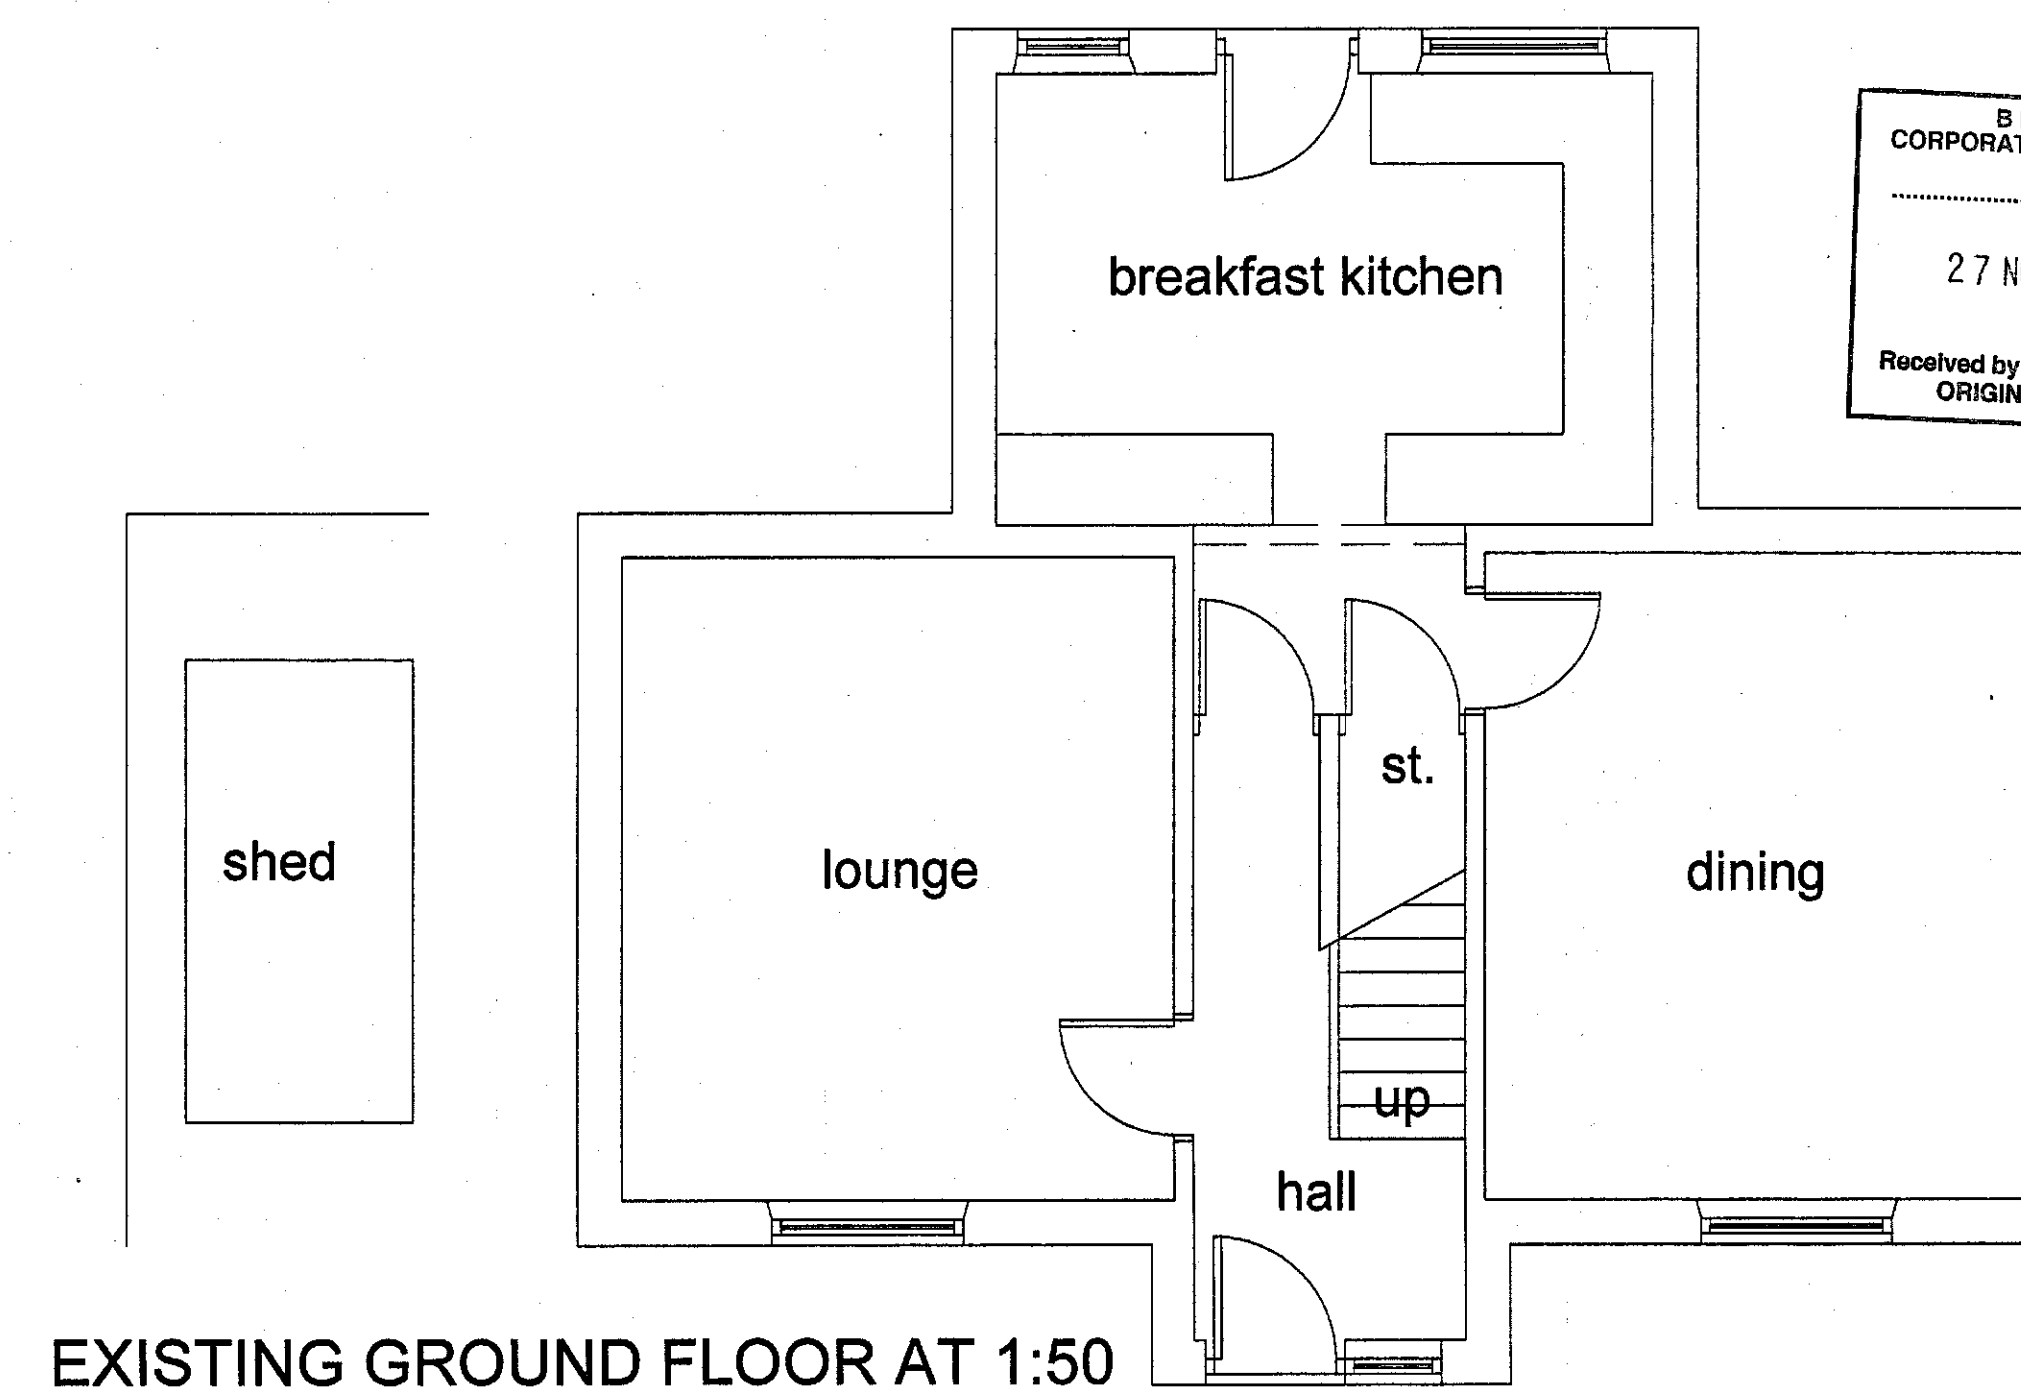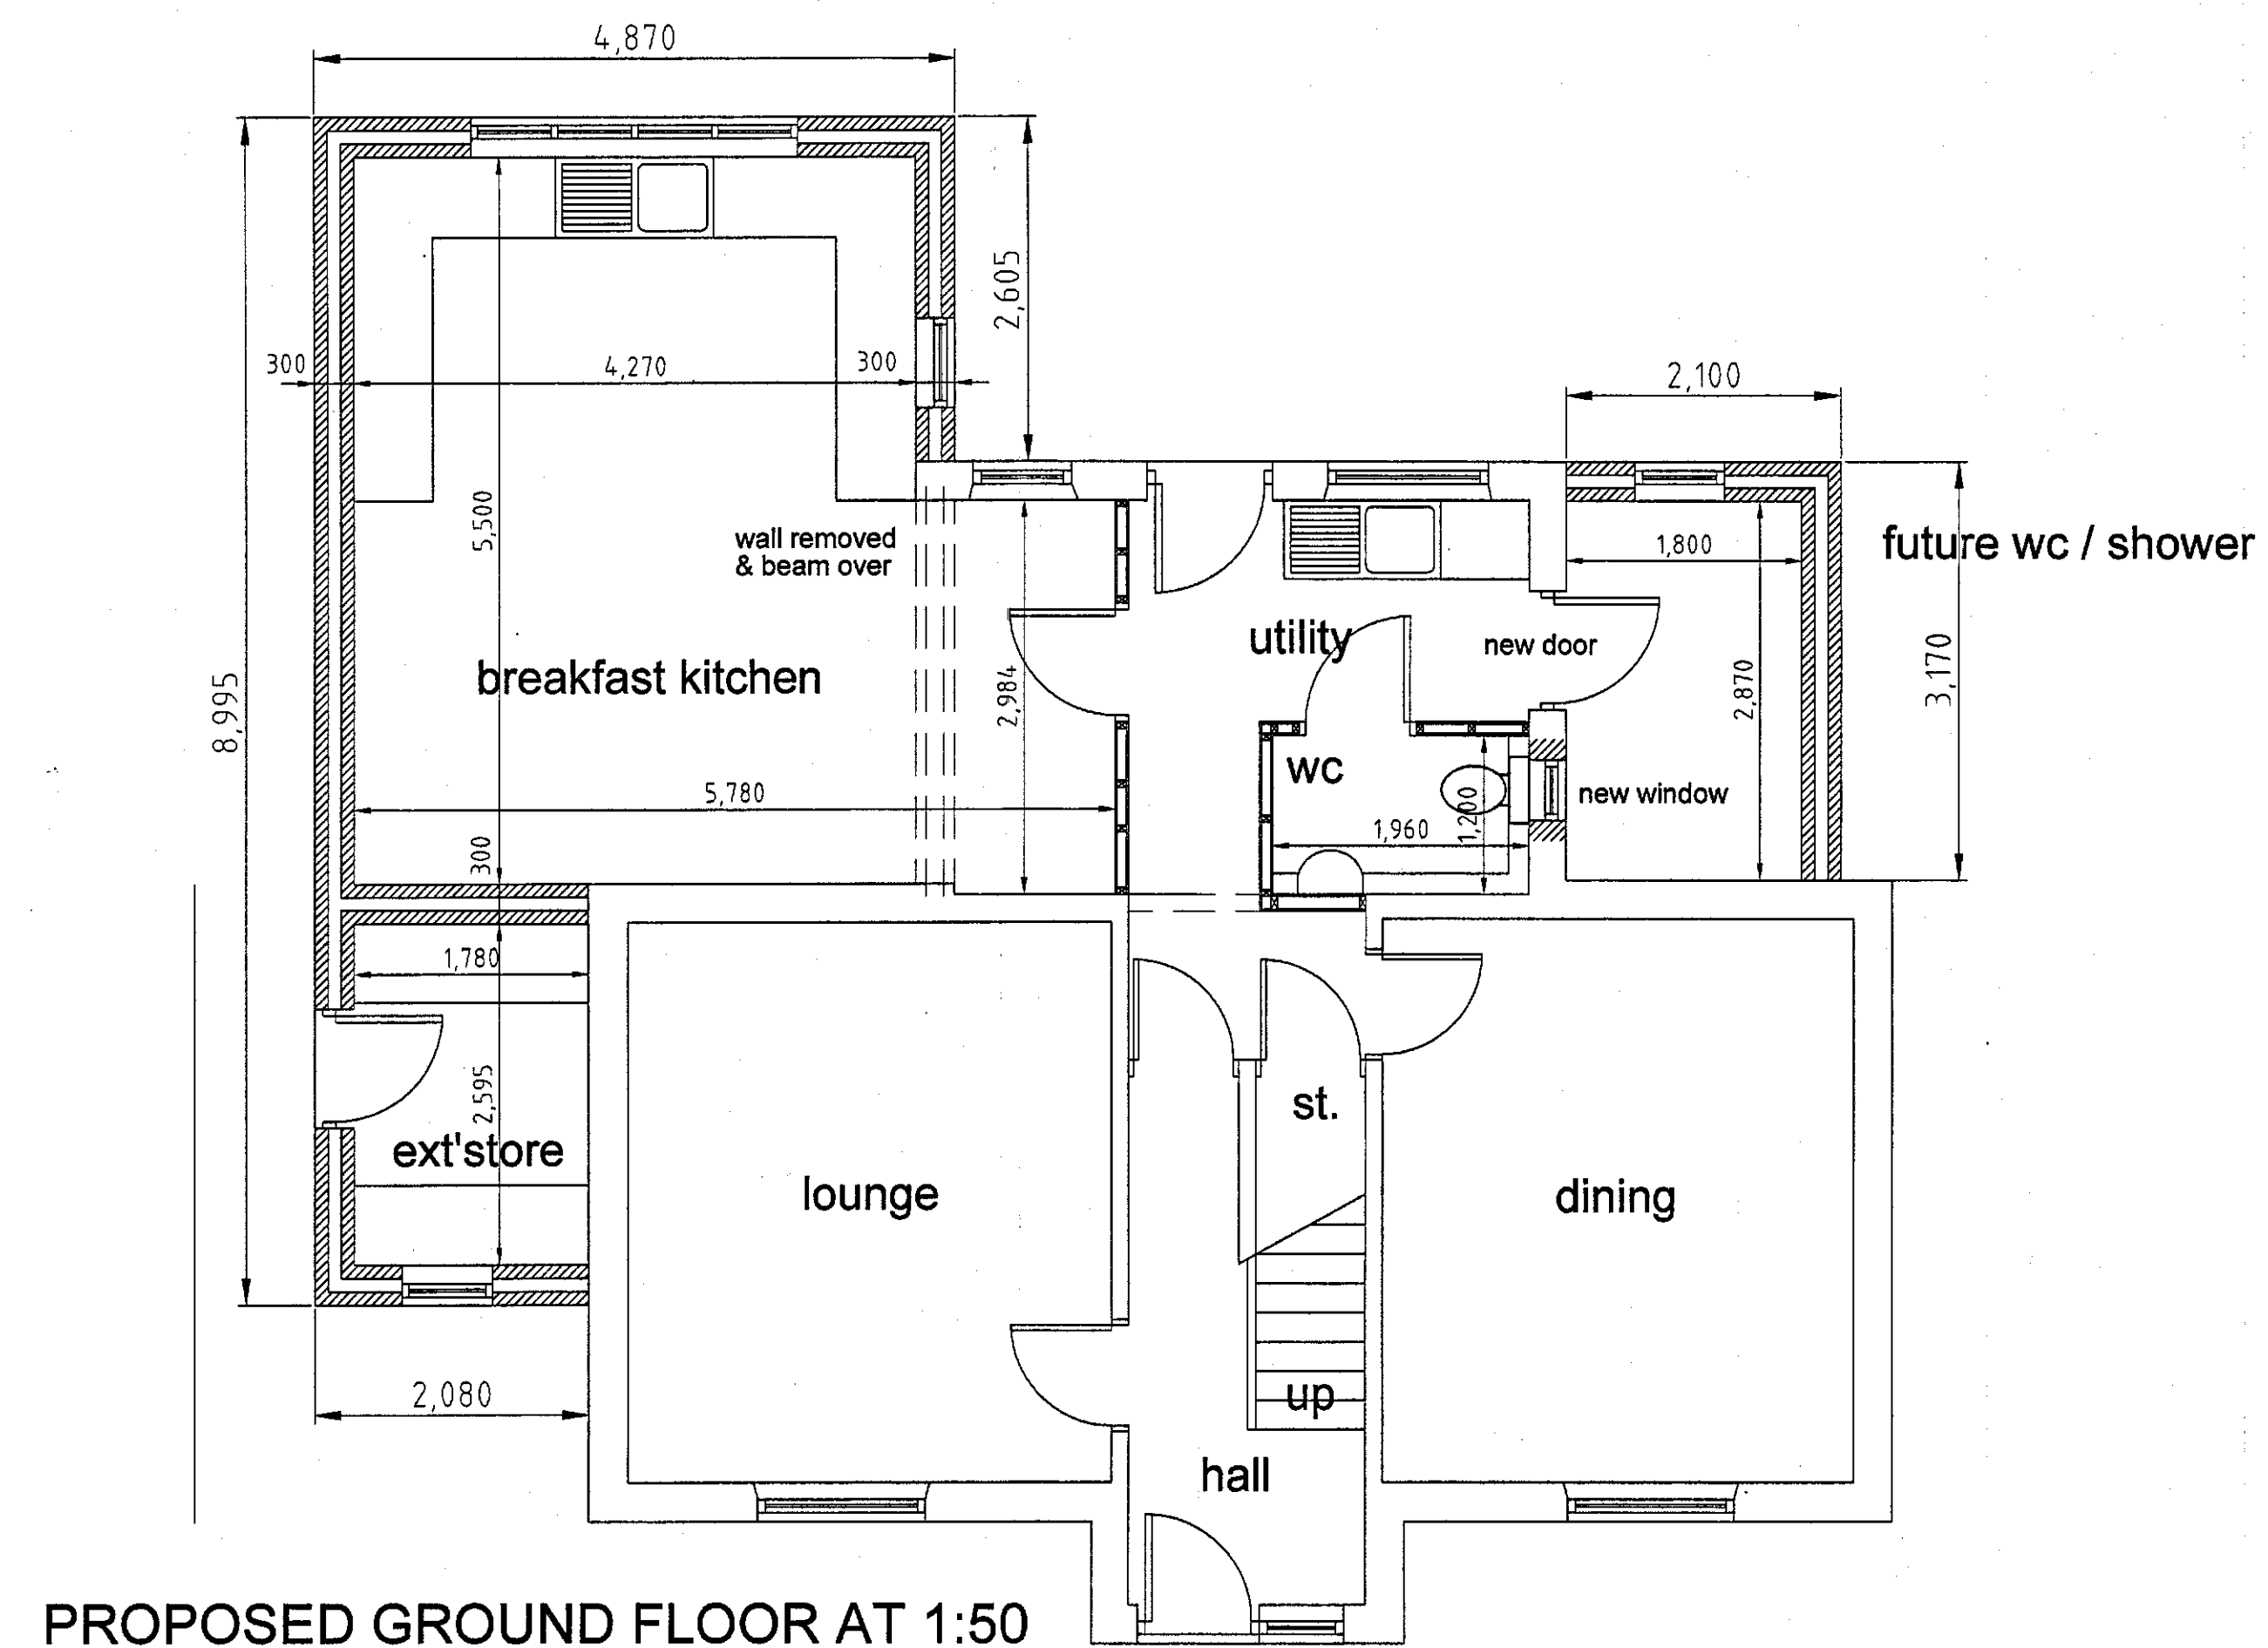

A) 'Rendered finish' notation added to elevations.

REVISIONS

PETER DIMBERLINE Dip Arch, RIBA
CHARTERED ARCHITECT

**2 TIPSEY COURT, STAINCROSS
BARNSELY, S75 6FZ**

tel/fax (01226) 390947
email: pdimberline@tiscali.co.uk

CLIENT
Mr and Mrs Hadfield

PROJECT
Proposed extension to rear of existing dwelling

LOCATION
37 Darton Road, Cawthorne, Barnsley

DRAWING
Existing and proposed details

SCALES 1:100 and 1:50 DATE April '13

DRWG No. 2013/006/01

DRAWN BY
PD

REV. A