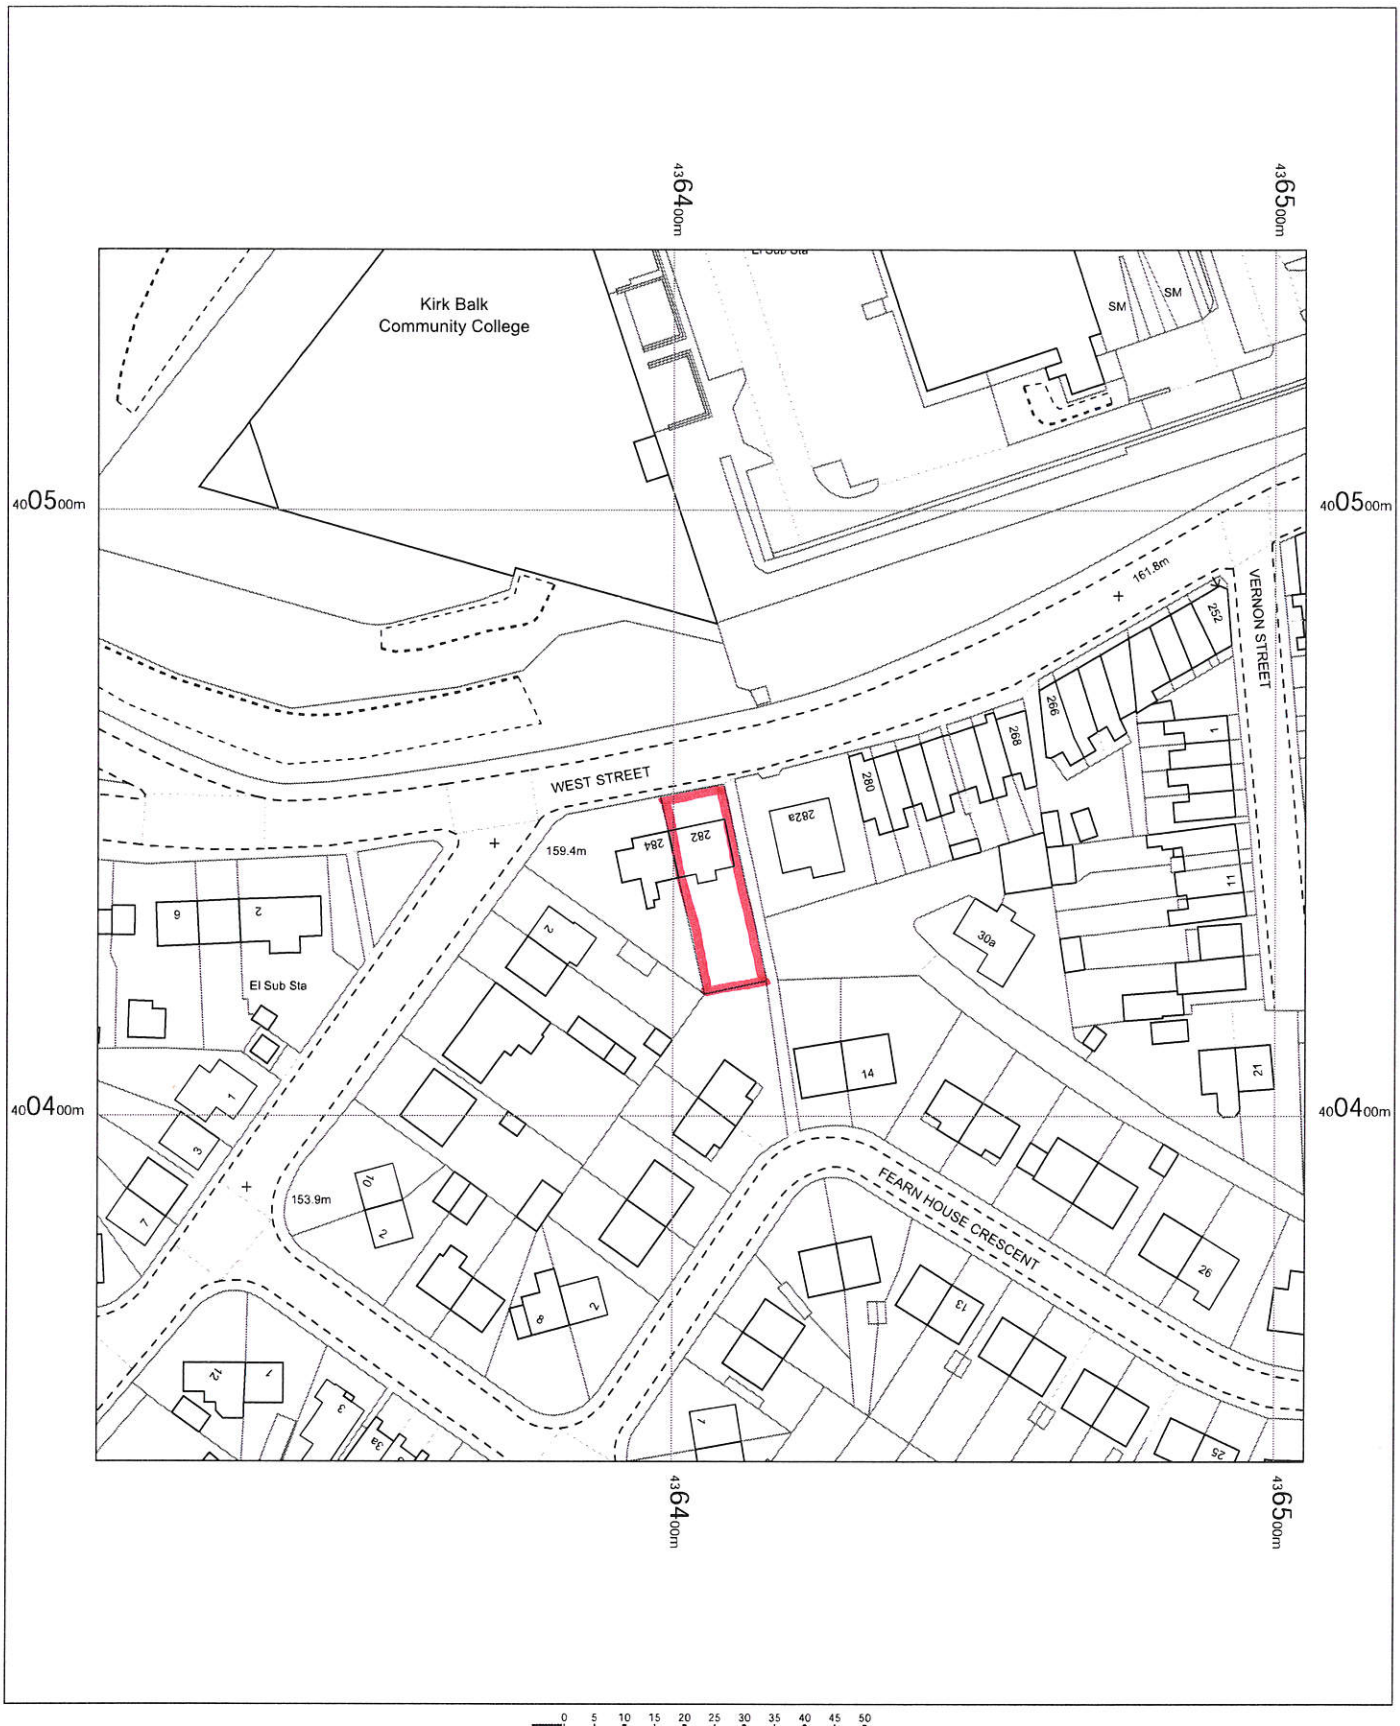


282 West Street,
Hoyland,
Barnsley,
S74 9EQ

OS MasterMap 1250/2500/10000 scale
Tuesday, October 4, 2022, ID: BW1-01064575
www.blackwellmapping.co.uk

1:1250 scale print at A4, Centre: 436405 E, 400443 N

©Crown Copyright Ordnance Survey. Licence no. 100041041

N

BLACKWELL'S
www.blackwellmapping.co.uk
TEL: 0114 268 7658
maps.sheffield@blackwell.co.uk

WEST STREET
159.4m
282
284
282a
280
30a
14
13
8
2
N
NORTH
SCALE 1:500
FEARN HOUSE CRES