


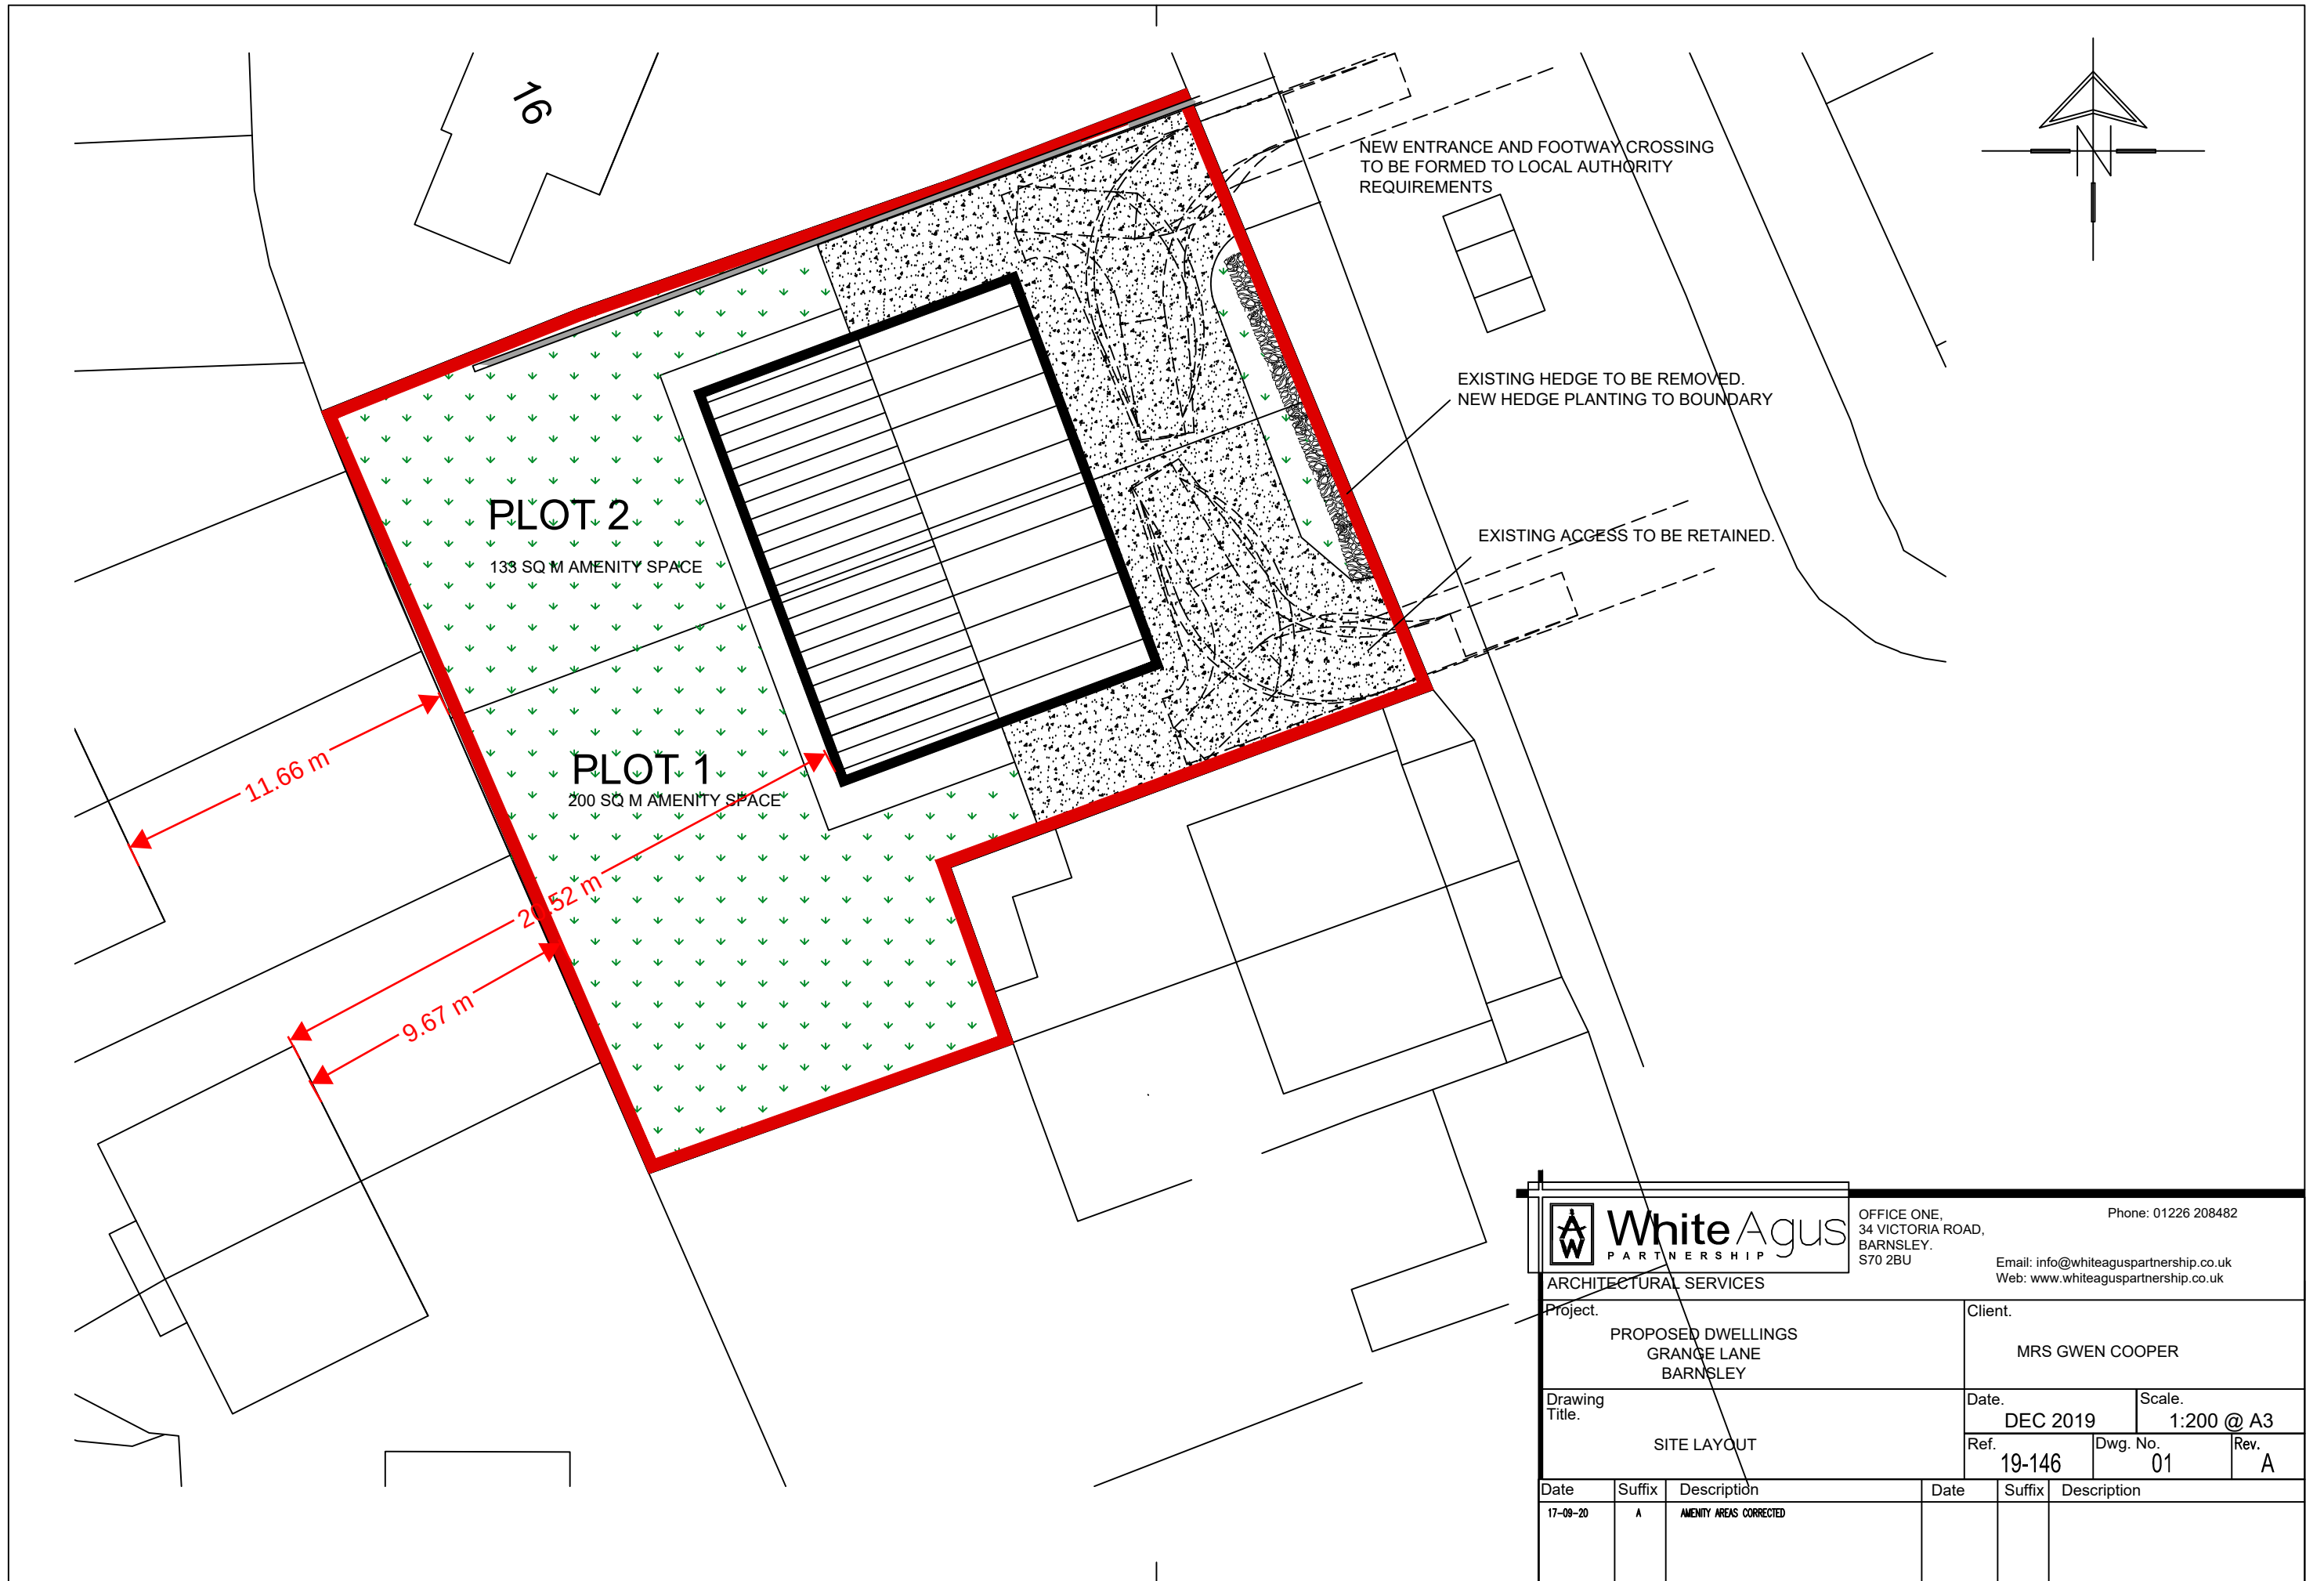

 WhiteAgus PARTNERSHIP		OFFICE ONE, 34 VICTORIA ROAD, BARNLEY, S70 2BU		Phone: 01226 208482	
ARCHITECTURAL SERVICES		Email: info@whiteaguspartnership.co.uk		Web: www.whiteaguspartnership.co.uk	
Project. PROPOSED DWELLINGS GRANGE LANE BARNLEY			Client. MRS GWEN COOPER		
Drawing Title. SITE LAYOUT			Date. DEC 2019		Scale. 1:200 @ A3
			Ref. 19-146	Dwg. No. 01	Rev. A
Date	Suffix	Description	Date	Suffix	Description
17-09-20	A	AMENITY AREAS CORRECTED			