
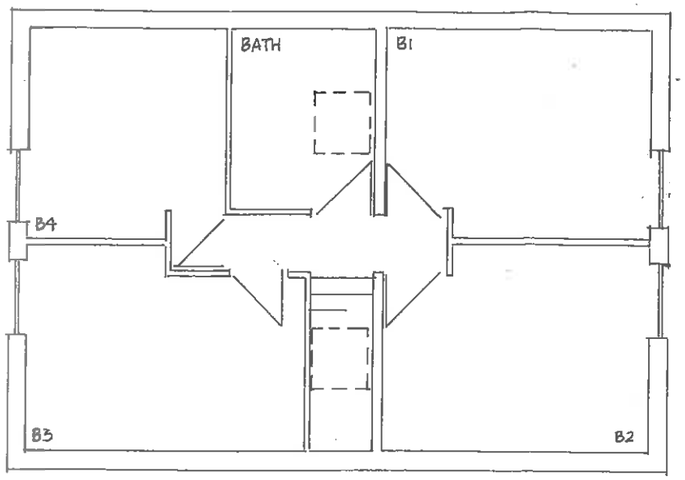




1ST. F.

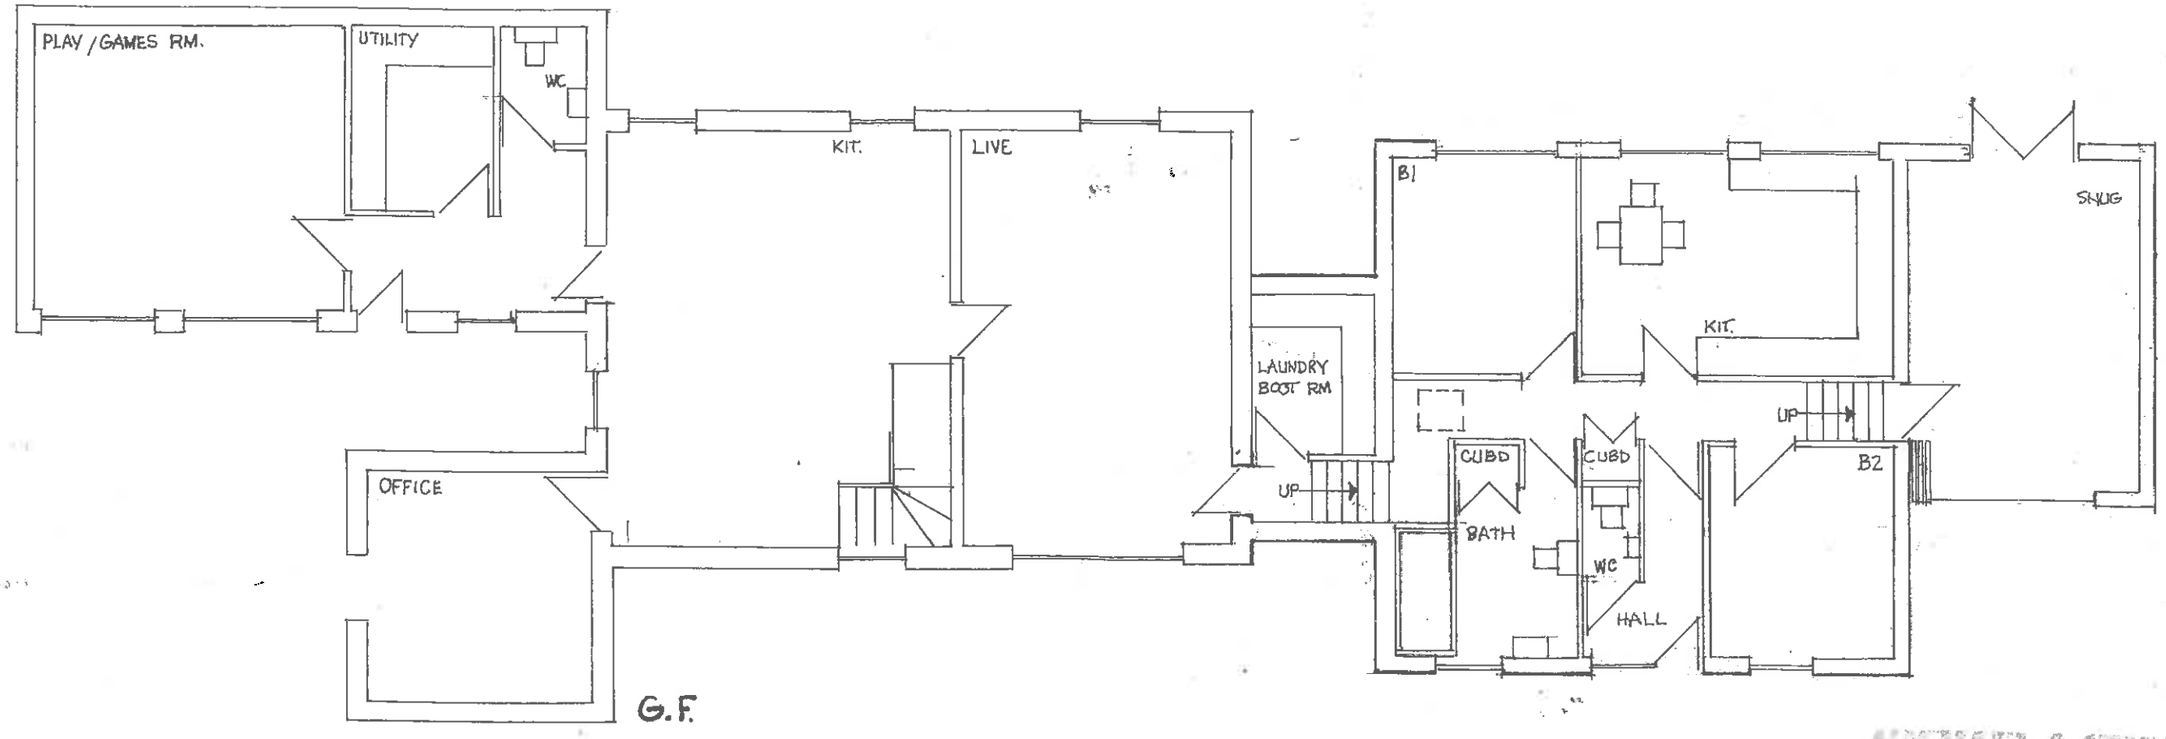



G.F.


LITTLE DOUBTING FARM GROUND FLOOR EXTENSION PLAN – 1:100 SCALE – DRG E.I. 8/2016
AMENDED 9/2016

Dip. Arch. Dip. T. P. A.R.I.B.A.
Architect & Town Planner
Huddersfield Road, Ingbirchworth
Sheffield S36 7GY Tel: 01226 763630

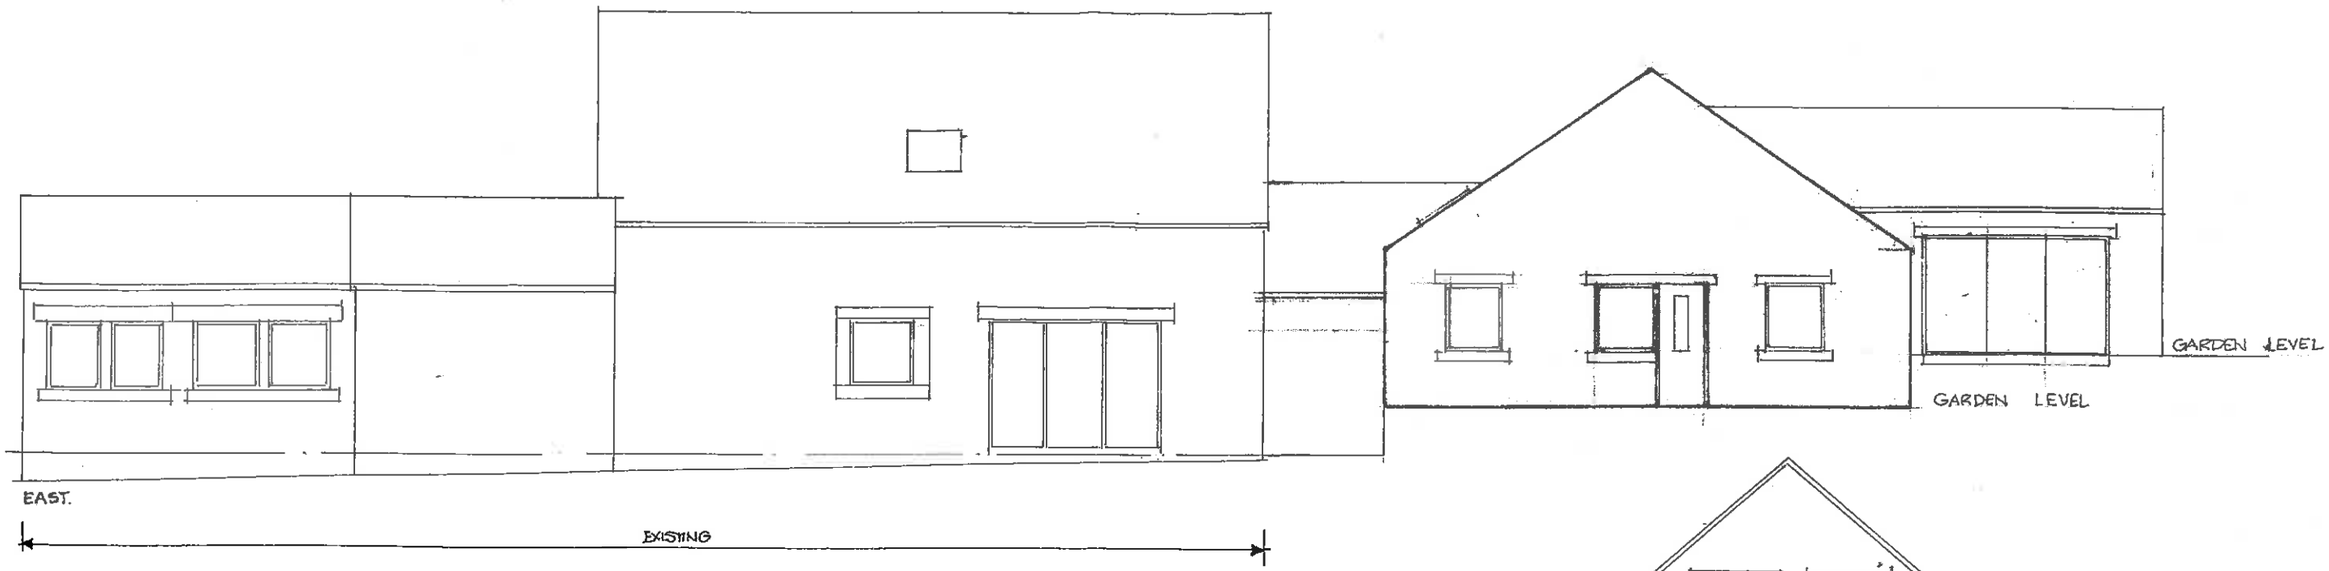

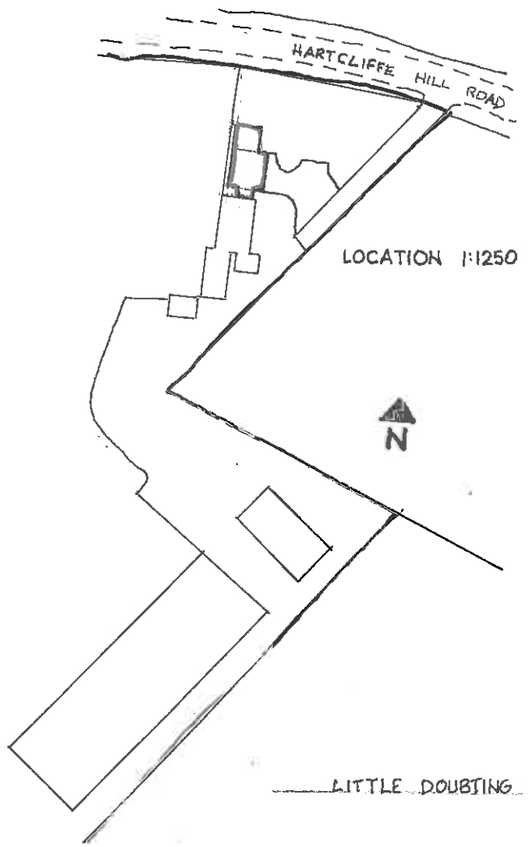


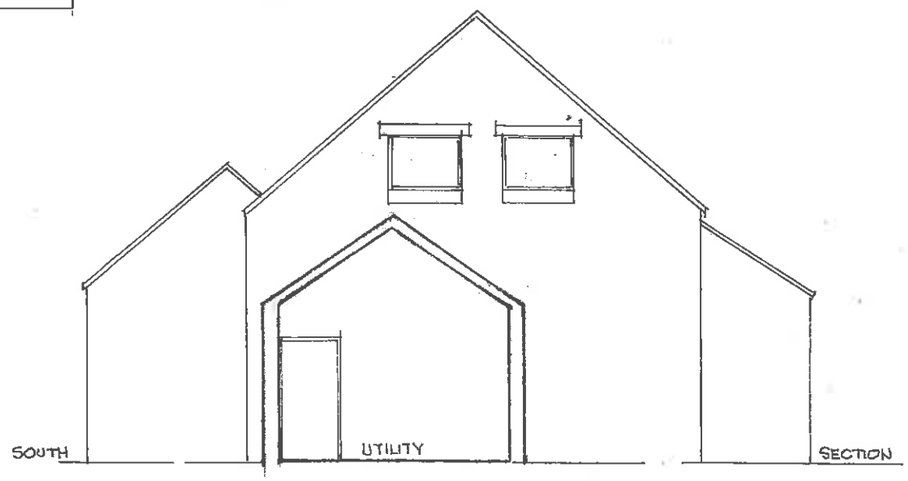

LOCATION 1:1250




LITTLE DOUBTING FARM ELEVATION SECTION 1:100 SCALE DRG E2 8/2016
AMENDED 9/2016

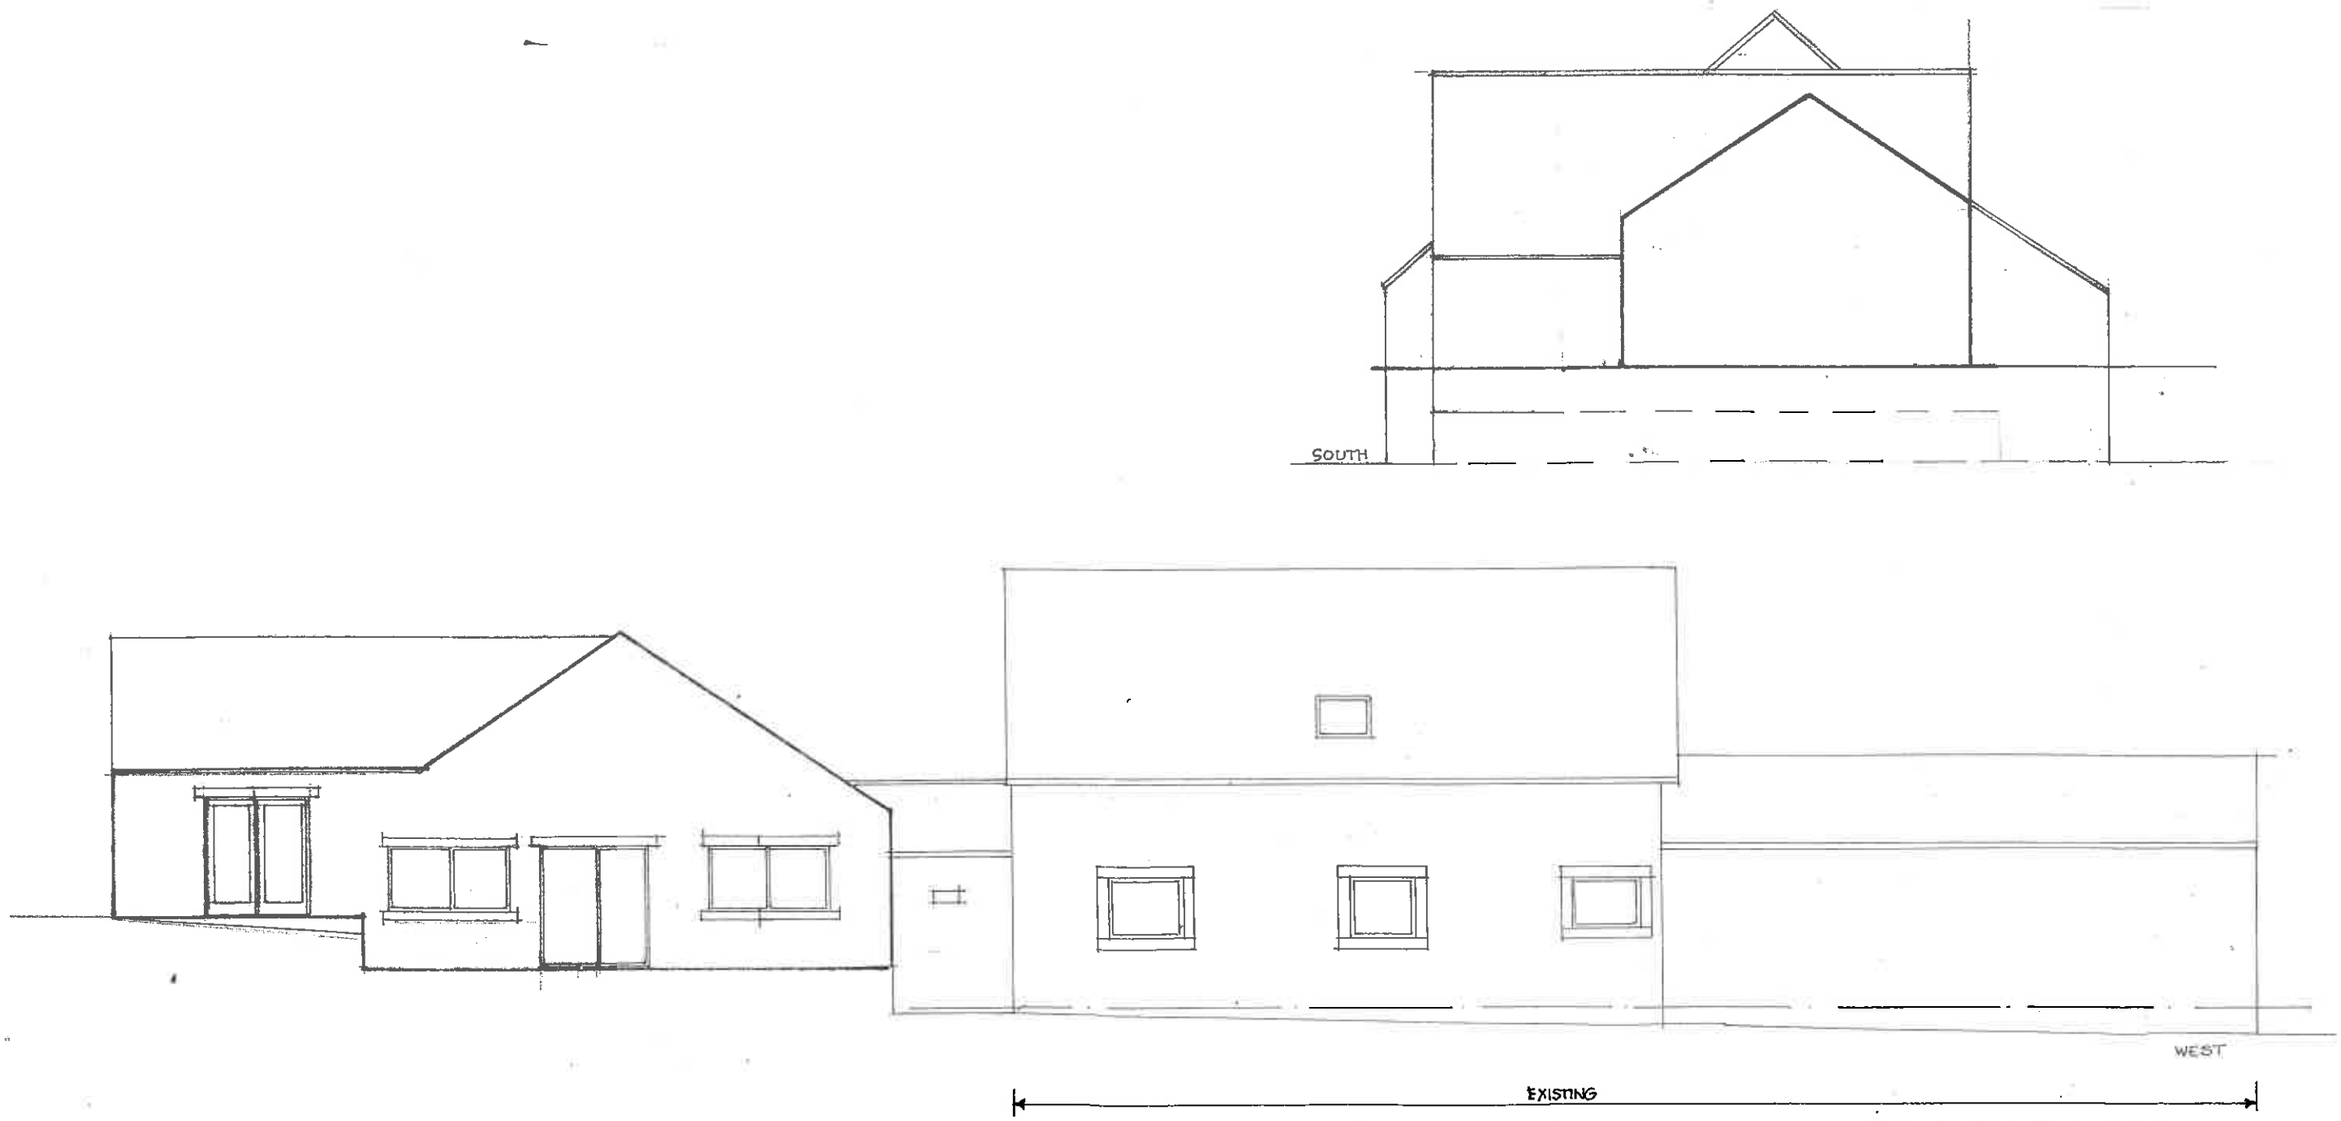Hons. Arch. Dip. T.P. A.R.I.B.A.
Architect & Town Planner




LITTLE DOUBTING FARM GROUND FLOOR EXTENSION ELEVATIONS 1:100SCALE DRG E3 8/2016
AMENDED 9/2016

Architect & Town Planner