SCHEDULE OF EXISTING & PROPOSED EXTERNAL MATERIALS

1) EXISTING PLASTISOL COATED FASCIA / SOFFIT, REDECORATED COLOUR GREY

2) EXISTING PROFILED WALL CLADDING, HORIZONTALLY LAID, COLOUR SILVER (PANEL JOINTS RE-DECORATED COLOUR GREY)

3) EXISTING PROFILED WALL CLADDING, VERTICALLY LAID, COLOUR SILVER

4) DRIP FLASHINGS AND SOFFIT CLOSER TO BASE OF CLADDING AND OPENING REVEALS, REDECORATED COLOUR GREY

5) EXISTING BRICK PIERS AND PANELS, COLOUR RED

6) EXISTING BRICK SOLDIER COURSE, COLOUR BLUE / GREY

7) NEW GLAZED SHOP FRONT WITH ALUMINIUM POWDER COATED FRAMES, COLOUR GREY

8) EXISTING SECURITY DOORSETS, COLOUR GREY

9) BUILT-UP TRAPEZOIDAL ROOF SHEETING, COLOUR GREY

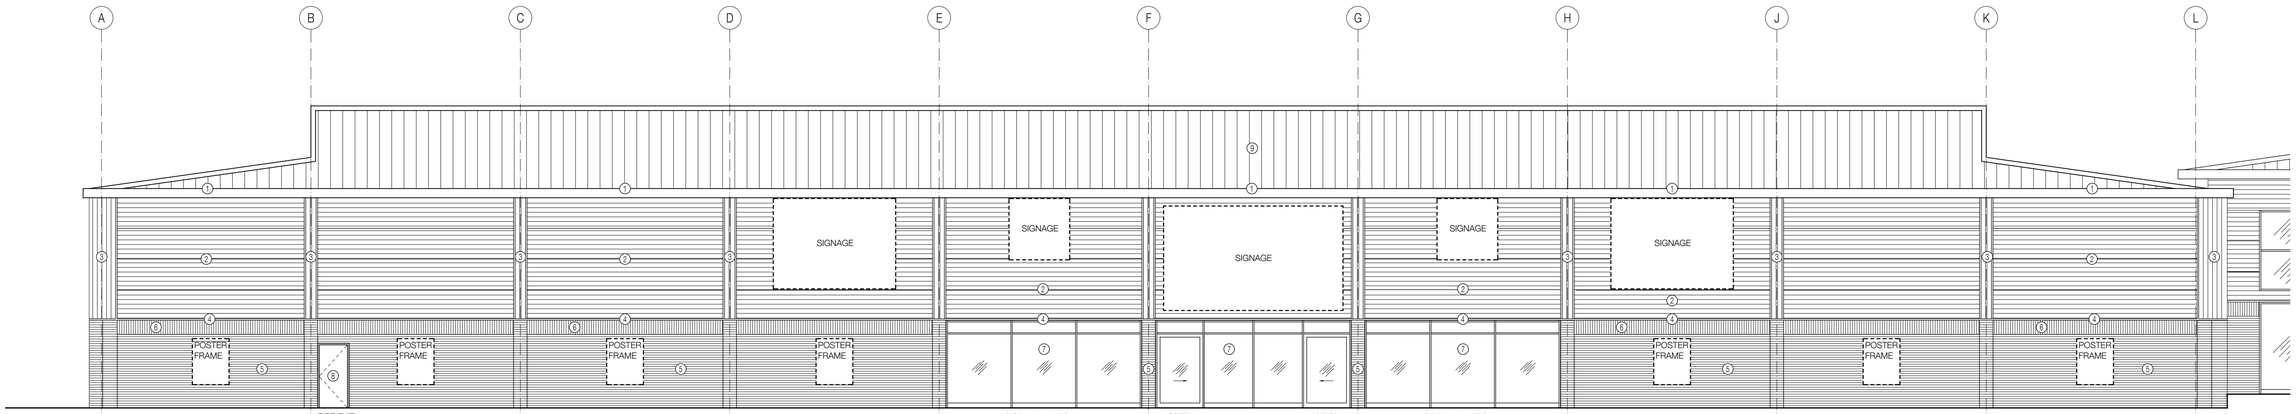

PROPOSED FRONT ELEVATION

CAREFULLY BREAK OUT EXISTING MASONRY WALL TO FORM NEW WINDOW OPENING. PROVIDE & FIX NEW DISPLAY WINDOW AND ASSOCIATED SECONDARY STEELWORK, LINTELS, CLOSERS, ETC. ALLOW FOR EXTENDING GROUND FLOOR SLAB AND EXTERNAL PAVING TO SUIT NEW GLAZING.

CAREFULLY REMOVE EXISTING SHOPFRONT GLAZING & ENTRANCE DOORS AND MAKE GOOD EXISTING OPENING WHERE NECESSARY. PROVIDE & FIX NEW GLAZED SHOPFRONT ENTRANCE COMPLETE WITH AUTOMATIC SLIDING DOOR ASSEMBLY.

CAREFULLY REMOVE EXISTING ENTRANCE CANOPY & SIGNAGE AND REINSTATE WITH CLADDING TO MATCH EXISTING ADJACENT. RE-FIX SIGNAGE TO DIRECT TO CLADDING.

CAREFULLY BREAK OUT EXISTING MASONRY WALL TO FORM NEW WINDOW OPENING. PROVIDE & FIX NEW DISPLAY WINDOW AND ASSOCIATED SECONDARY STEELWORK, LINTELS, CLOSERS, ETC. ALLOW FOR EXTENDING GROUND FLOOR SLAB AND EXTERNAL PAVING TO SUIT NEW GLAZING.

REFER TO SCHEDULE OF WORKS - CLAUSE C

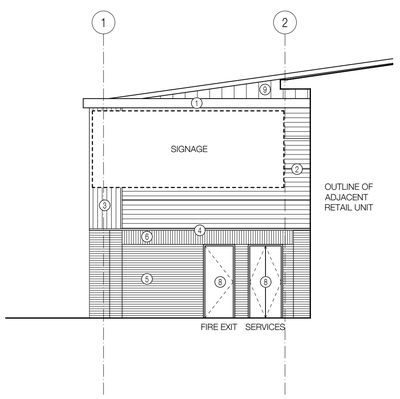

PROPOSED SIDE ELEVATION (GRID LINE L)

REFER TO SCHEDULE OF WORKS - CLAUSE E

0 1 2 3 4 5 8 10 12 16

DLA DESIGN

REVISIONS

A 04/12/18 ML APH
SIDE ELEVATION (GRID LINE L) ADDED.
SCHEDULE OF WORKS REFERENCES ADDED.
ADDITIONAL ELEVATION KEY MARKERS ADDED.
ALL IN LINE WITH PARAGON COMMENTS.

B 07/01/19 ML APH
SHOPFRONT ENTRANCE REVERTED TO SLIDING DOORS IN LINE WITH TENANT COMMENTS.

C 11/01/19 ML APH
ISSUED FOR PLANNING.

D 17/01/19 ML APH
ENTRANCE WORKS UPDATED IN LINE WITH TENANT COMMENTS.

ARCHITECTURE
No.55 | St Pauls Street | Leeds | LS1 2TE
0113 887 3100 www.dla-design.co.uk

PROJECT
WOMBWELL LANE RETAIL PARK, BARNSLEY (UNIT 1)

TITLE
PROPOSED ELEVATION

SCALE 1:100 @ A1
DATE 04/12/18
DRAWN ML
REVIEWED APH
DRAWING NO 2015-295/215
REVISION D
FILE PATH T:\2015\2015-295\CAD\05-Autocad\Dwgs\215
STATUS For Planning