

Front Elevation



Rear Elevation

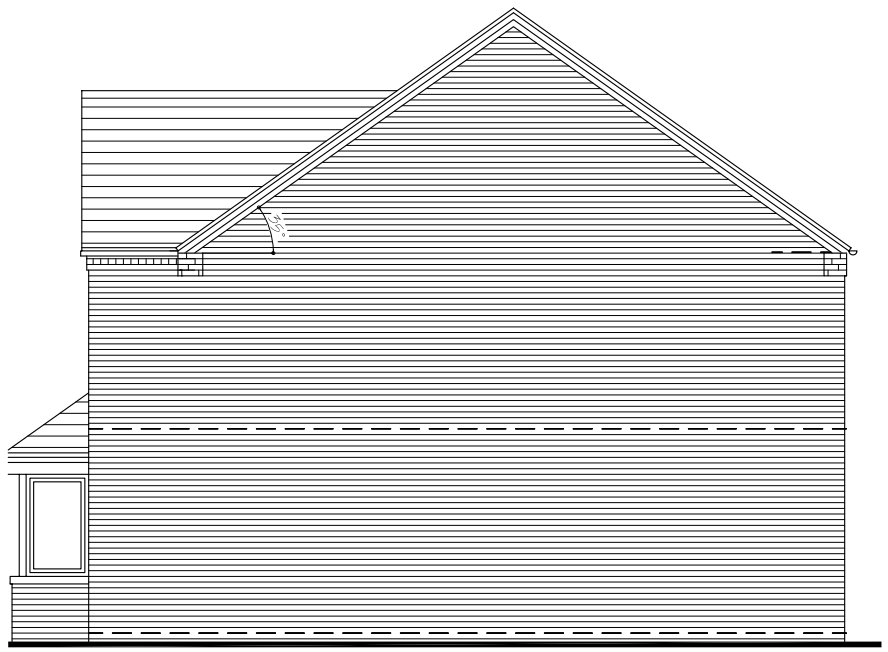

Side Elevation

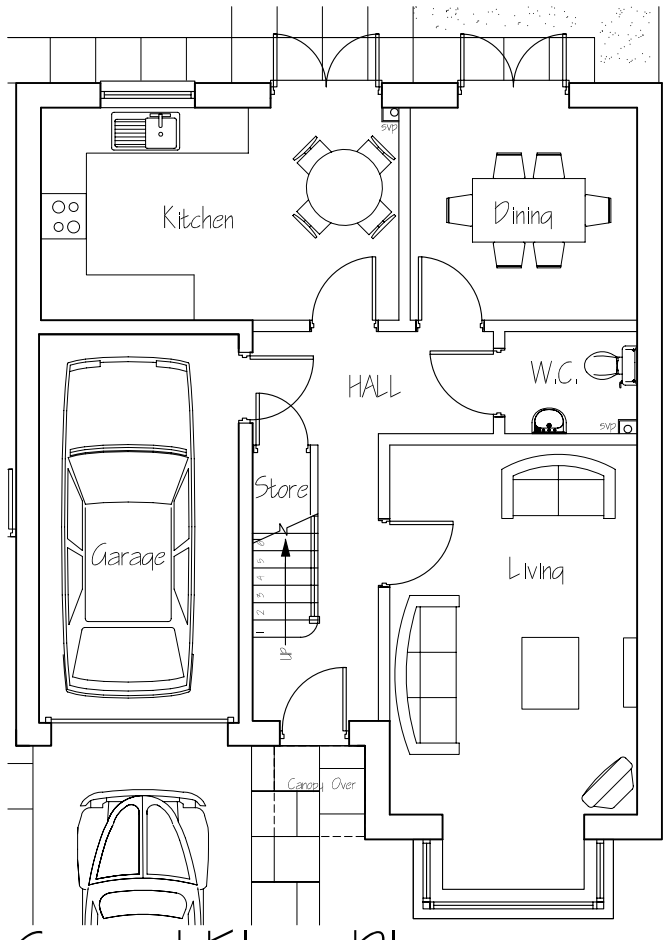

Ground Floor Plan

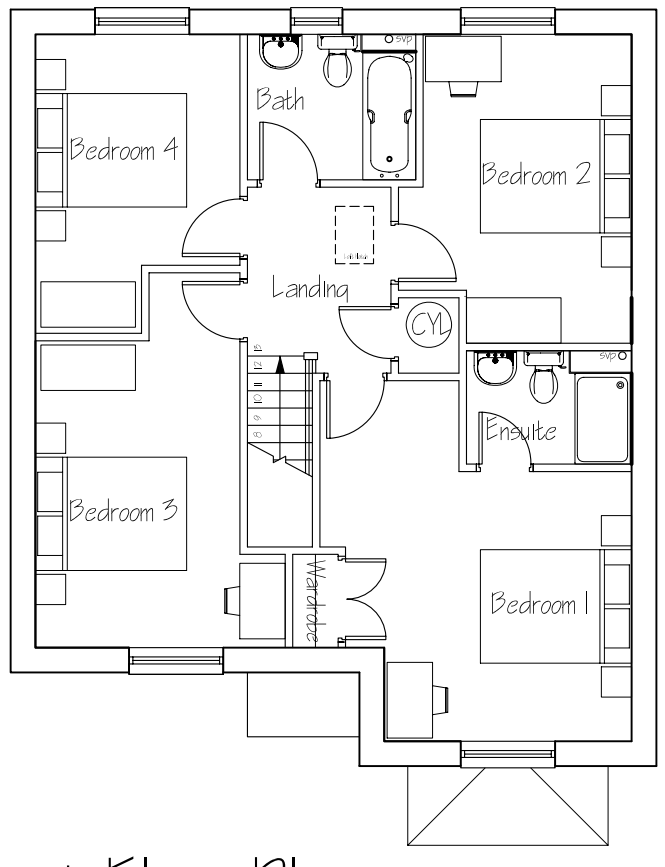

First Floor Plan

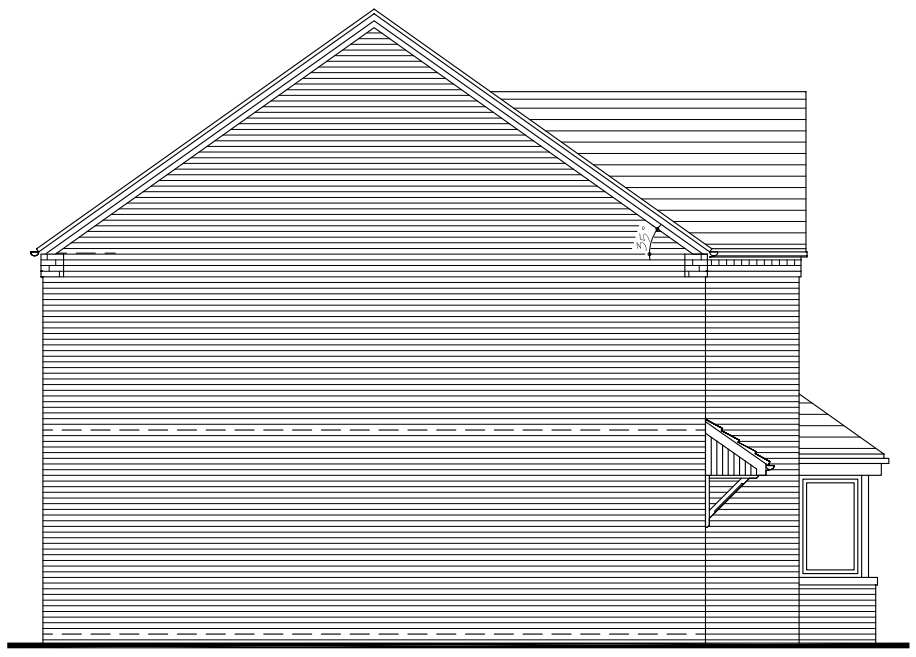

Side Elevation

CALA

CALA Management Limited

JOB TITLE

GUILDFORD - 1324 sqft

DRAWING TITLE

PLANS & ELEVATIONS

SCALE: 1:100 SHEET SIZE: A3 DATE: JUNE 06

DRAWN BY:	PRELIMINARY	FINAL
CHECKED BY:		

SITE	McCOSKER	VER	MOD	DRG No.	REV	PLOT
			A	PD1		

Copyright Cala Management Limited

'Guildford' House Types 1:100