


DISCLAIMER :
SURVEY BASED ON VISUAL INSPECTION OF SURFACE GROWTH.
NIMROD ENVIRONMENTAL LTD HOLDS NO LIABILITY FOR AREAS NOT IDENTIFIED
DURING INITIAL SURVEY WORKS. CONTINUED SITE MONITORING IS RECOMMENDED

T12 TREE OR GROUP NUMBER

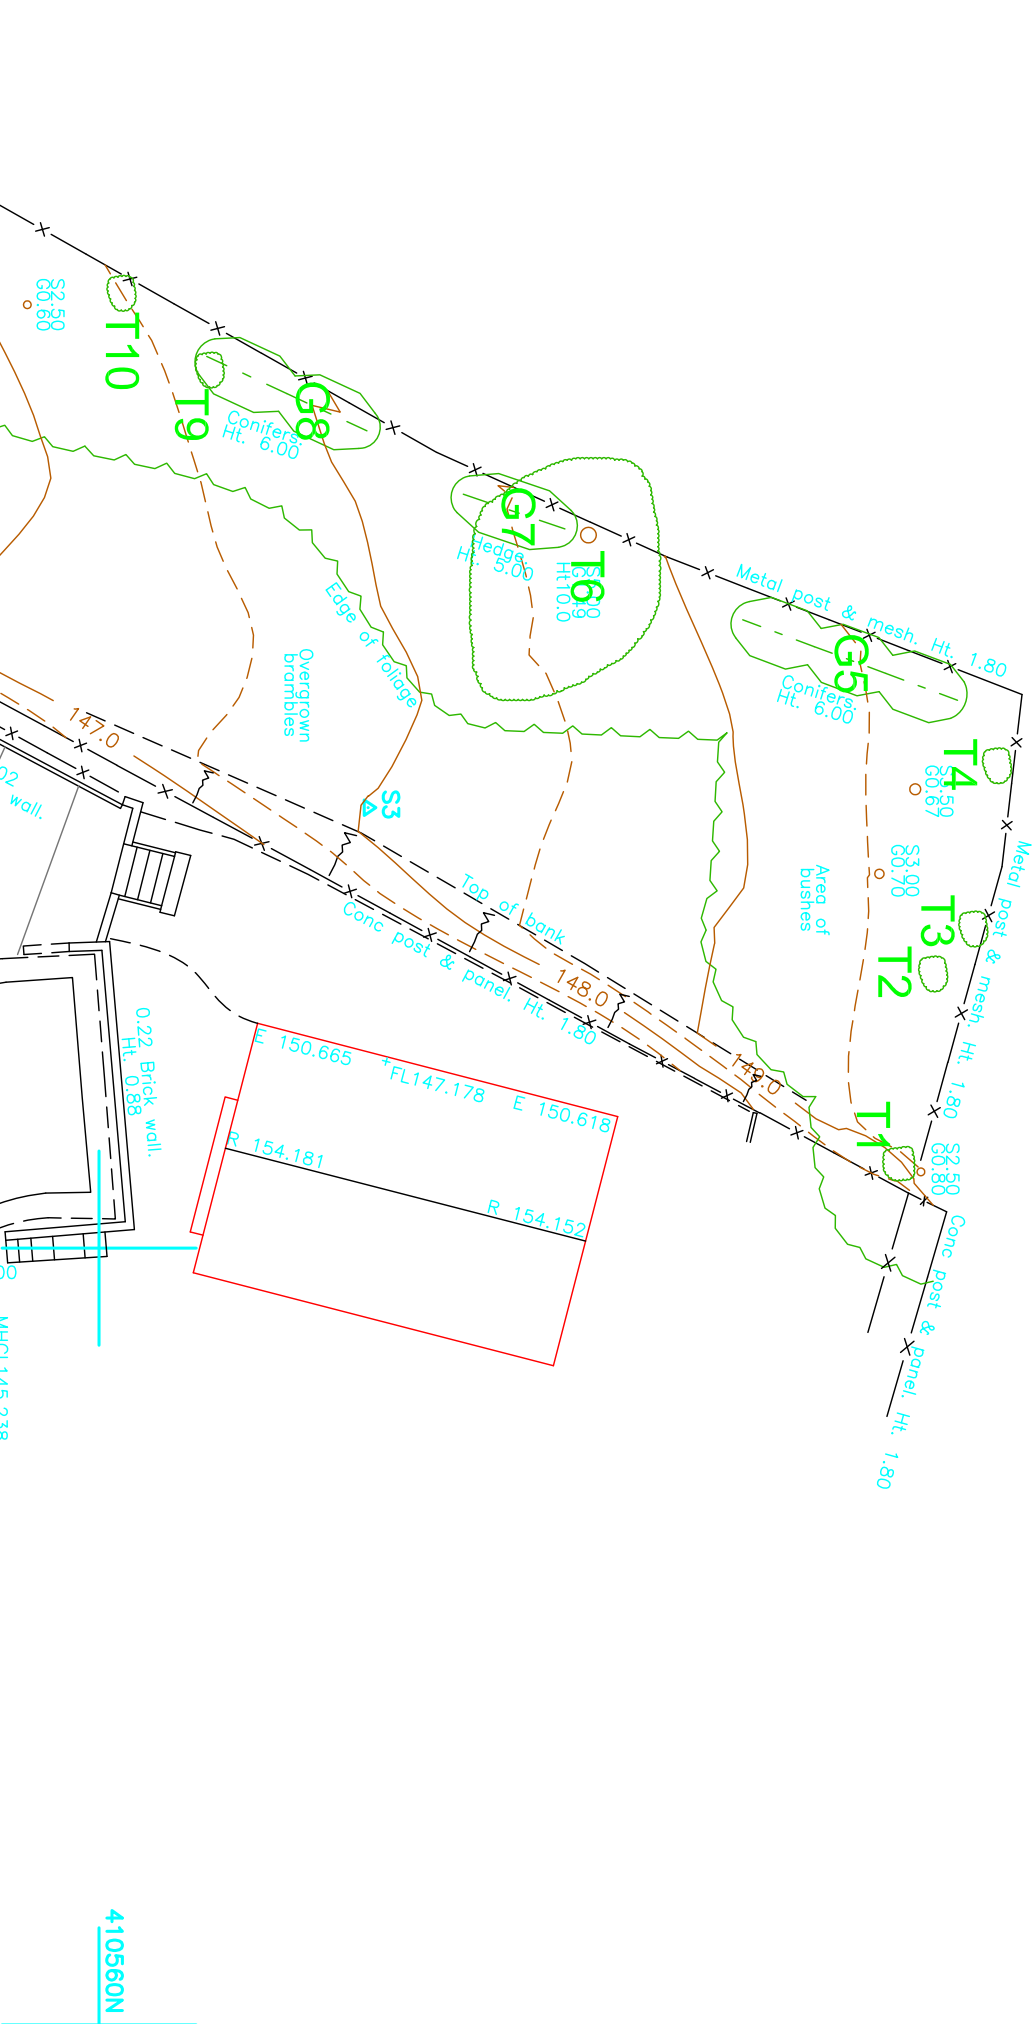

GENEVA
14, HAIGH LANE, HAIGH
BARNSELEY, S75 4BZ

T: 01924 830961 E: ENQUIRIES@NIMRODENVIRONMENTAL.CO.UK
W: WWW.NIMRODENVIRONMENTAL.CO.UK

CLIENT
STUART COOPER


PROJECT
30 REDLAND GROVE

DRAWING TITLE
ARBORICULTURAL SURVEY

DRAWN
DK
JANUARY 2016
RLL

SCALE
1:200 @ A3
NRE-2181

DRAWN NO.
NRE-2181-01
DATE
15-03-2016

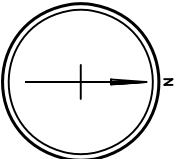

DRAWING ORIENTATED TO MAGNETIC NORTH