
Key

- denotes proposed shrub planting
- denotes hedging
- denotes tree planting
- denotes triple staked trees
- denotes extent of existing vegetation.
- denotes Enviroscape EG22c grass mix

North

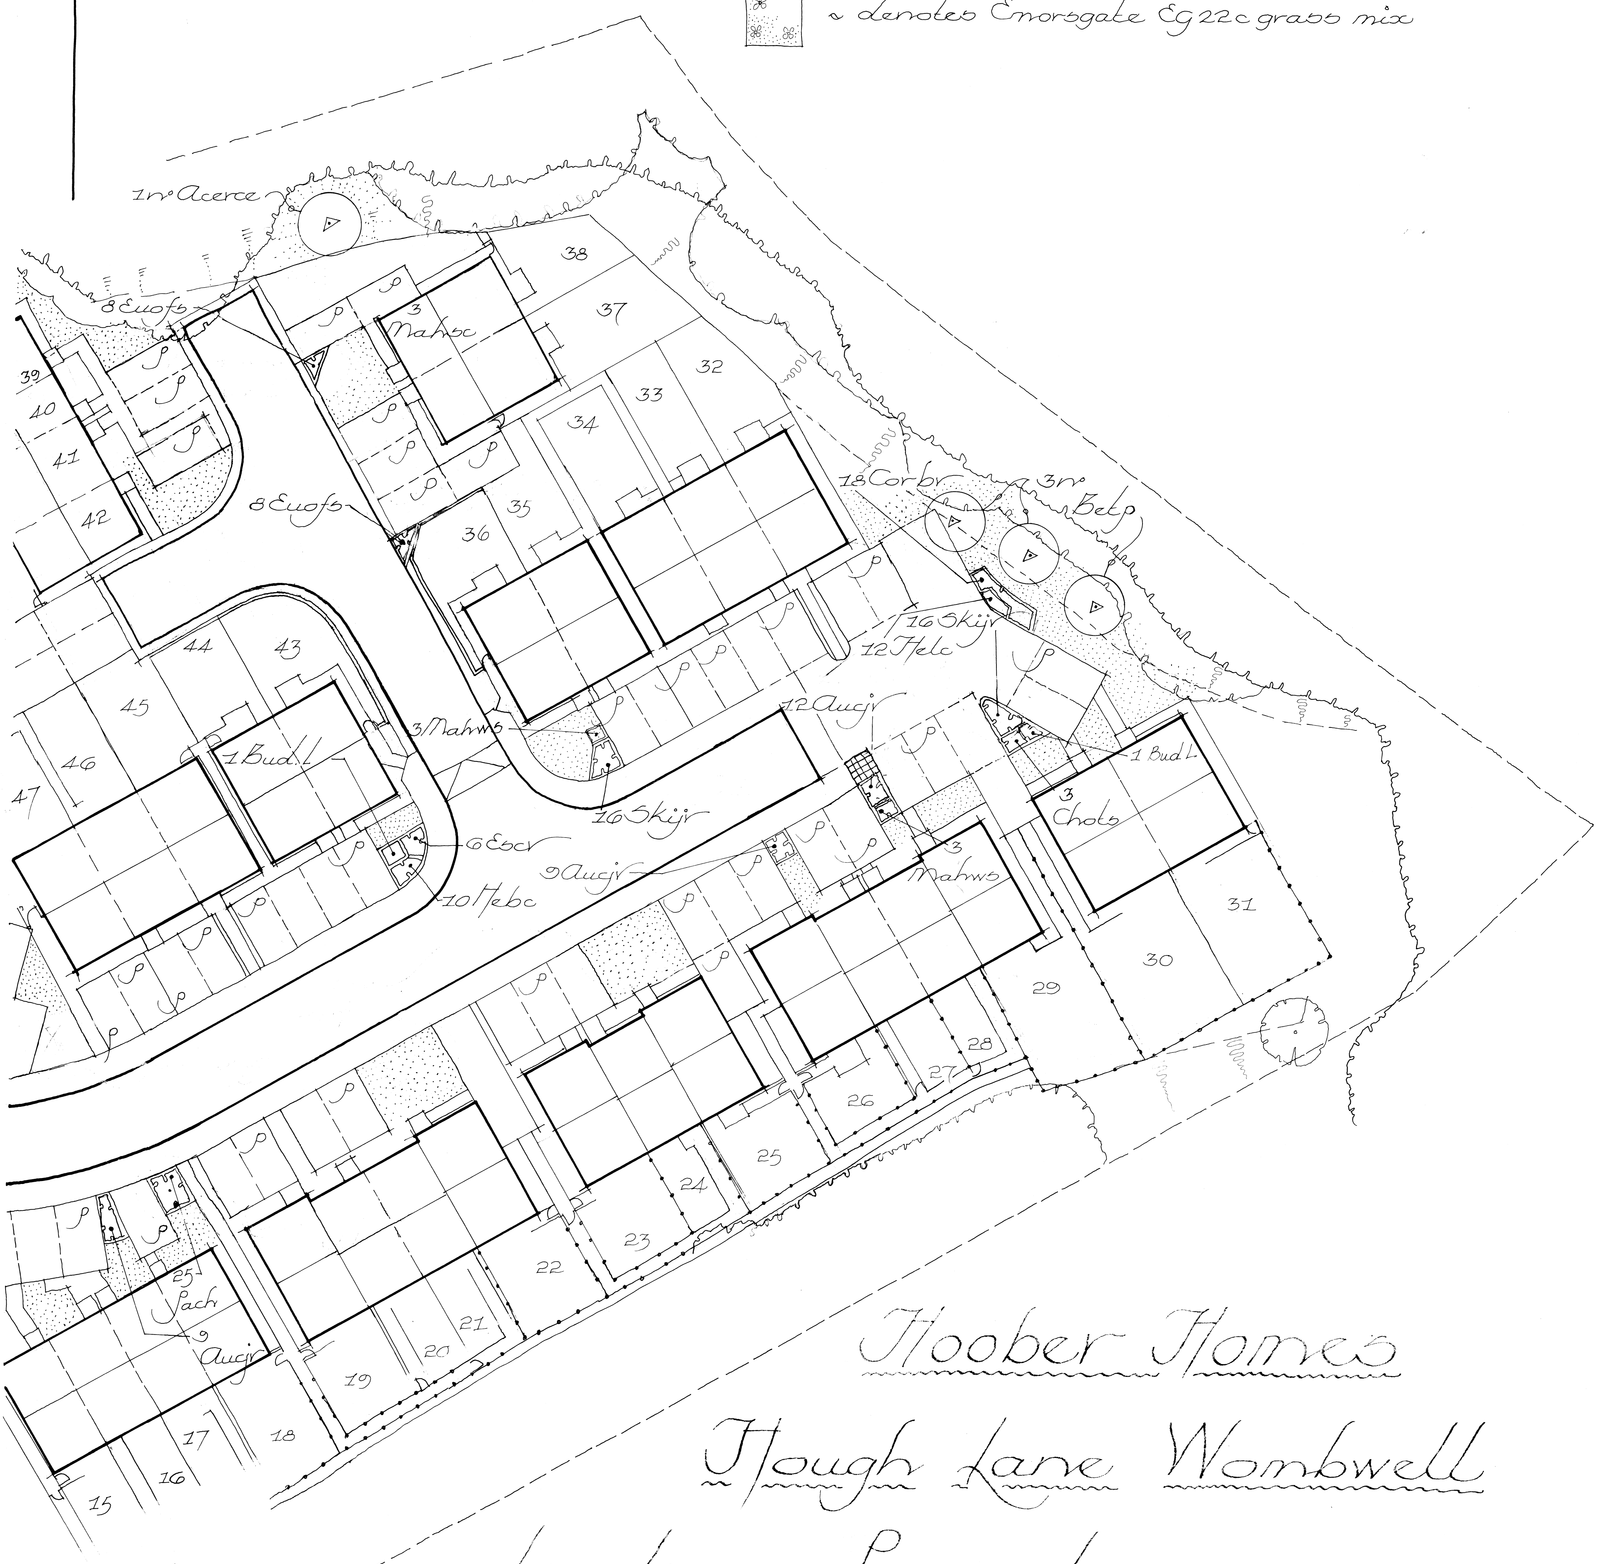

Hoober Homes

Hough Lane Wombwell

Landscape Proposals ~ 1:200 @ A1

February 2021 ~ Sheet 2 of 2 ~ 2110-05-LA1

Rev. A. Planning changes - March 22

Rev B - some trees removed, some added + larger swales incorporated. April 2022 BWL

Rev. C - Trees omitted from Plots 36 & 43 May 22 BWL

Rev. D - Birches changed from Himalayan to Silver May 22 BWL