



ELEVATION A-A AS EXISTING




ELEVATION B-B AS EXISTING



ELEVATION C-C AS EXISTING




ELEVATION D-D AS EXISTING

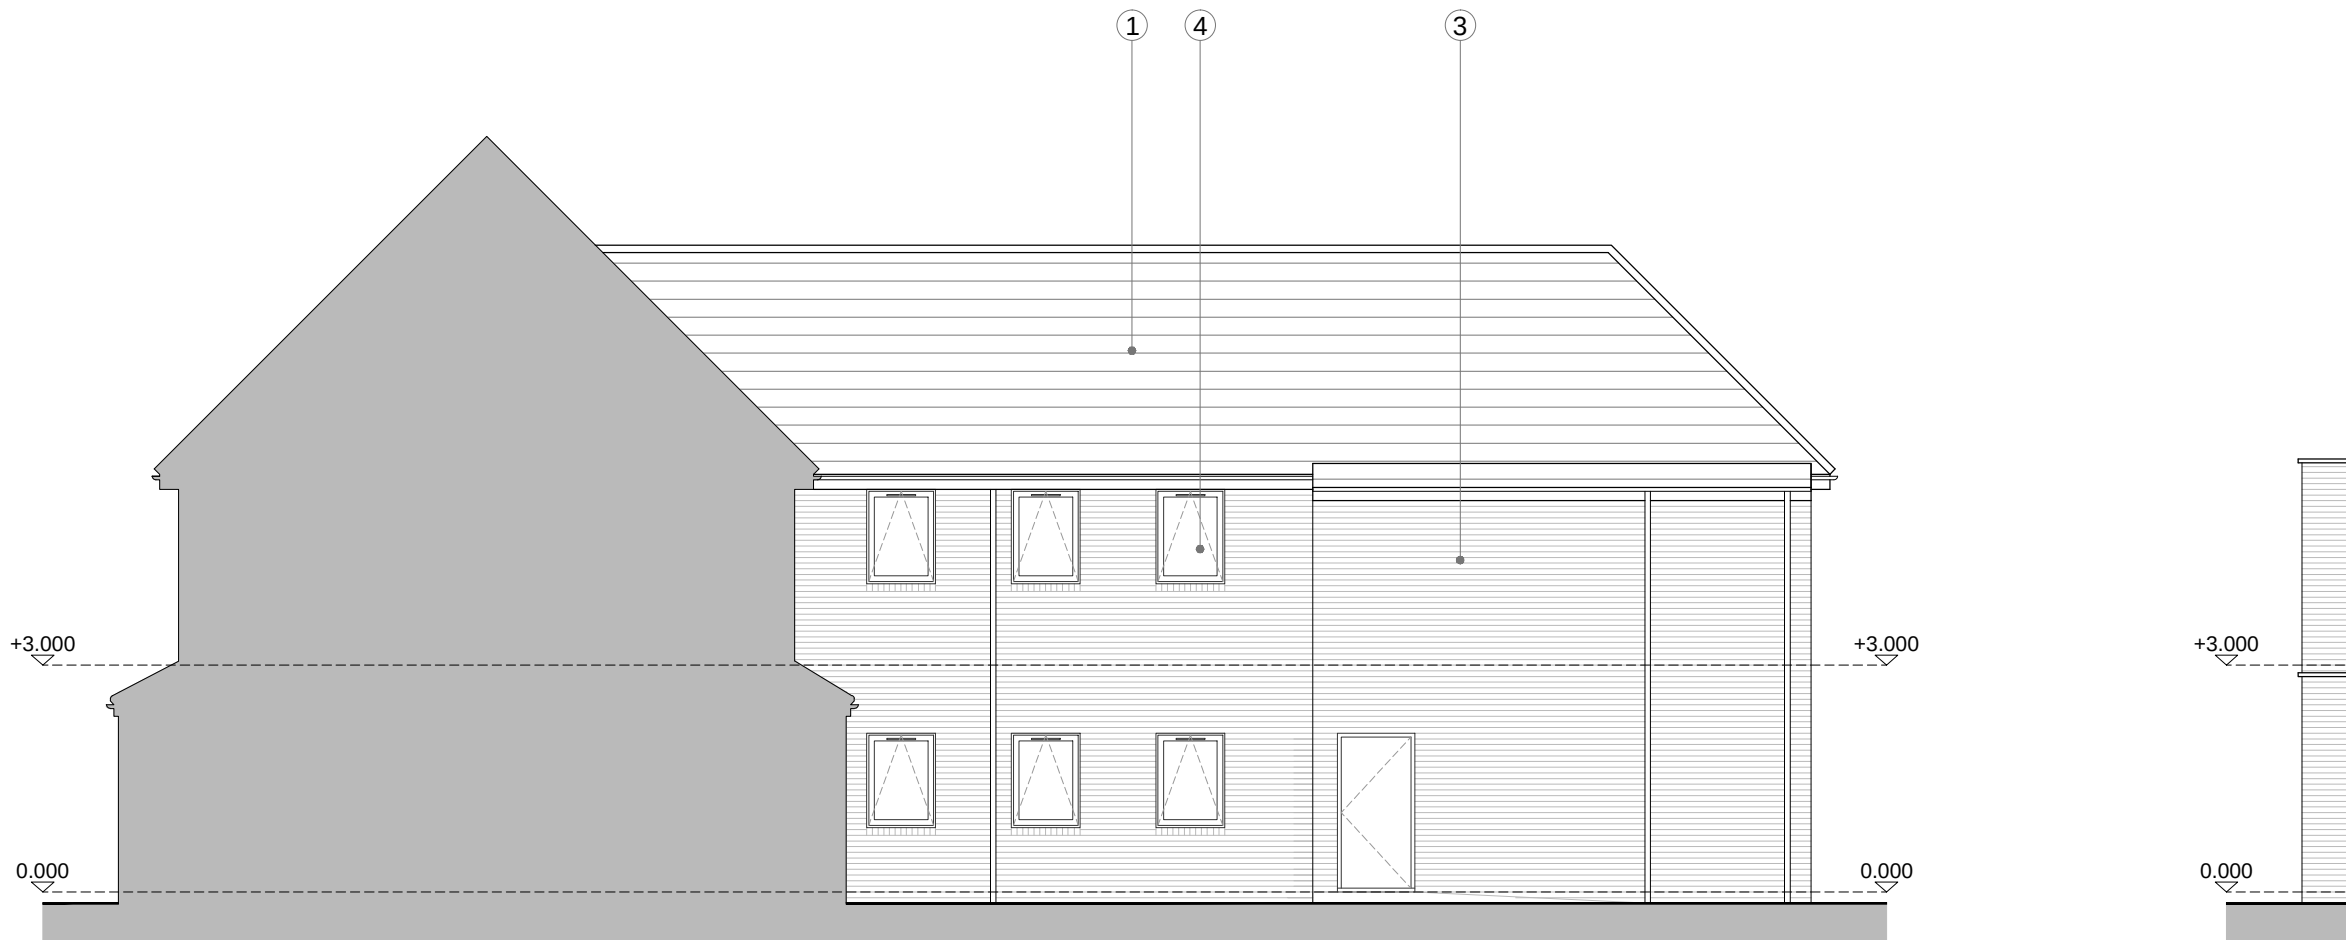

ELEVATION E-E AS EXISTING



ELEVATION F-F AS EXISTING

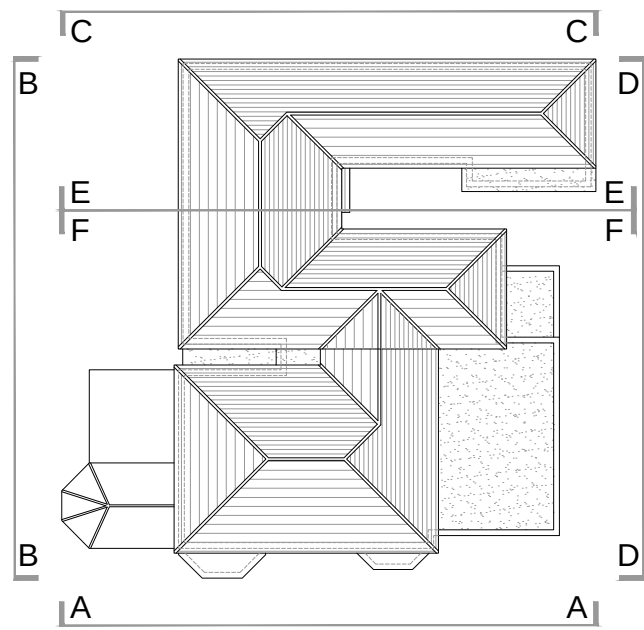

KEY PLAN (NTS)

Notes

Do not scale, use figured dimensions only.

All dimensions to be verified on site prior to the commencement of any work or the production of any shop drawing. All discrepancies to be reported to the Architect.

This drawing is to be read in conjunction with all related Architect's and Engineer's drawings and any other relevant information.

This drawing is copyright © of DWA Architects Ltd.

date	revision
-	-


EXISTING BUILDING MATERIALS SCHEDULE

1. Pitched Roof - Double pan concrete tile, colour brown
2. Parapet Flat Roof - Assumed felt / membrane
3. Brickwork - Red
4. Windows / Doors - Mix of UPVC and timber, colour white
5. Window Surround - Art stone, colour ivory
6. Conservatory - UPVC, colour white

DWA ARCHITECTS

DWA

DWA Architects Ltd
Rennell House
1 St Mary's Court
York
YO24 1AH
Telephone
01904 544400
Facsimile
01904 544449
Email
york@dwa-architects.co.uk
Website
www.dwa-architects.co.uk

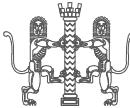

Client

WNF Group Ltd

Project
Care Home Redevelopment,
Willoughby House, St John's Road,
Cudworth, Barnsley, S72 8DE

Drawing Title
Elevations - As Existing

Scale 1:200 @ A3 Date 17.10.13
1:100 @ A1

Drawn by NMJ Checked by

Job No. M5505 Drawing No. 63 Rev. -