
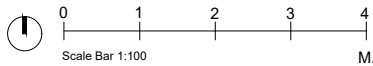


Any dimensions shown should be checked on site and discrepancies reported to the Architect prior to construction. Designs are not coordinated with engineer projects. Do not scale for construction purposes.

Block Plans are scaled from the Ordinance Survey Location Maps. Please see the licence number for the OS Maps in the Location Plans

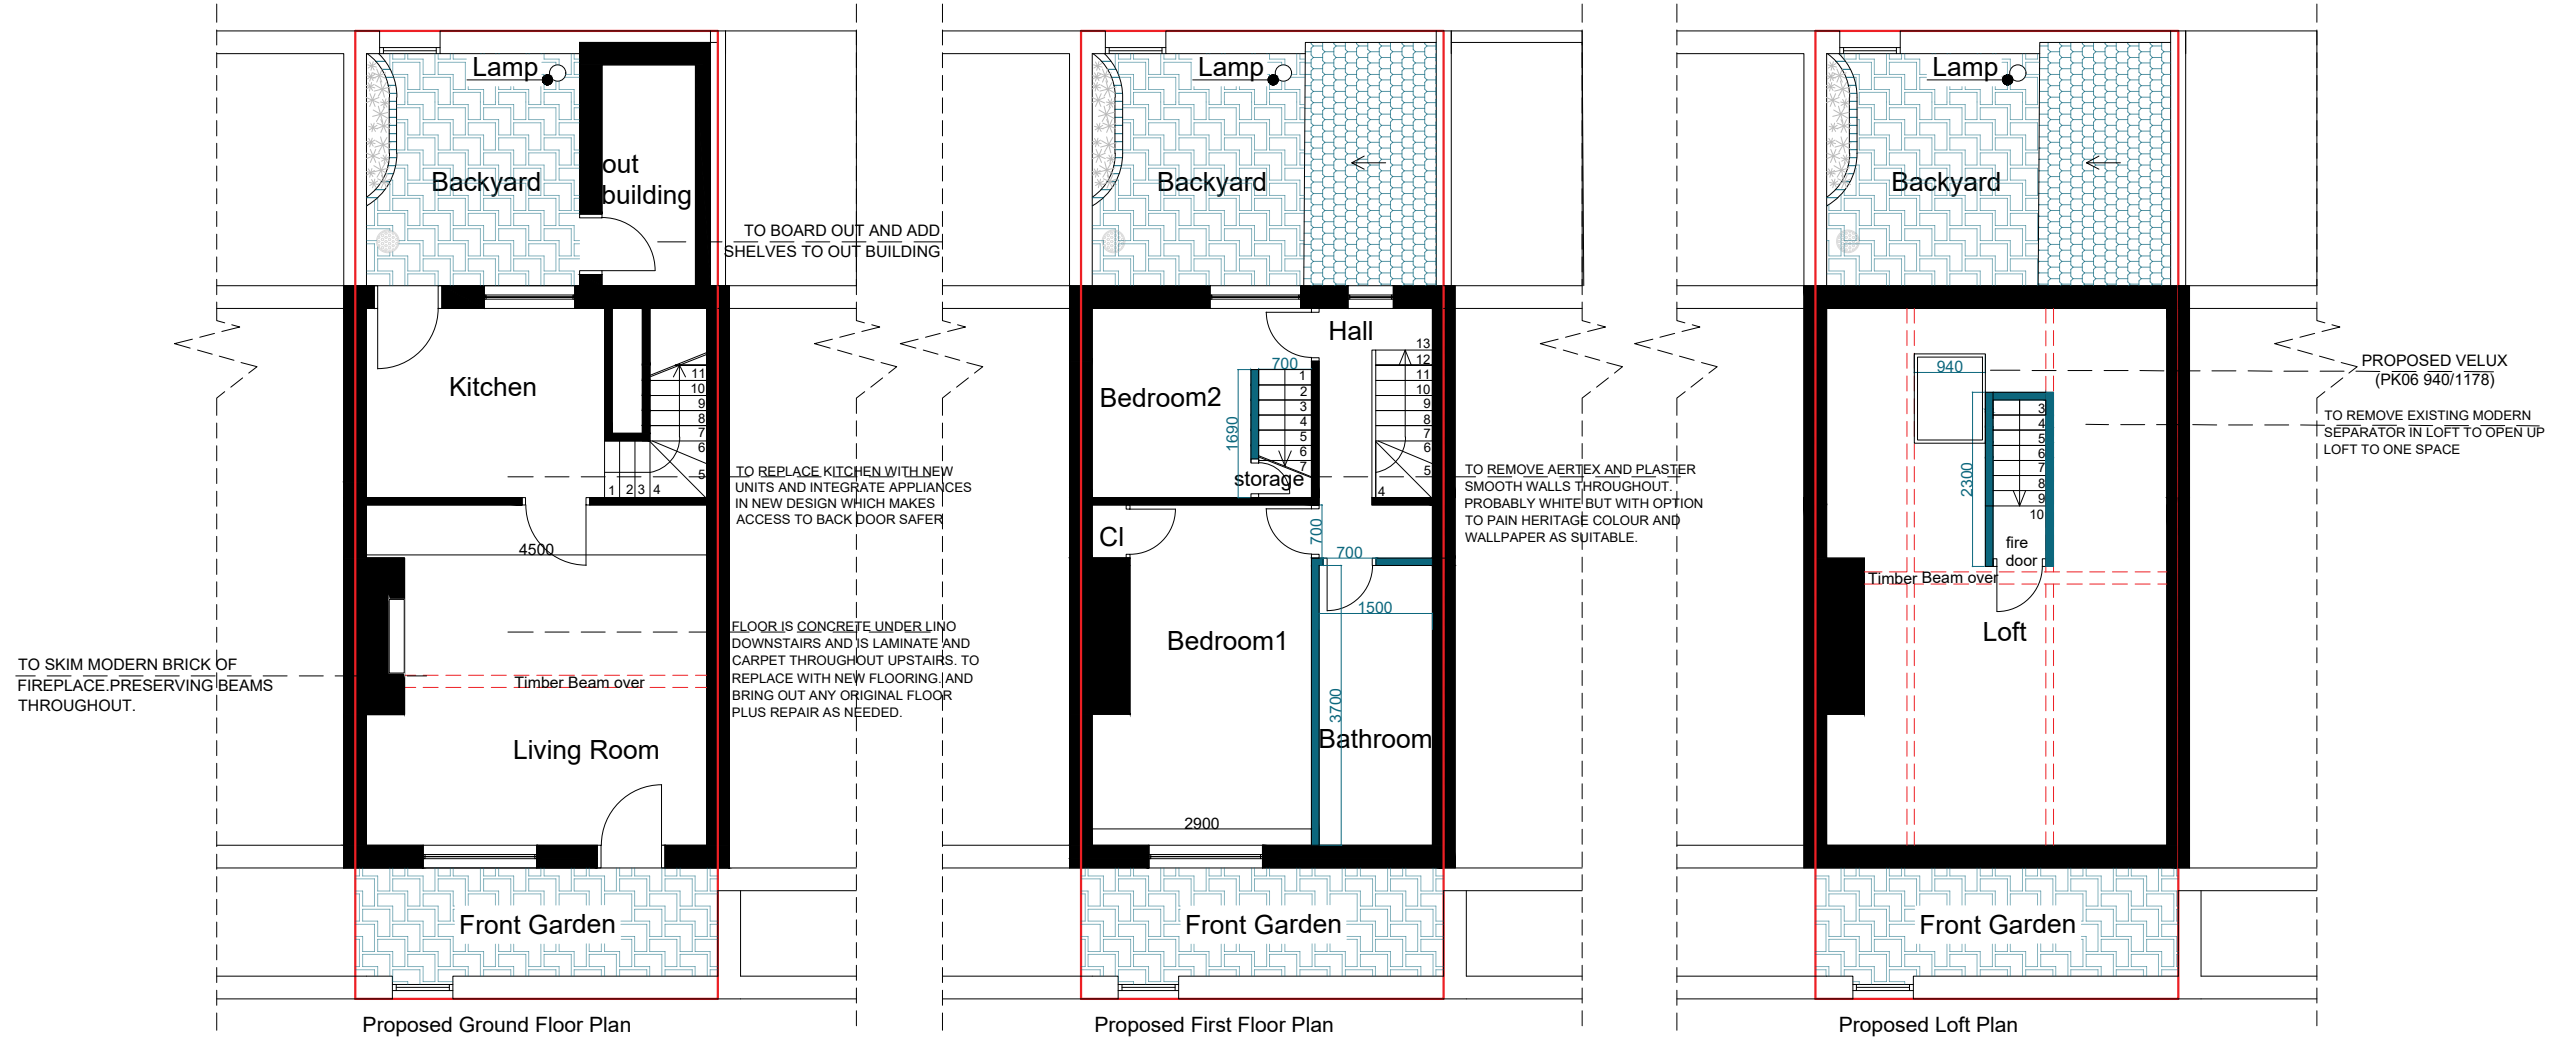

Drawing Name

Existing And Proposed Plans

Project Address

66 Wath Road, Elsecar, Barnsley, S74 8H

Scale

1/100 at A3

Date

07.10.2022

Designer

DG

Revision

V3

Drawing No.

66WathRoad_ExistingAndProposedPlans_V3



Planning By Design Ltd

www.planning-by-design.co.uk

hello@planning-by-design.co.uk