
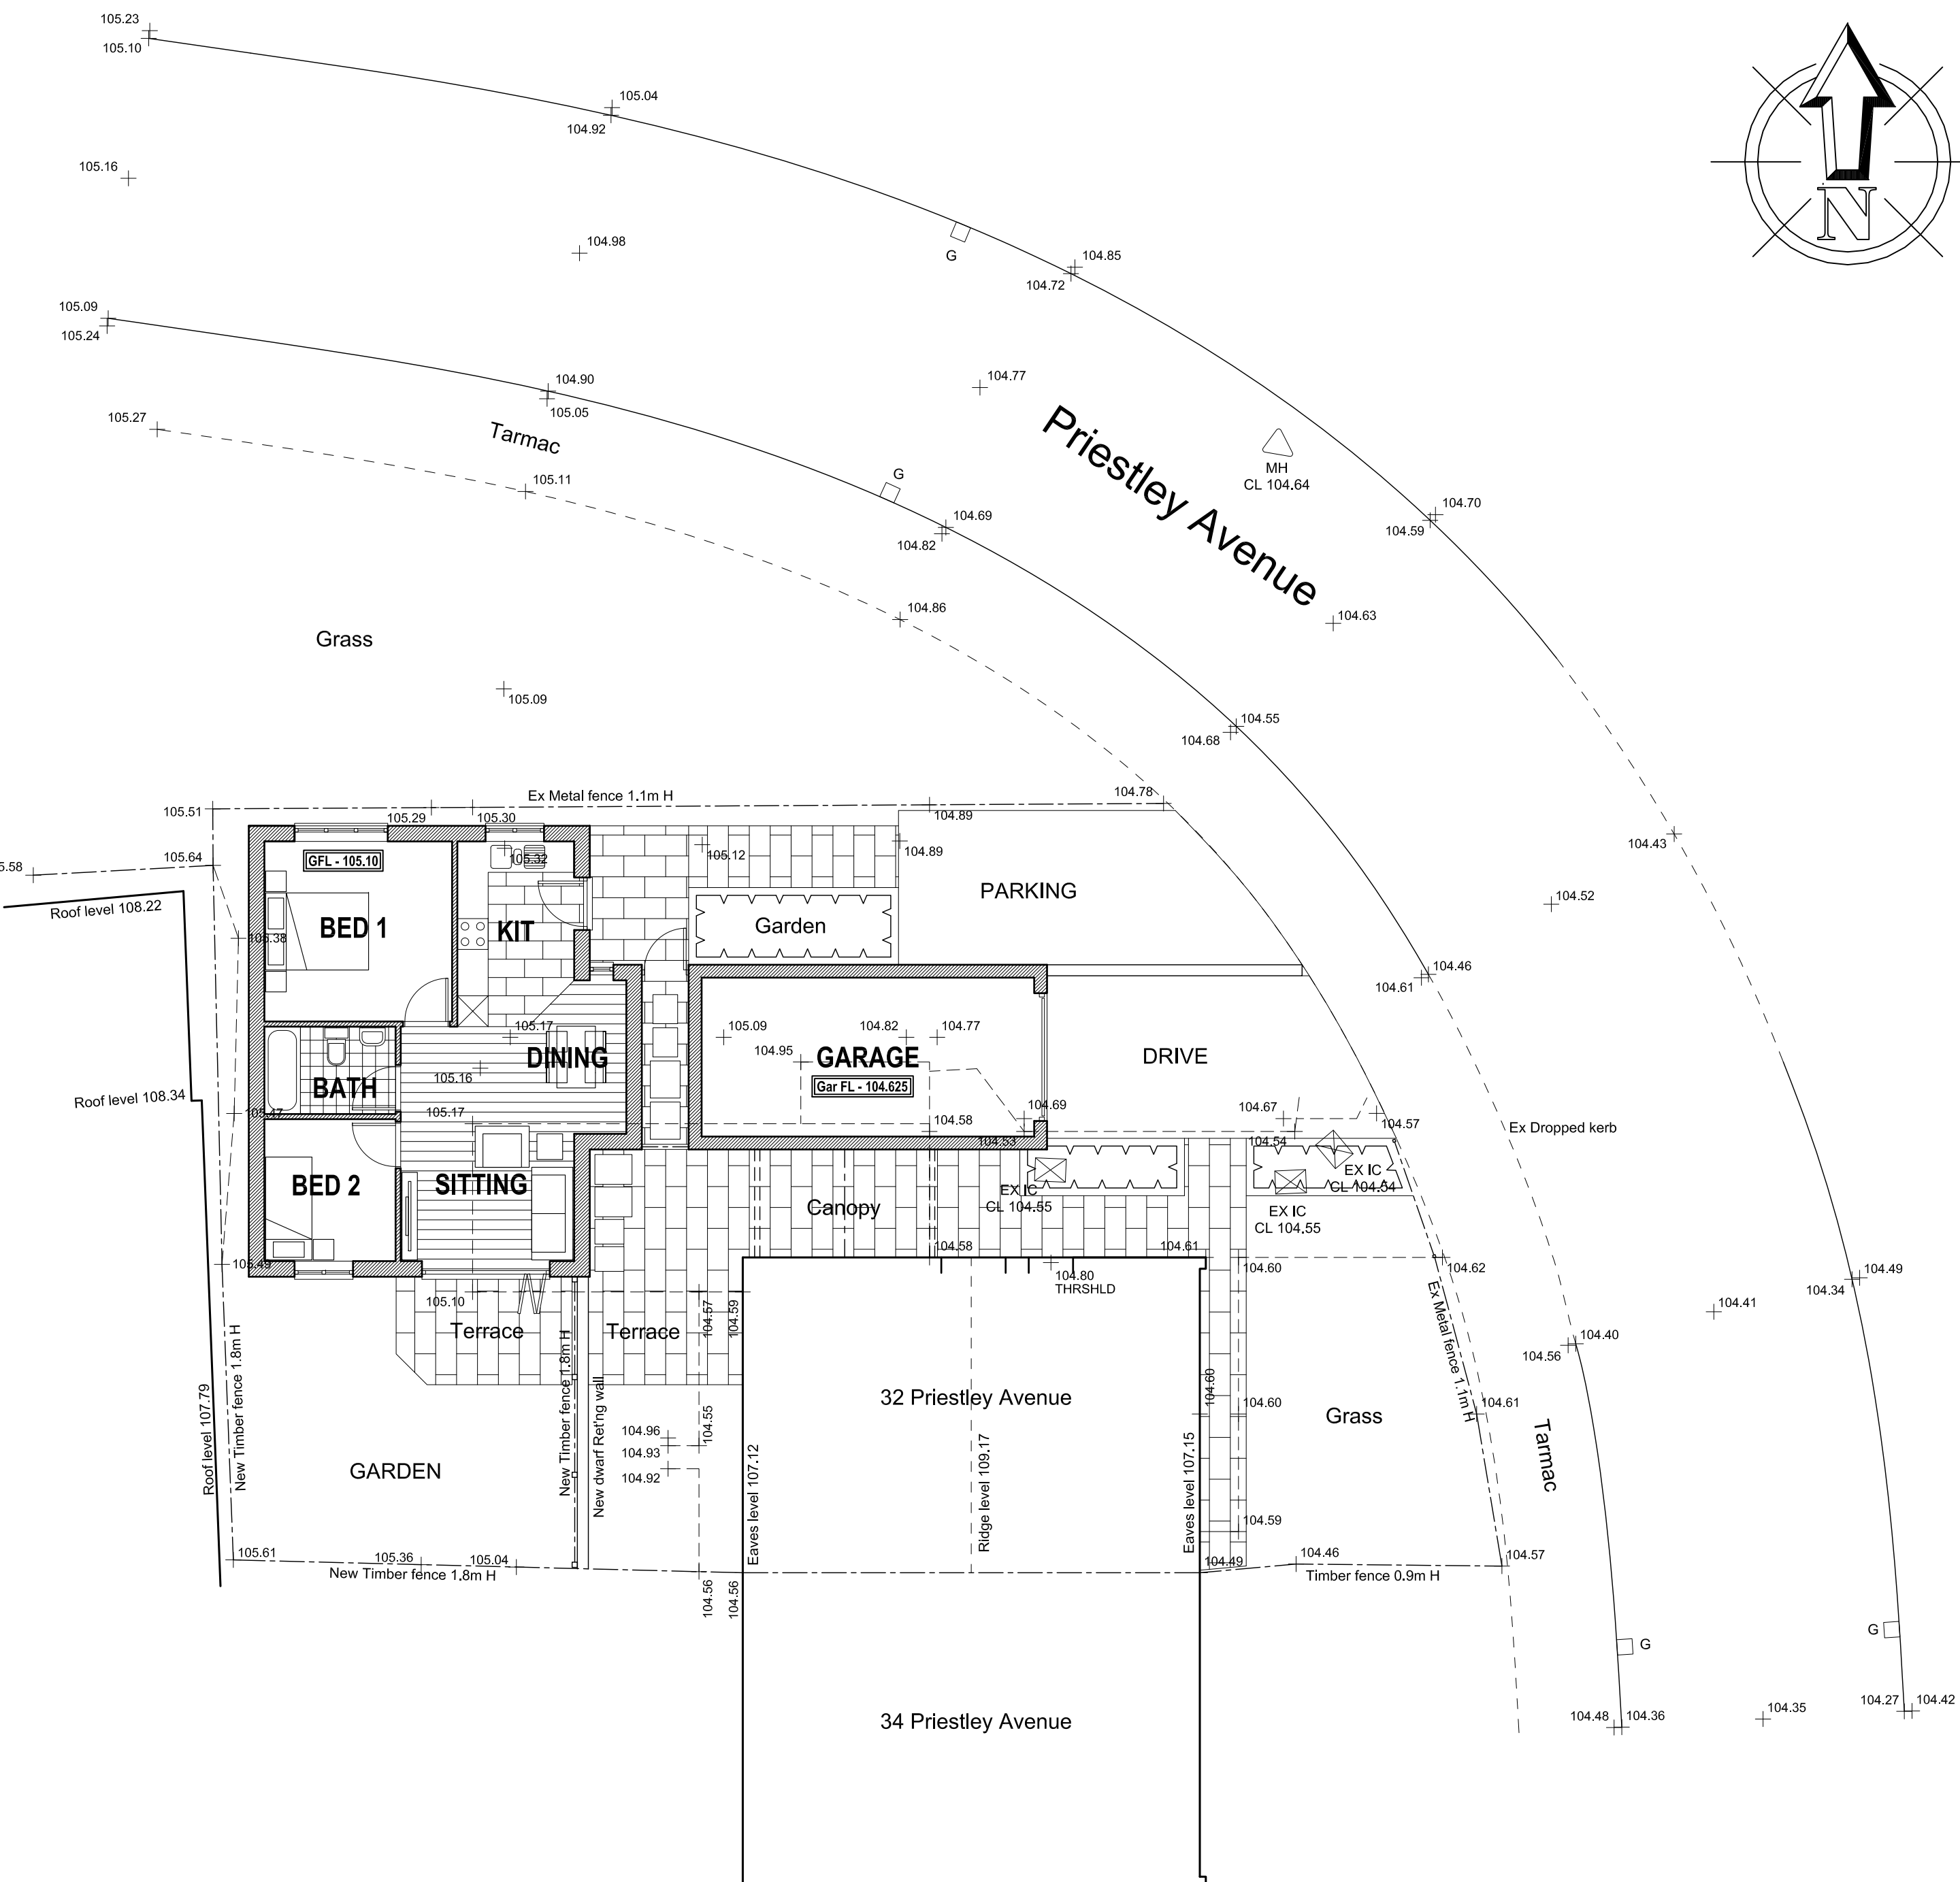
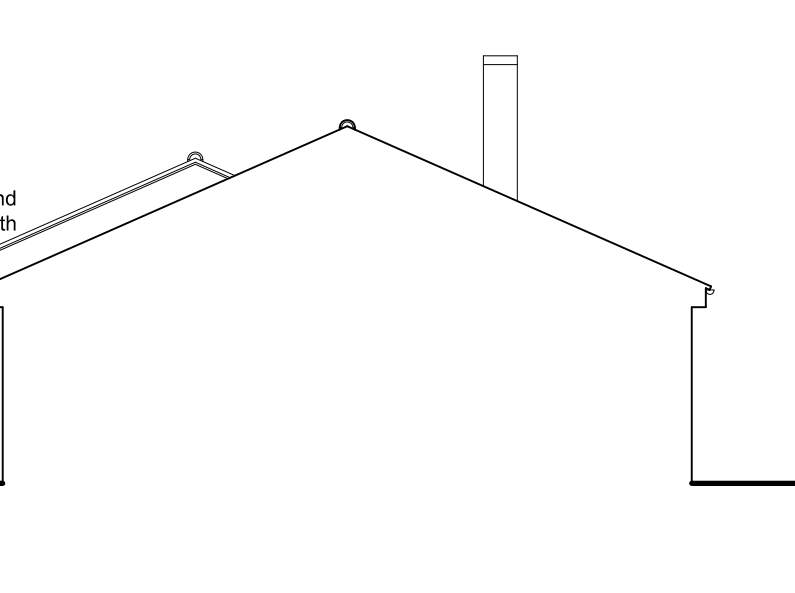
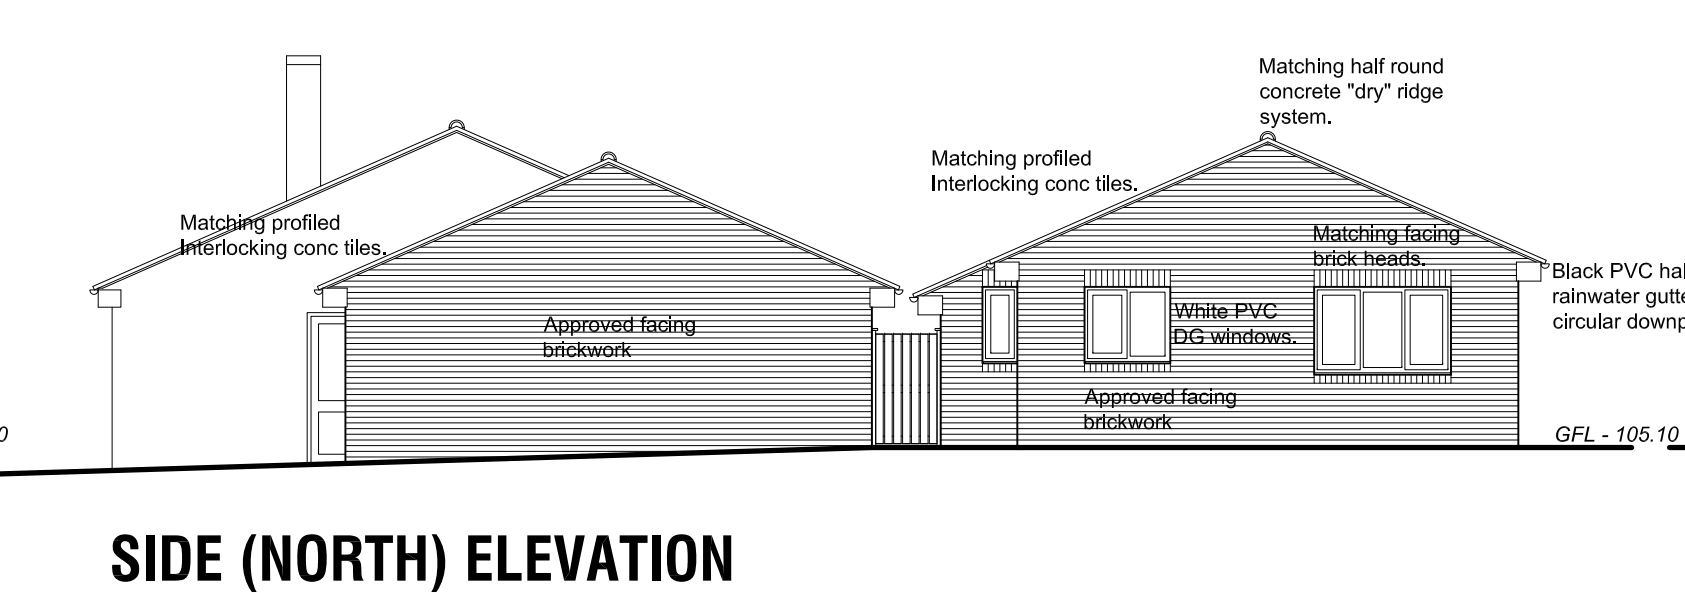


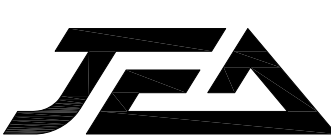

24/07/2018		Coordinated with clients.	
Revision	Date:	Description.	
PROPOSED NEW DWELLING, 32 PRIESTLEY AVENUE, KEXBROUGH, BARNLEY, S75 5LG.			
DESIGN PROPOSALS PLANS & ELEVATIONS			
Mr & Mrs Foster.			
 Building Design Services			
JE Architectural Ltd 23 Windmill Road, Wombwell, Barnsley, S75 8PW. Tel: 01226 754507 Email: jeald@btconnect.com			
This drawing and the copyright is the Architectural Company's property and may be used or reproduced only by agreement. All Dimensions in Millimetres Unless specified otherwise and subject to verification on site.			
Scale: 1:100 @ A1		Date: JULY 2018	
Ref: 201736		Dwg No: 02	
0 cm	1.5 cm	4 cm	16 cm