

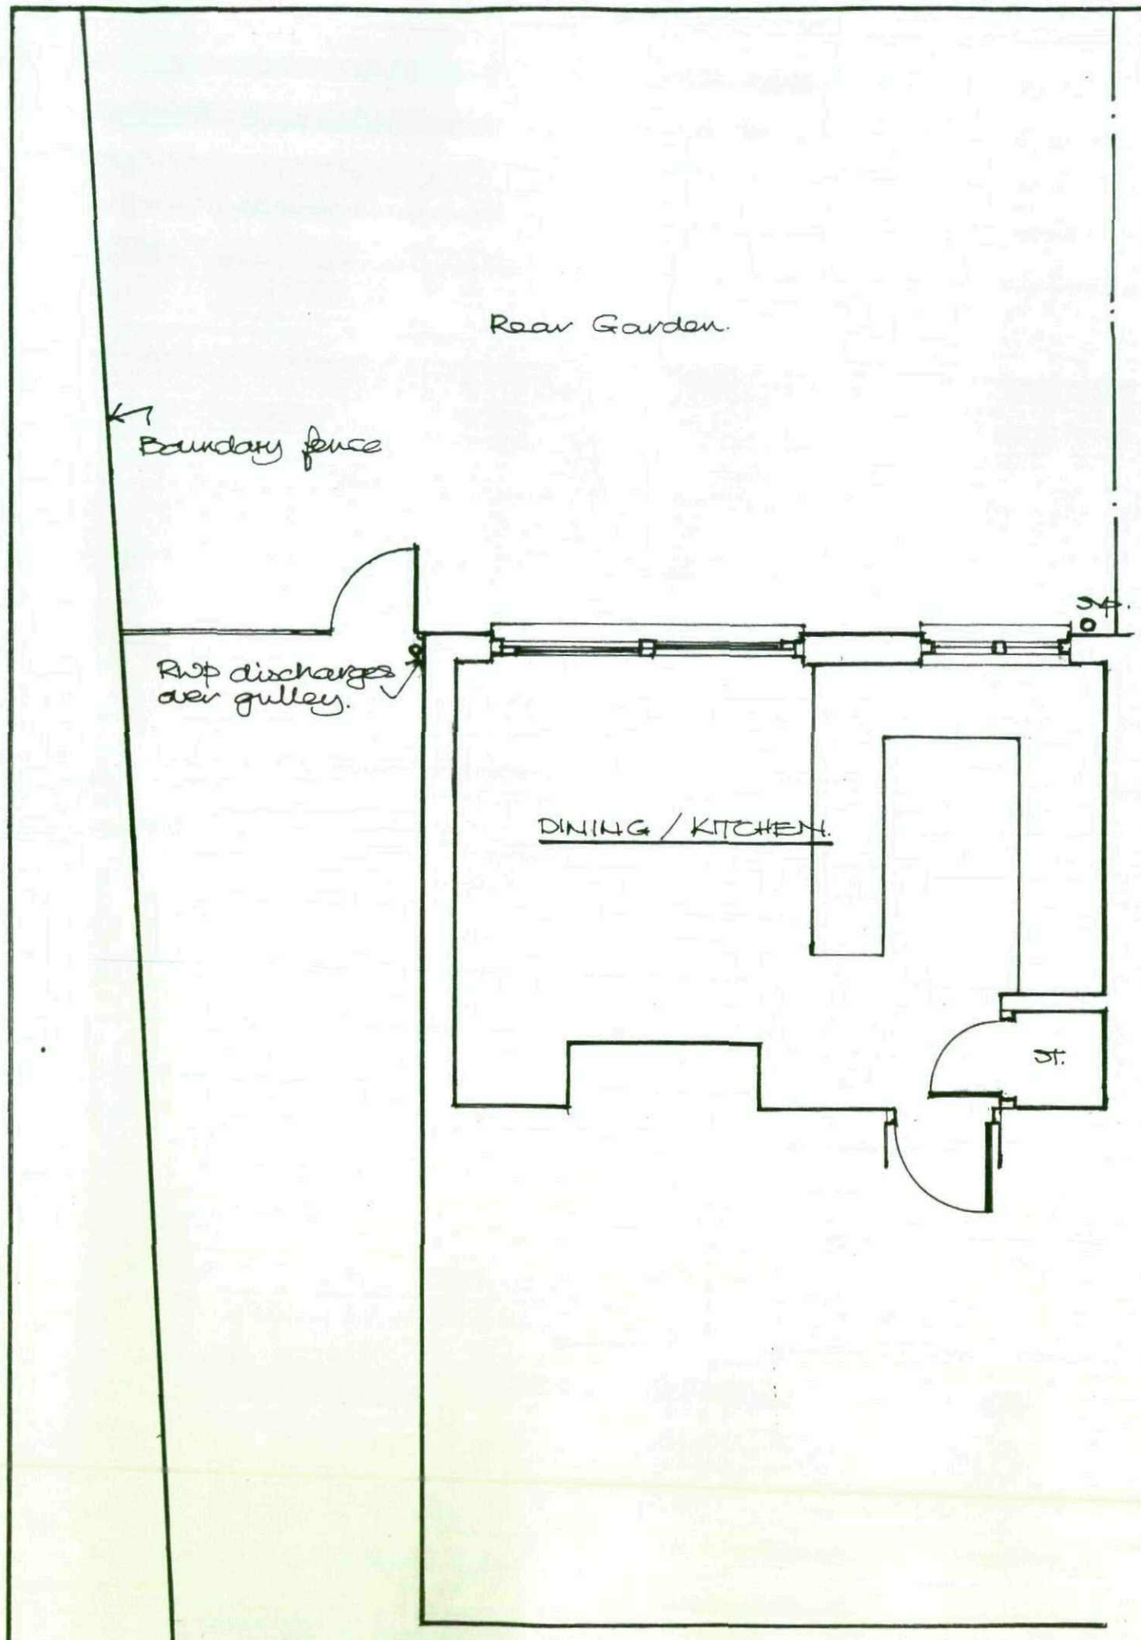


PART EXISTING GROUND FLOOR PLAN.

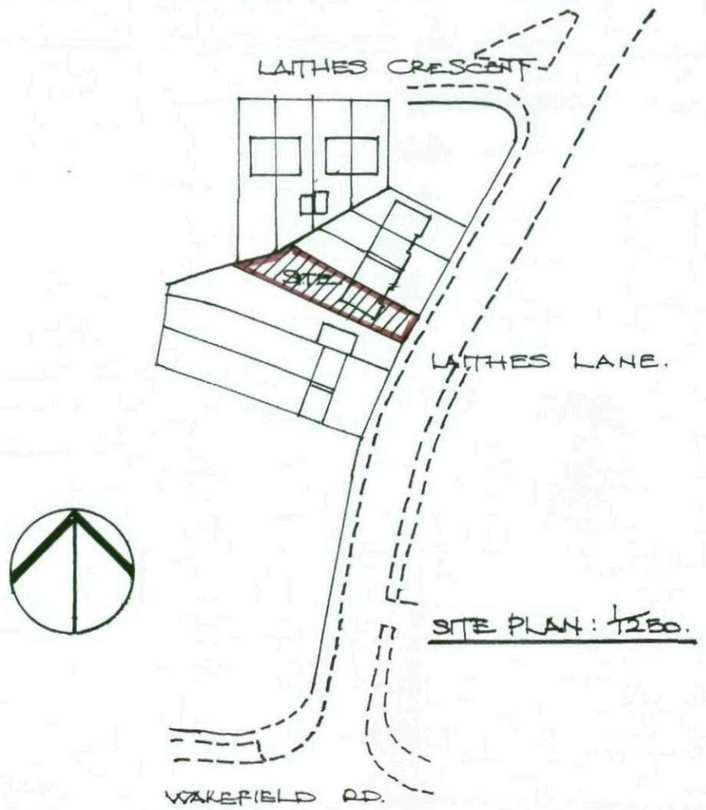

SITE PLAN: 1/1250.


EXISTING REAR ELEVATION:

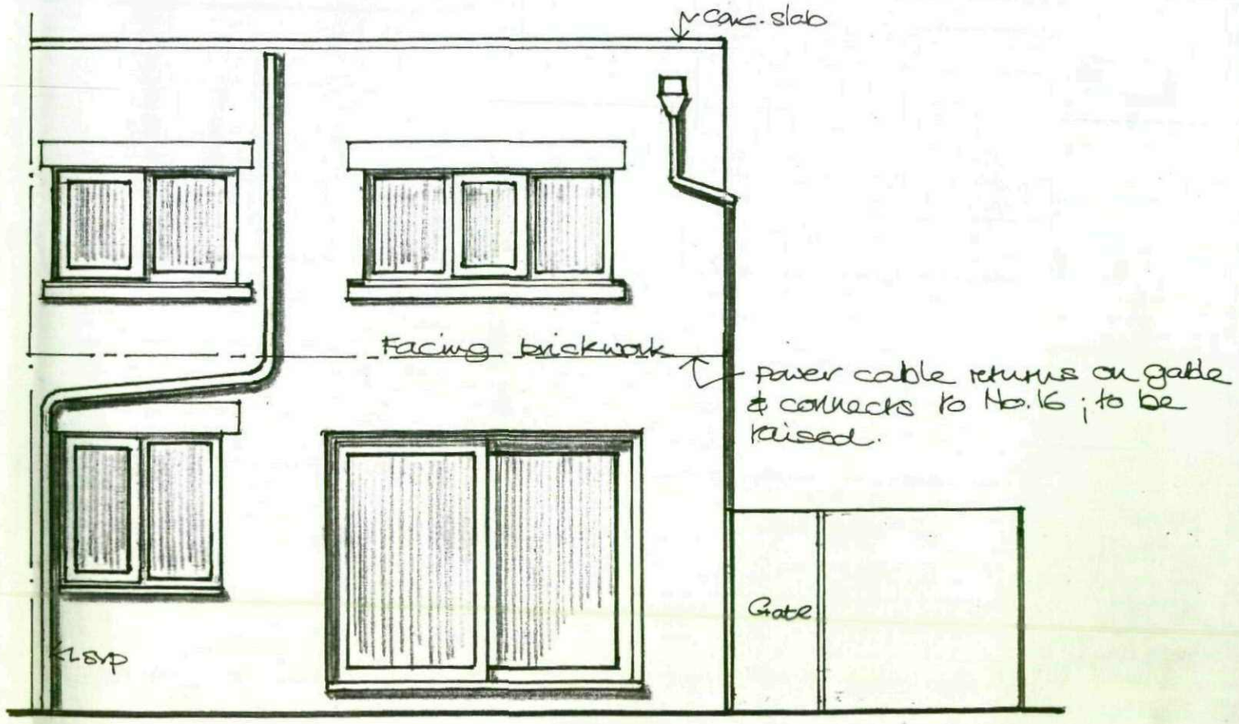

NEW CONSERVATORY TO THE REAR OF No. 18, LAITHES LANE, ATHERSLEY.

SCALE: 1/50; 1/1250.


DRWG NO: VJM/A/1.

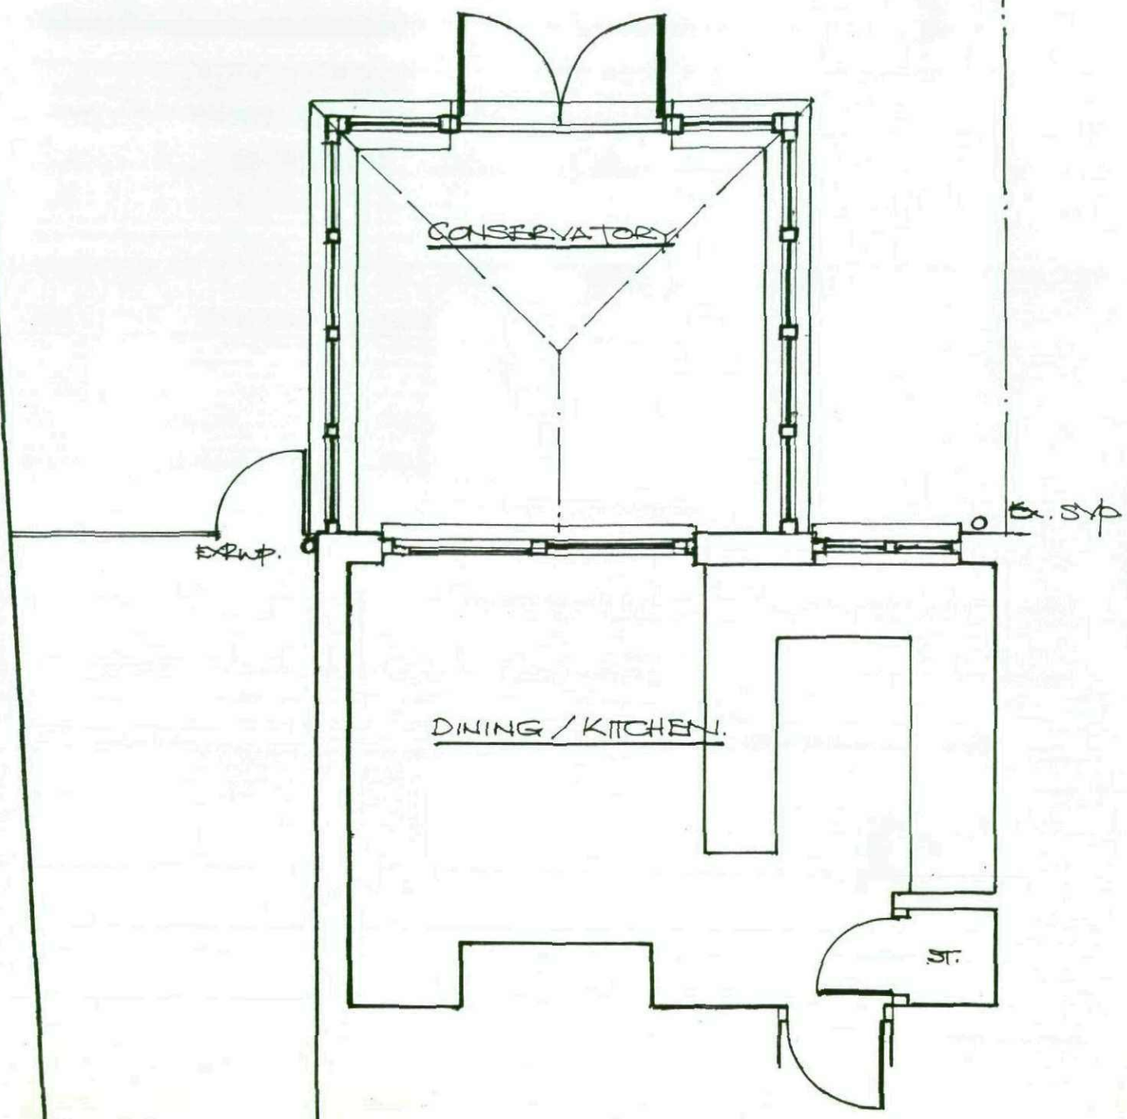

Double glazing / safety glazing, draught stripping, floor insulation to B/Regs. standard.

PART PROPOSED GROUND FLOOR PLAN.


PROPOSED REAR ELEVATION:

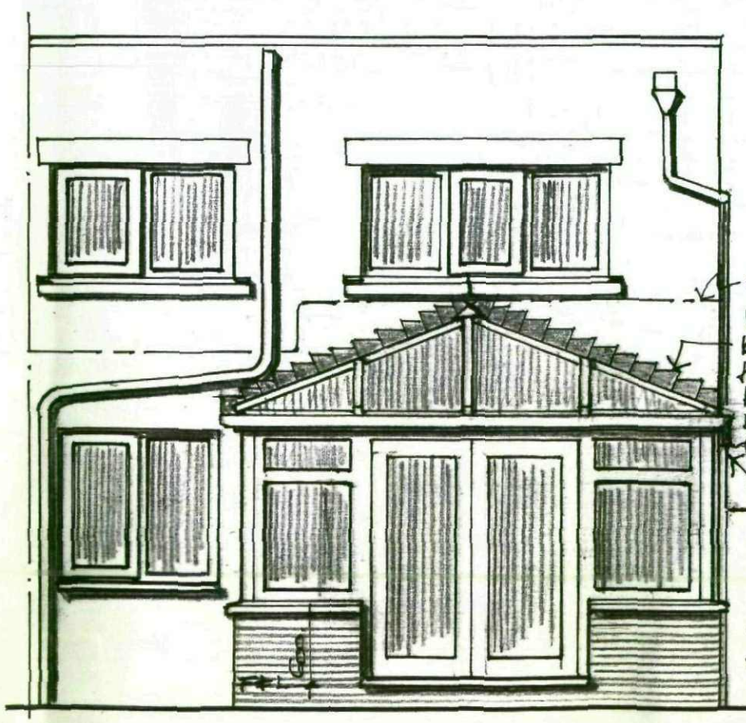


NEW CONSERVATORY TO THE REAR OF No. 18, LATTHES LANE, ATHERSLEY.

SCALE: 1/50.

DRWG. NO: WM/A/2

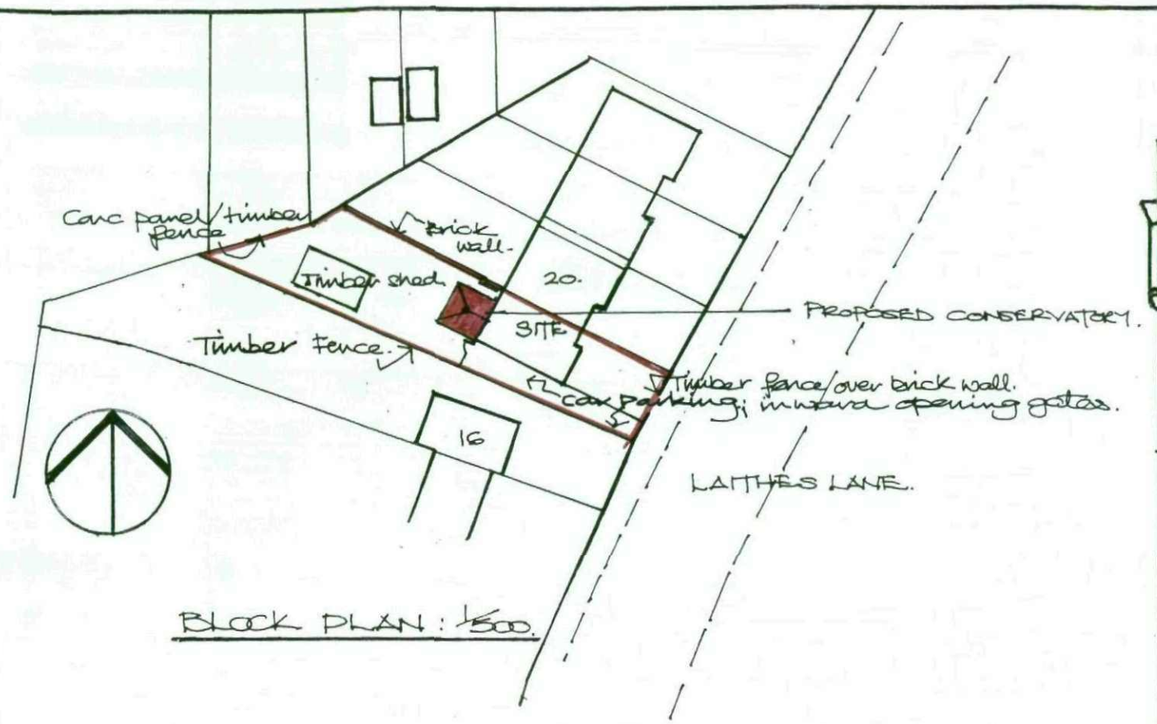


BLOCK PLAN: 1/500.

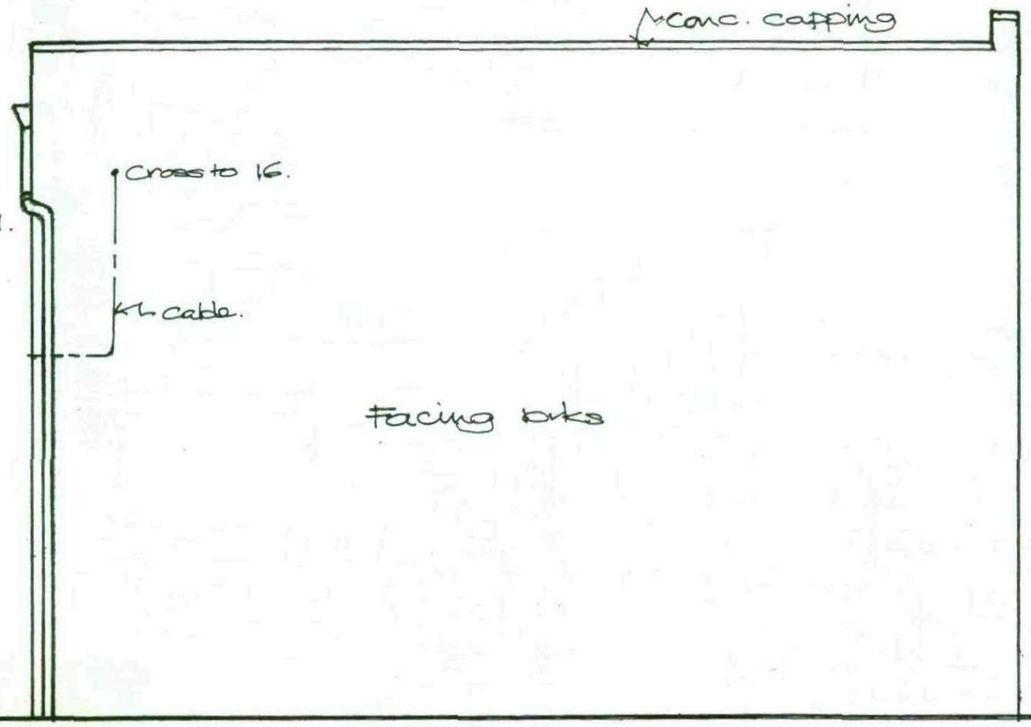

EXISTING GABLE ELEVATION.

PROPOSED SIDE ELEVATION:


Other side of conservatory, similar but handed. Omit RWP drop.

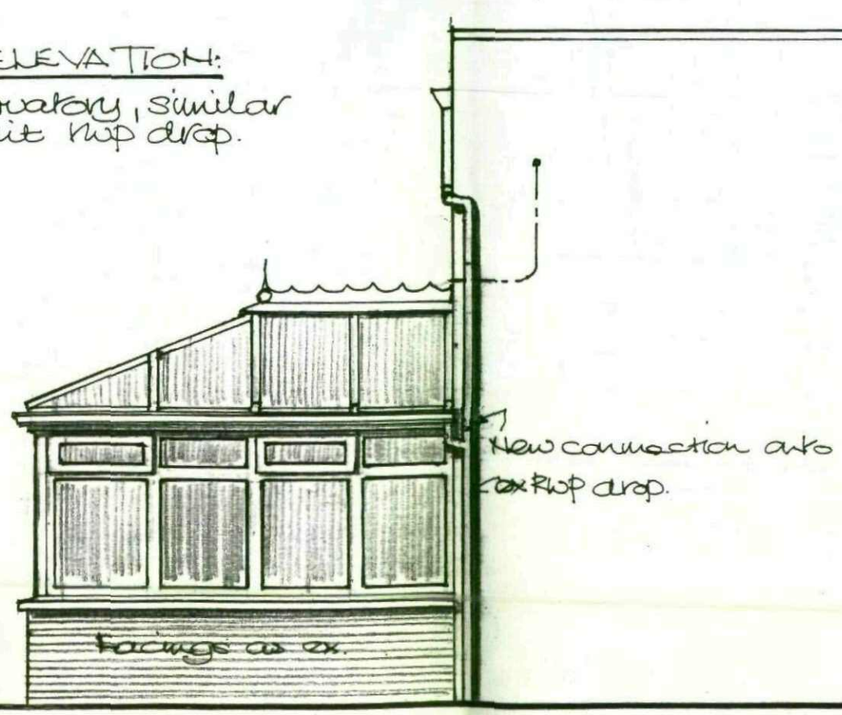


NEW CONSERVATORY TO THE REAR OF No. 18, LAITHES LANE, ATHERSLEY.

SCALE: 1/50; 1:500.

DRWG NO: WM/A/3.

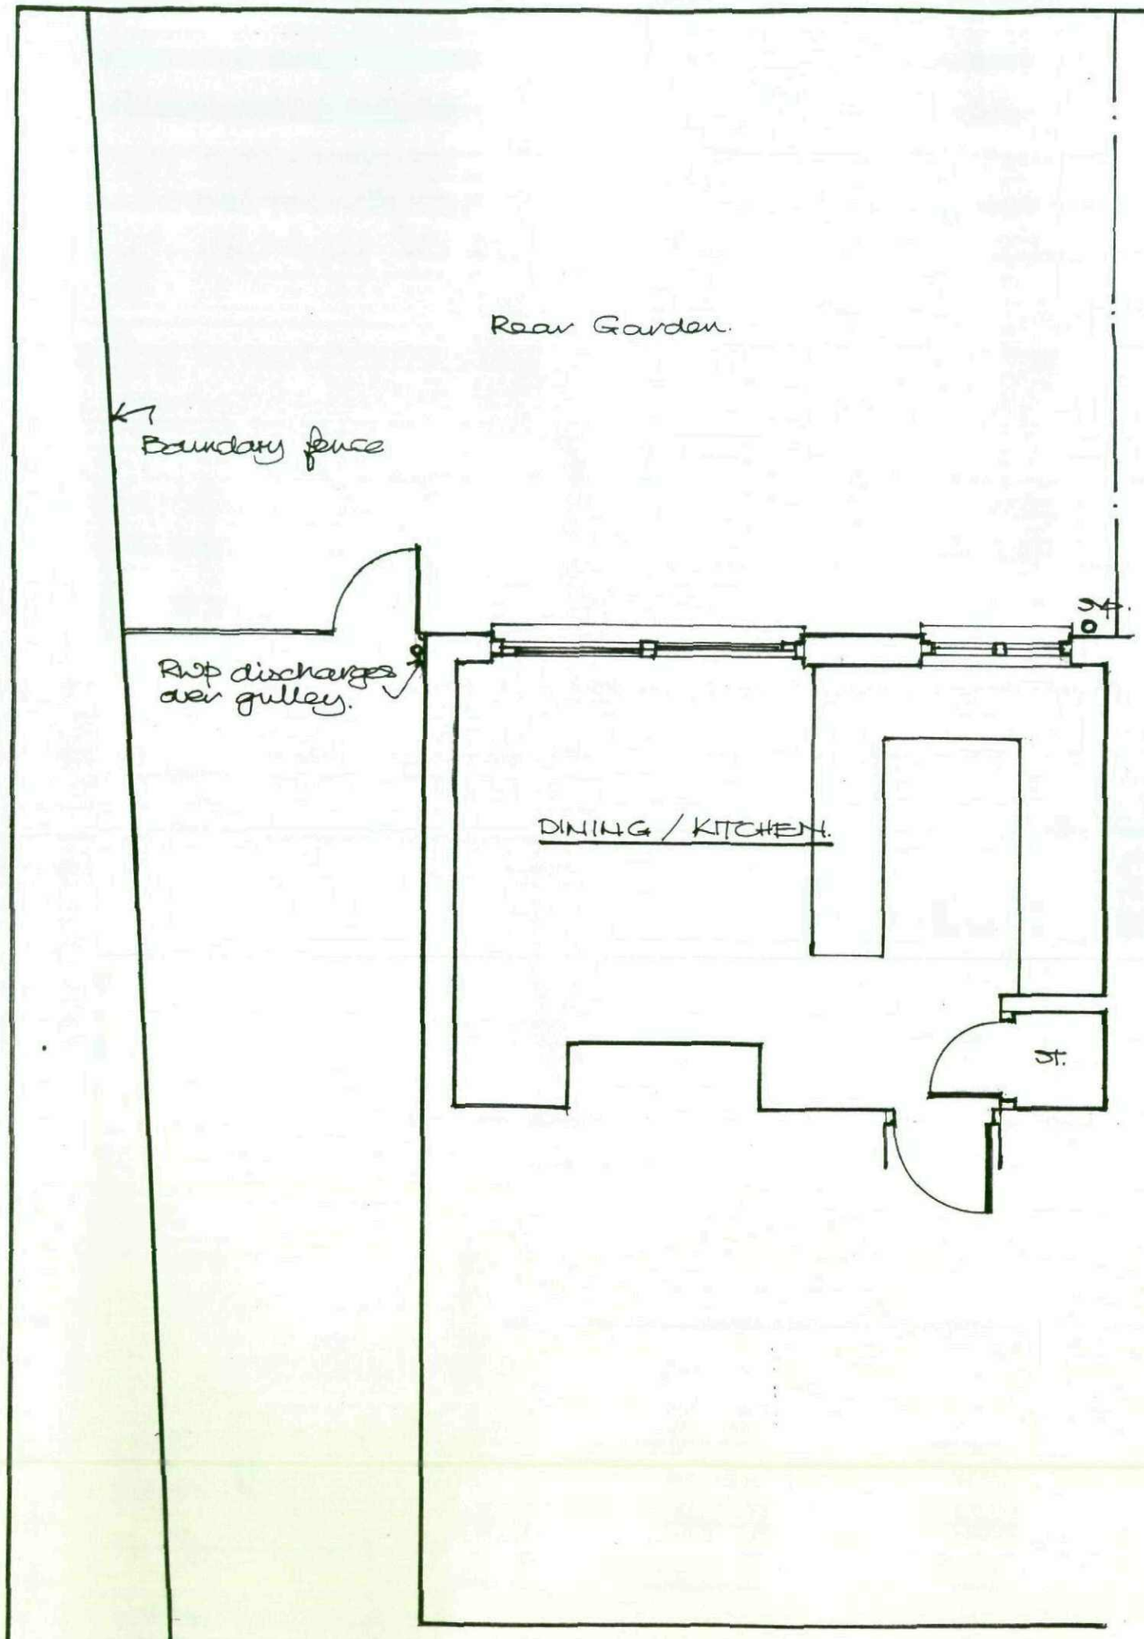


PART EXISTING GROUND FLOOR PLAN.

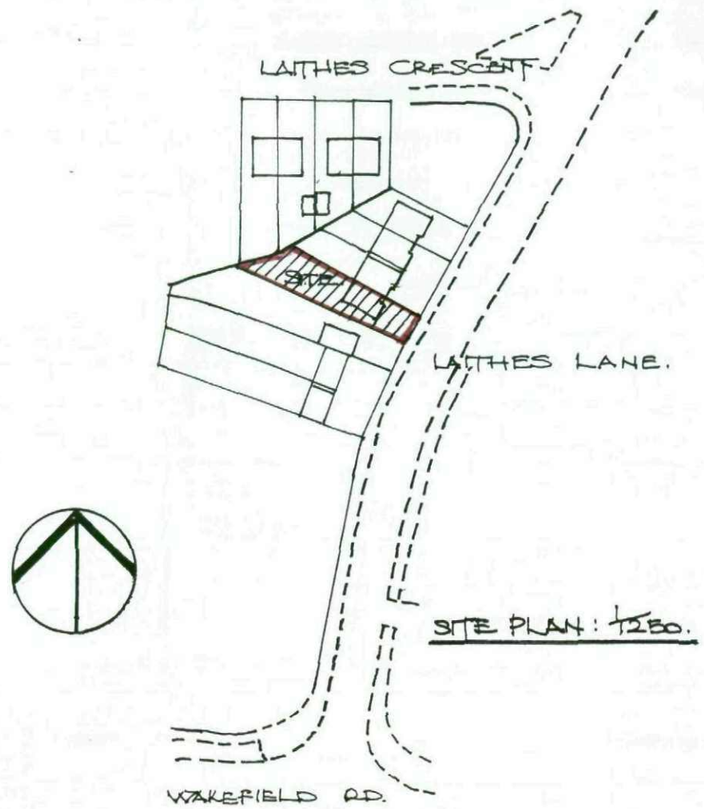

SITE PLAN: 1/250.


EXISTING REAR ELEVATION:

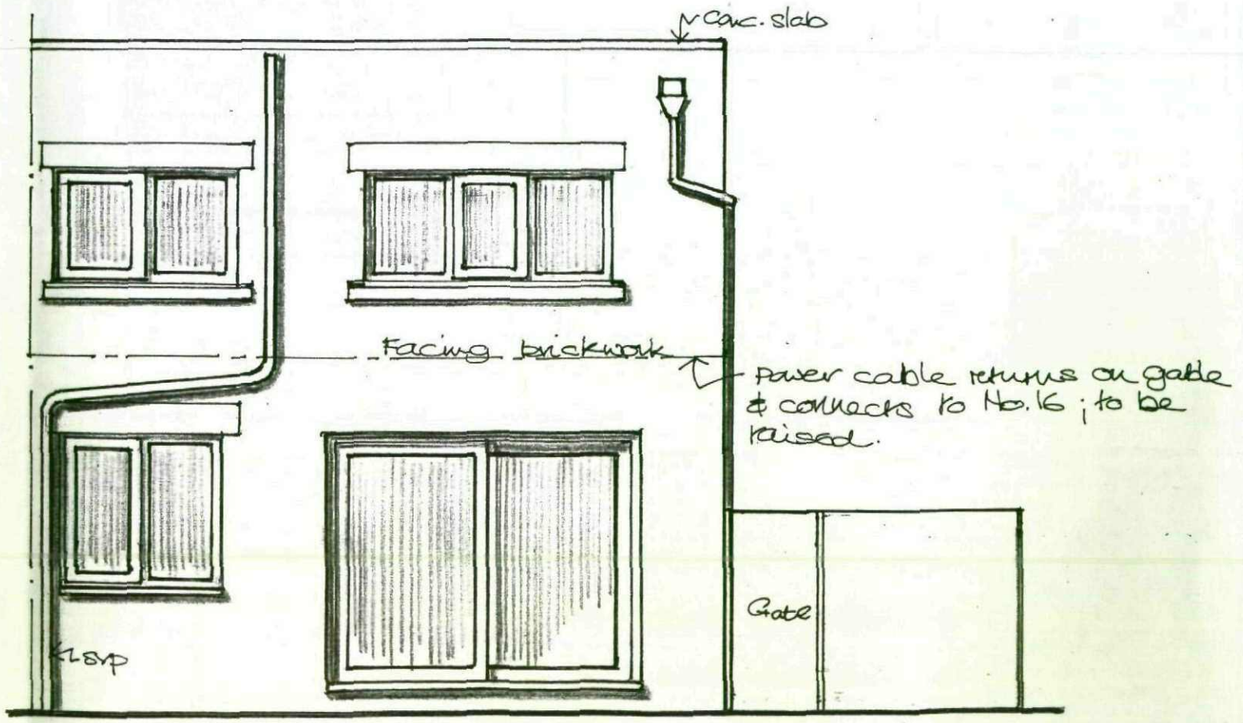

NEW CONSERVATORY TO THE REAR OF No.18, LAITHES LANE, ATHERSLEY.

SCALE: 1/50; 1/250.


DRWG NO: VJM/A/1.

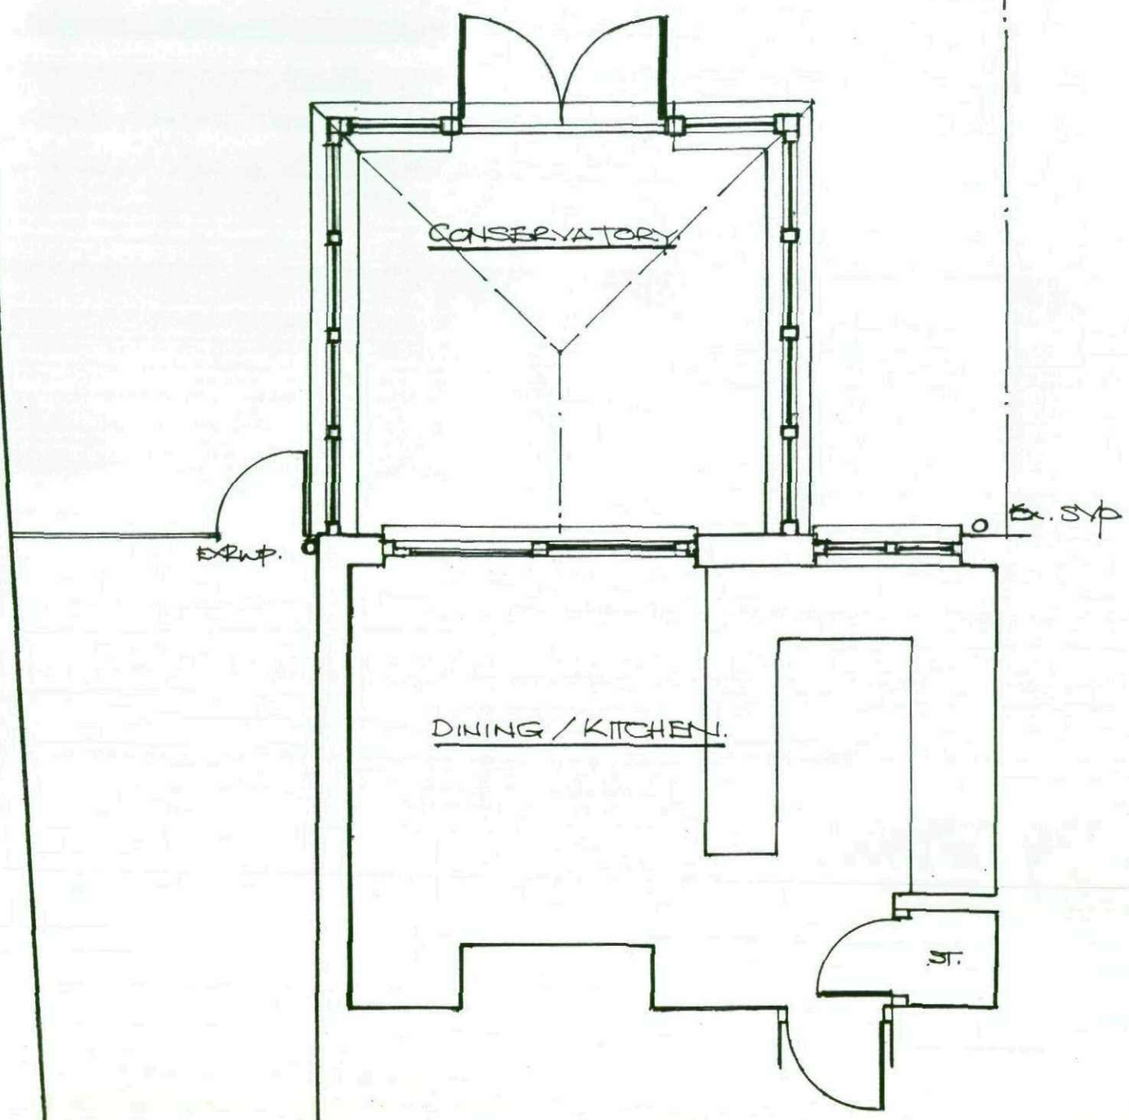

PART PROPOSED GROUND FLOOR PLAN.

Double glazing / safety glazing, draught stripping, floor insulation to B/Regs. standard.


PROPOSED REAR ELEVATION:

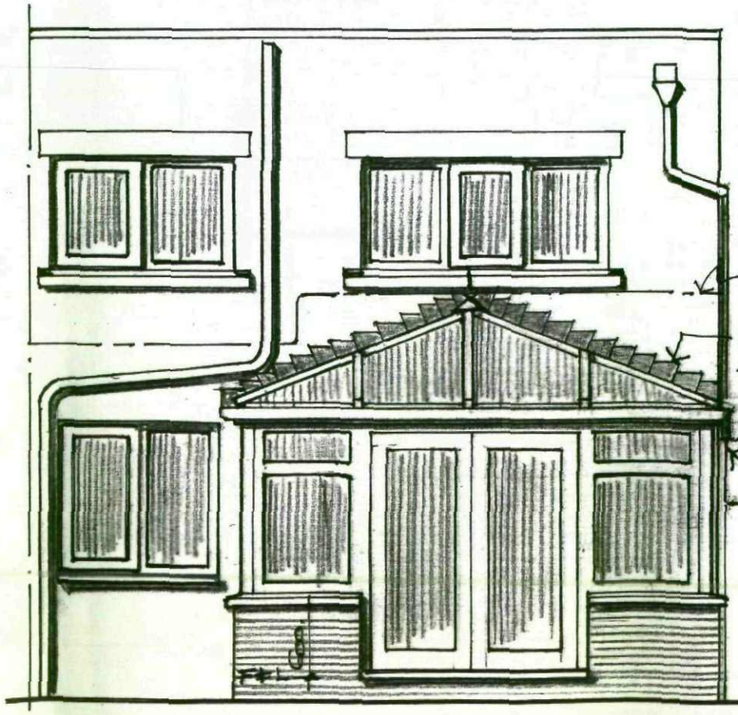


NEW CONSERVATORY TO THE REAR OF No. 18, LATTHES LANE, ATHERSLEY.

SCALE: 1/50.

DRWG. NO: YRM/A/2

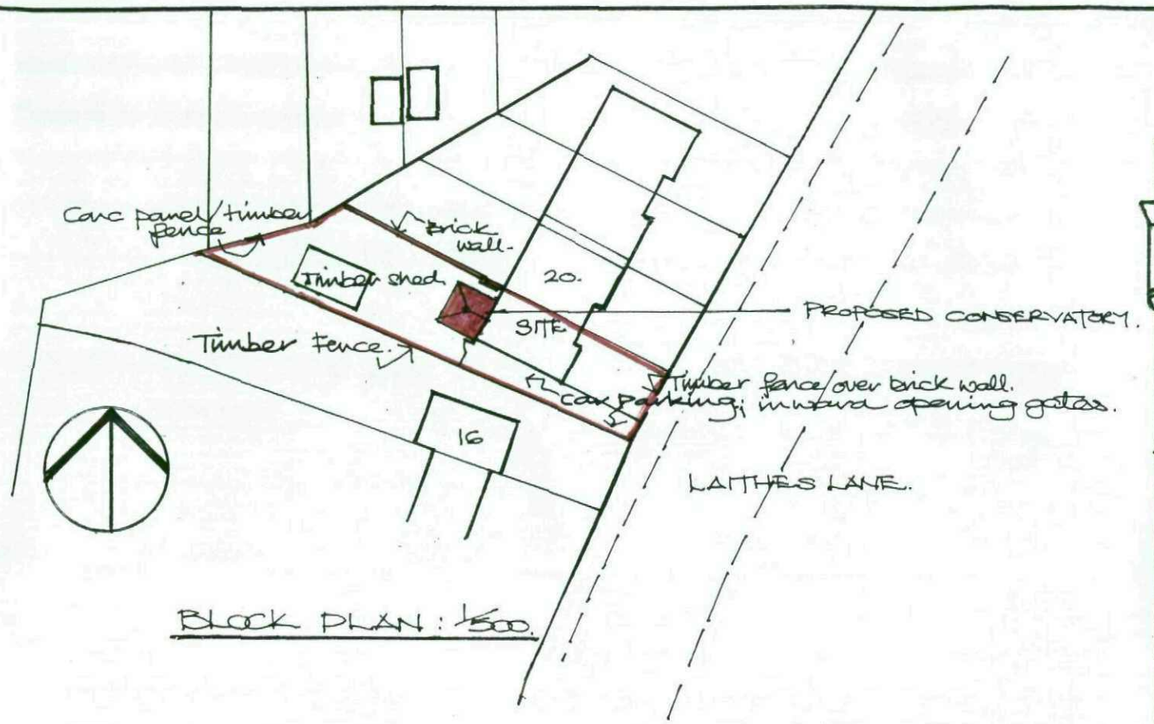


BLOCK PLAN: 1/500.

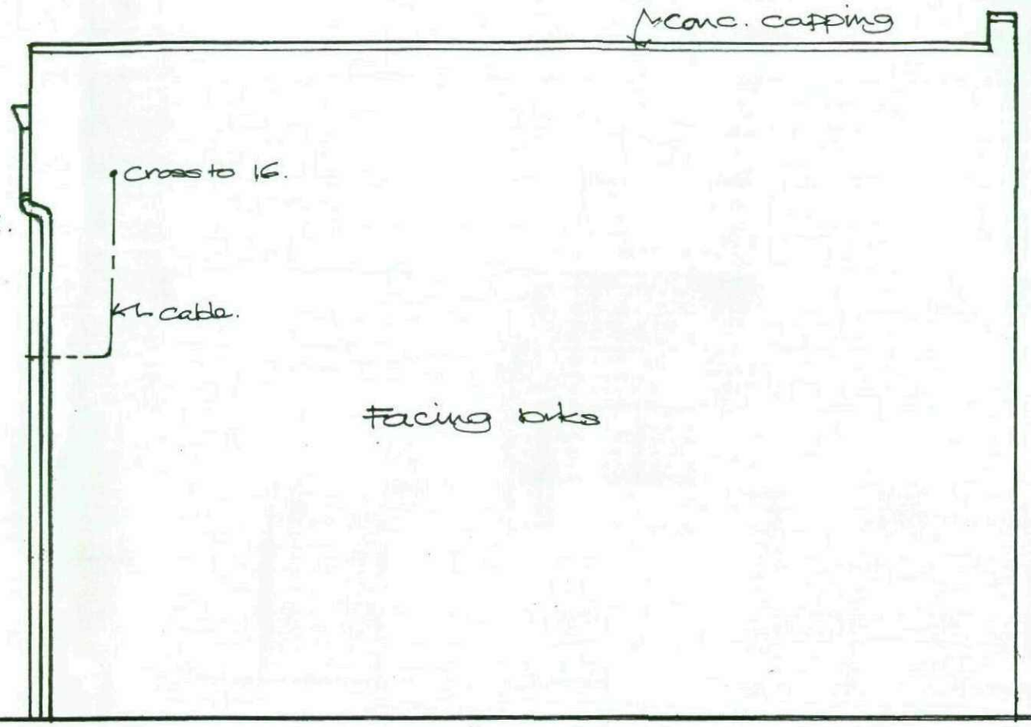

EXISTING GABLE ELEVATION.

PROPOSED SIDE ELEVATION:

Other side of conservatory, similar but handed. Omit RWP drop.

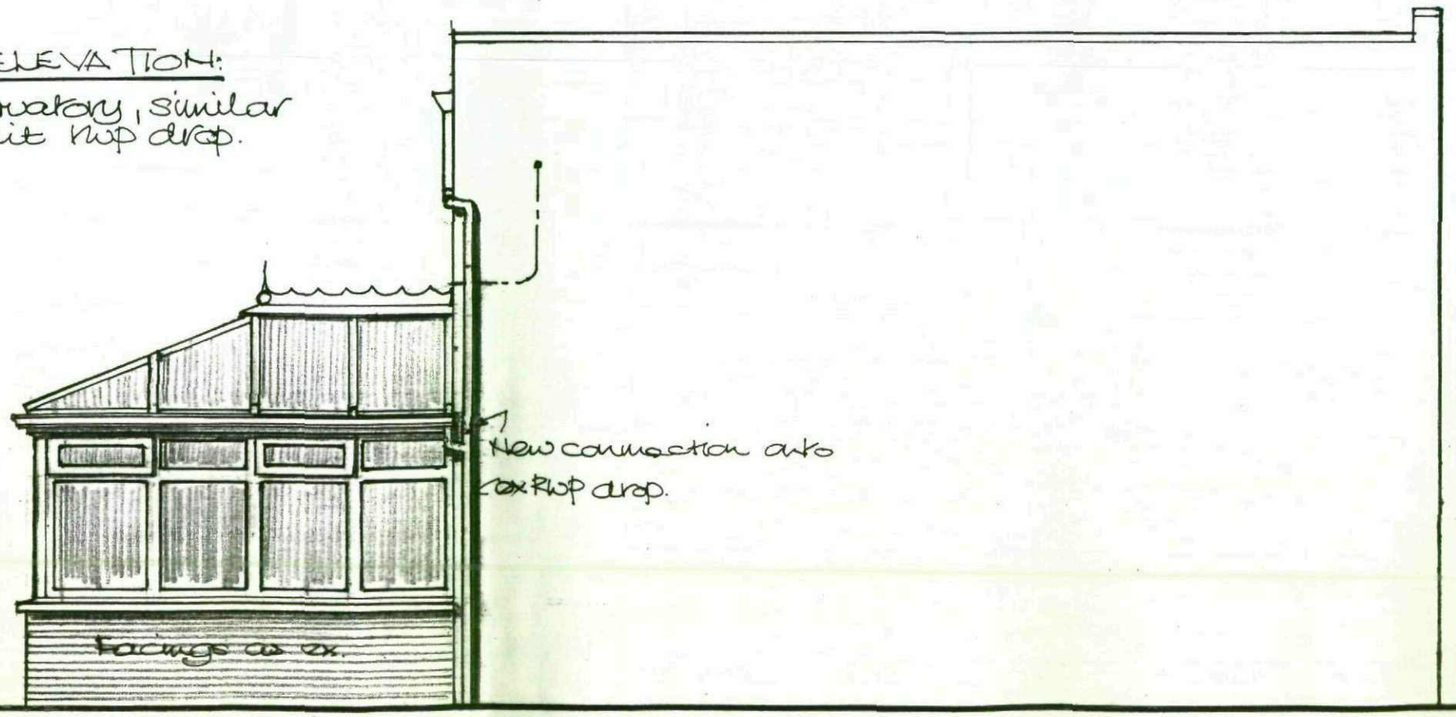

NEW CONSERVATORY TO THE REAR OF No. 18, LATTHES LANE, ATHERSLEY.

SCALE: 1/50; 1:500.

DRWG No: WM/A/3.

Rear Garden.


Boundary fence

RWP discharges over gulley.

DINING / KITCHEN.


St.

PART EXISTING GROUND FLOOR PLAN.

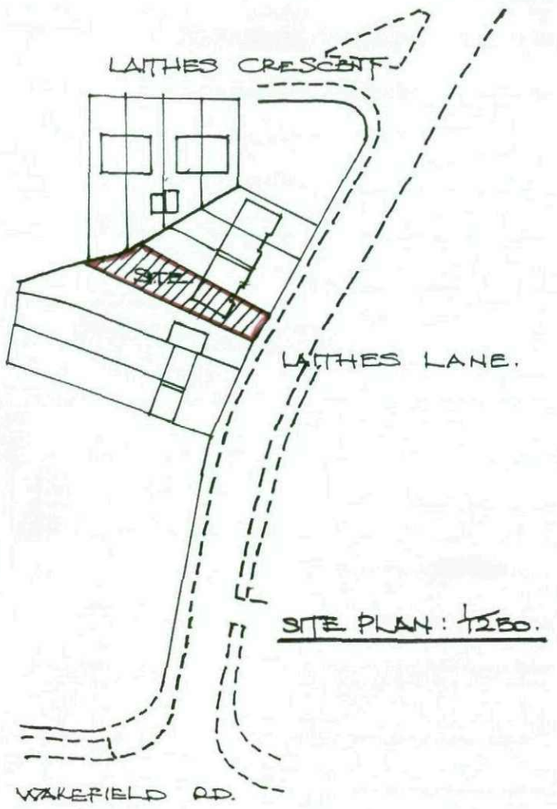

SITE PLAN: 1/1250.

EXISTING REAR ELEVATION:

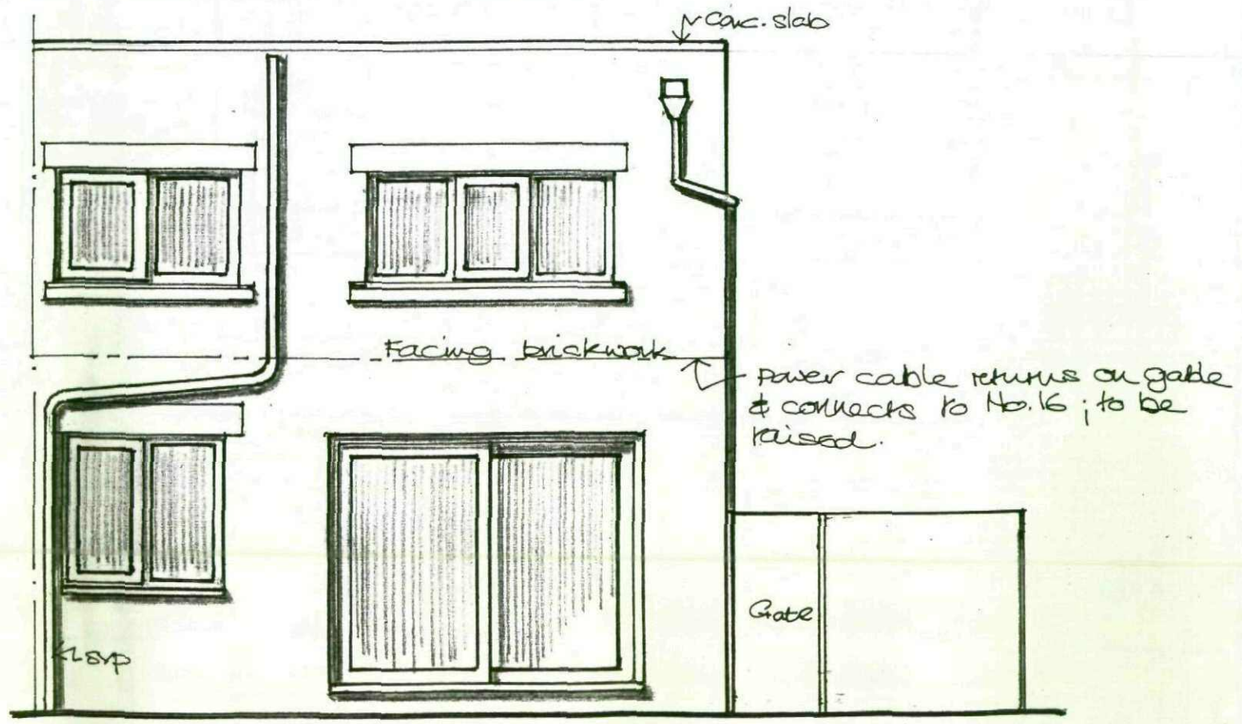


Power cable returns on gable & connects to No. 16; to be raised.

NEW CONSERVATORY TO THE REAR OF No. 18, LAITHES LANE, ATHERSLEY.

SCALE: 1/50; 1/1250.


DRWG No: WYM/A/1.

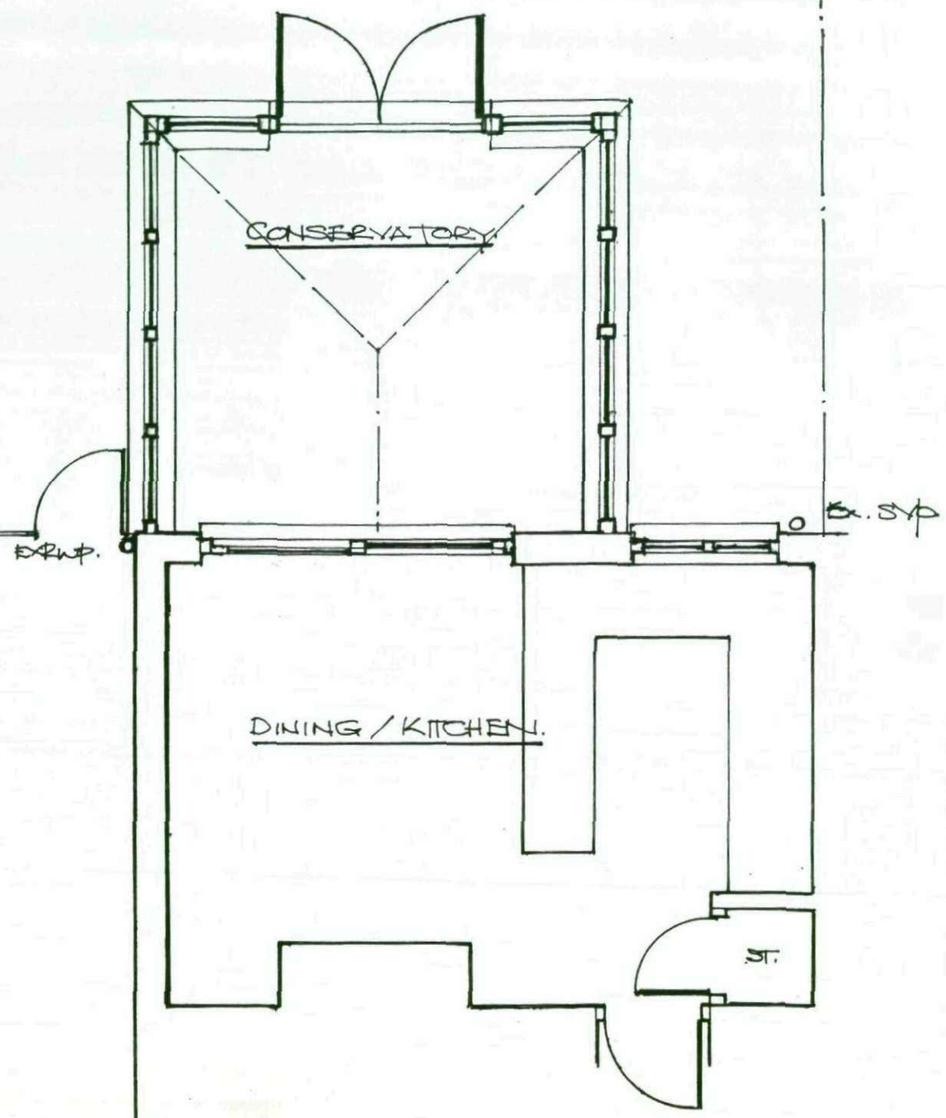

Double glazing / safety glazing, draught stripping, floor insulation to B/Regs. standard.

PART PROPOSED GROUND FLOOR PLAN.


PROPOSED REAR ELEVATION:

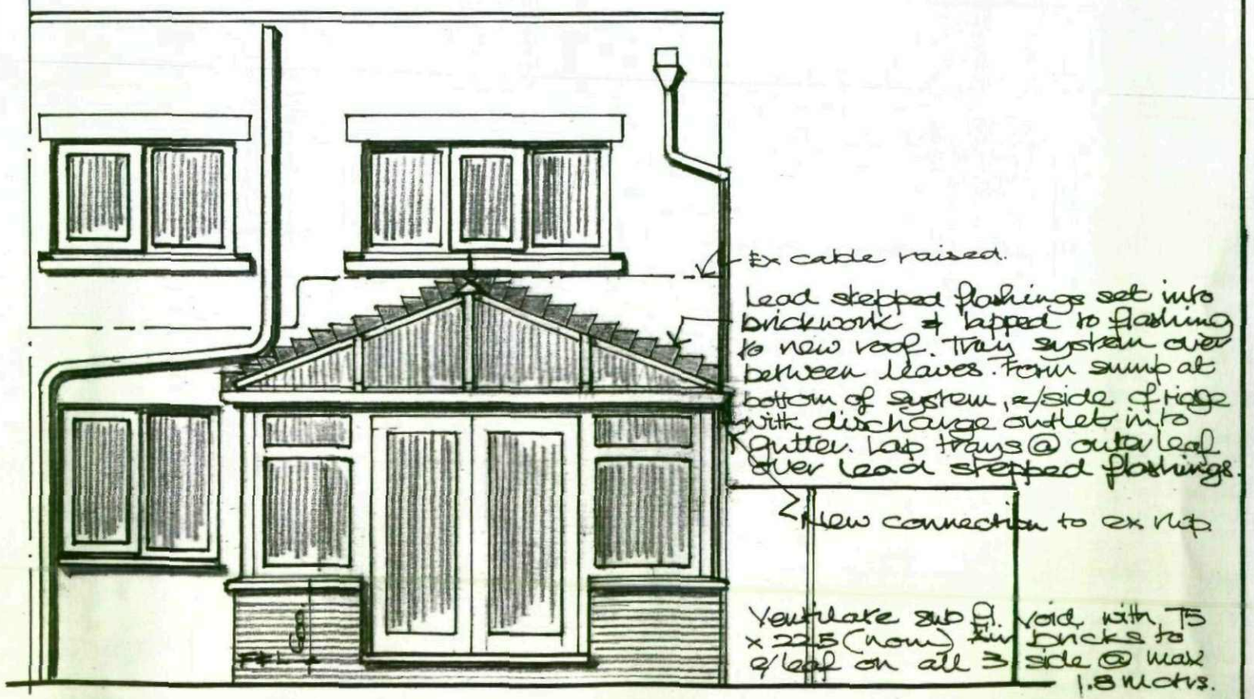


NEW CONSERVATORY TO THE REAR OF No. 18, LATTHES LANE, ATHERSLEY.

SCALE: 1/50.

DRWG. NO: YKM/A/2

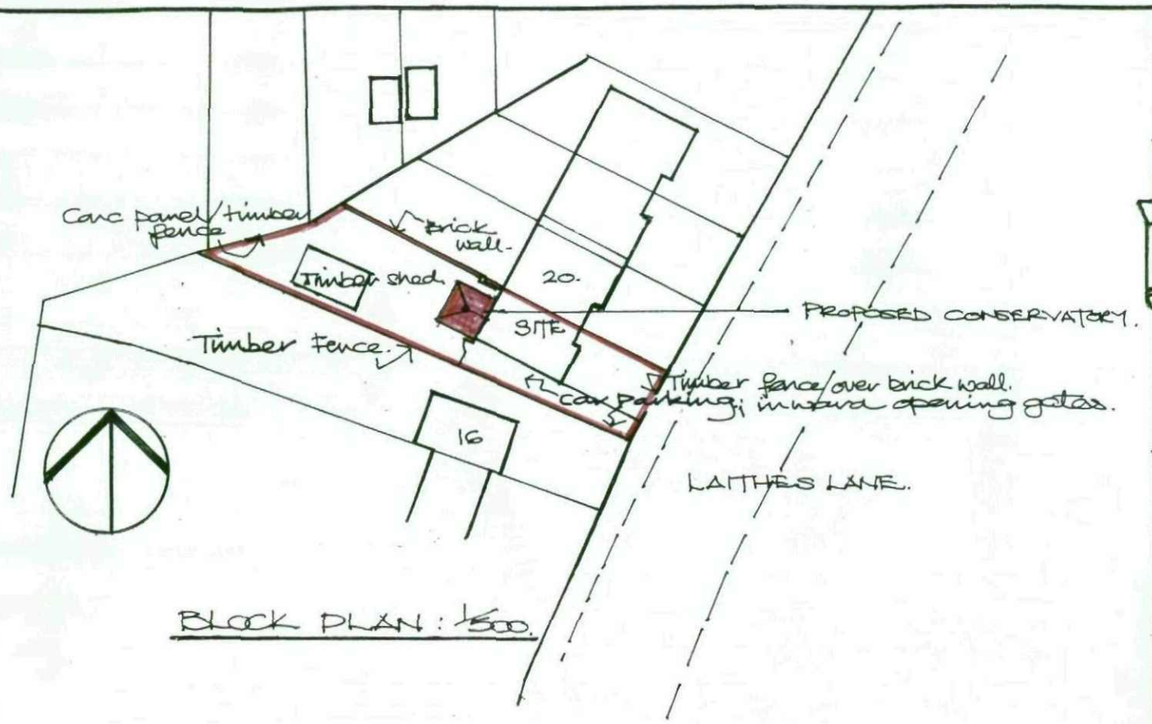


BLOCK PLAN: 1/500.

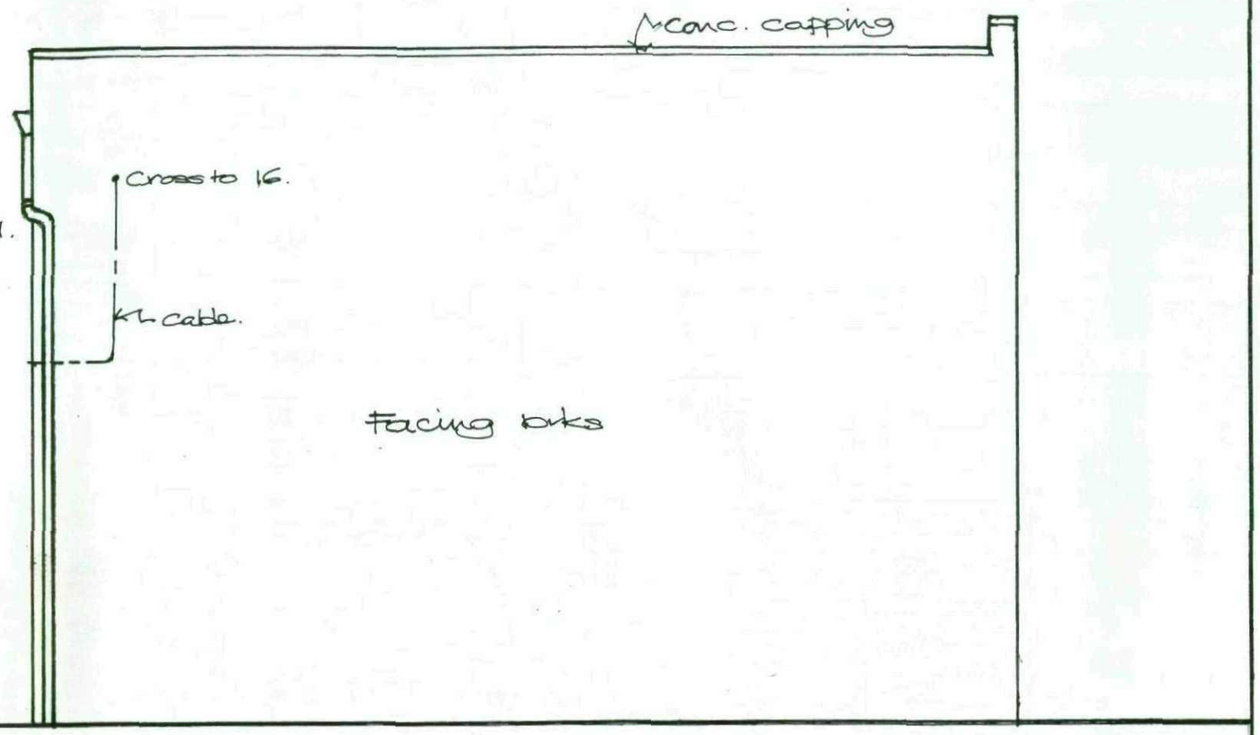

EXISTING GABLE ELEVATION.

PROPOSED SIDE ELEVATION:

Other side of conservatory, similar but handed. Omit RWP drop.

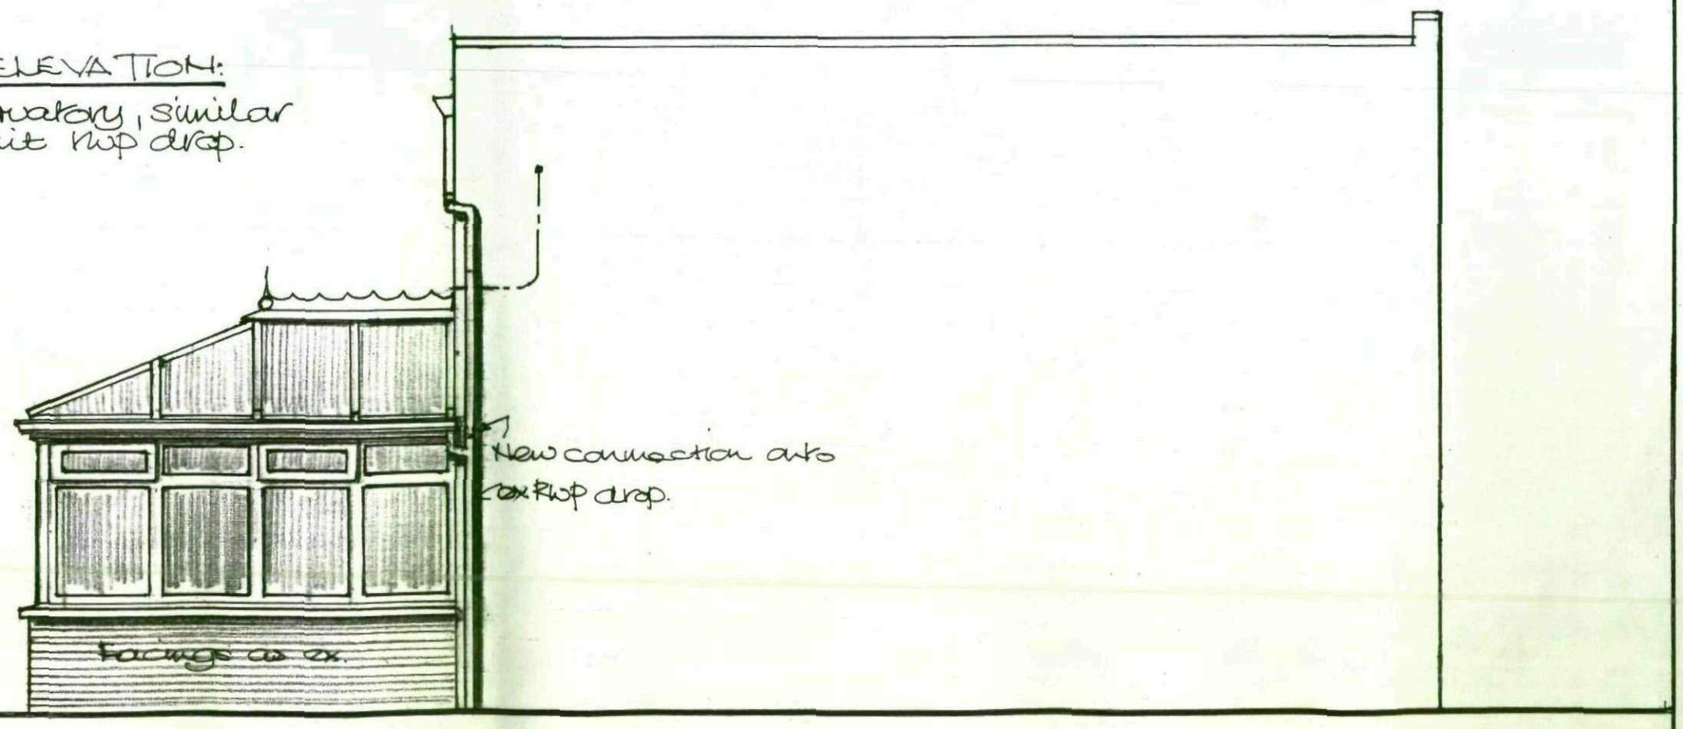

NEW CONSERVATORY TO THE REAR OF No. 18, LAITHES LANE, ATHERSLEY.

SCALE: 1/50; 1:500.

DRWG No: WM/A/3.