


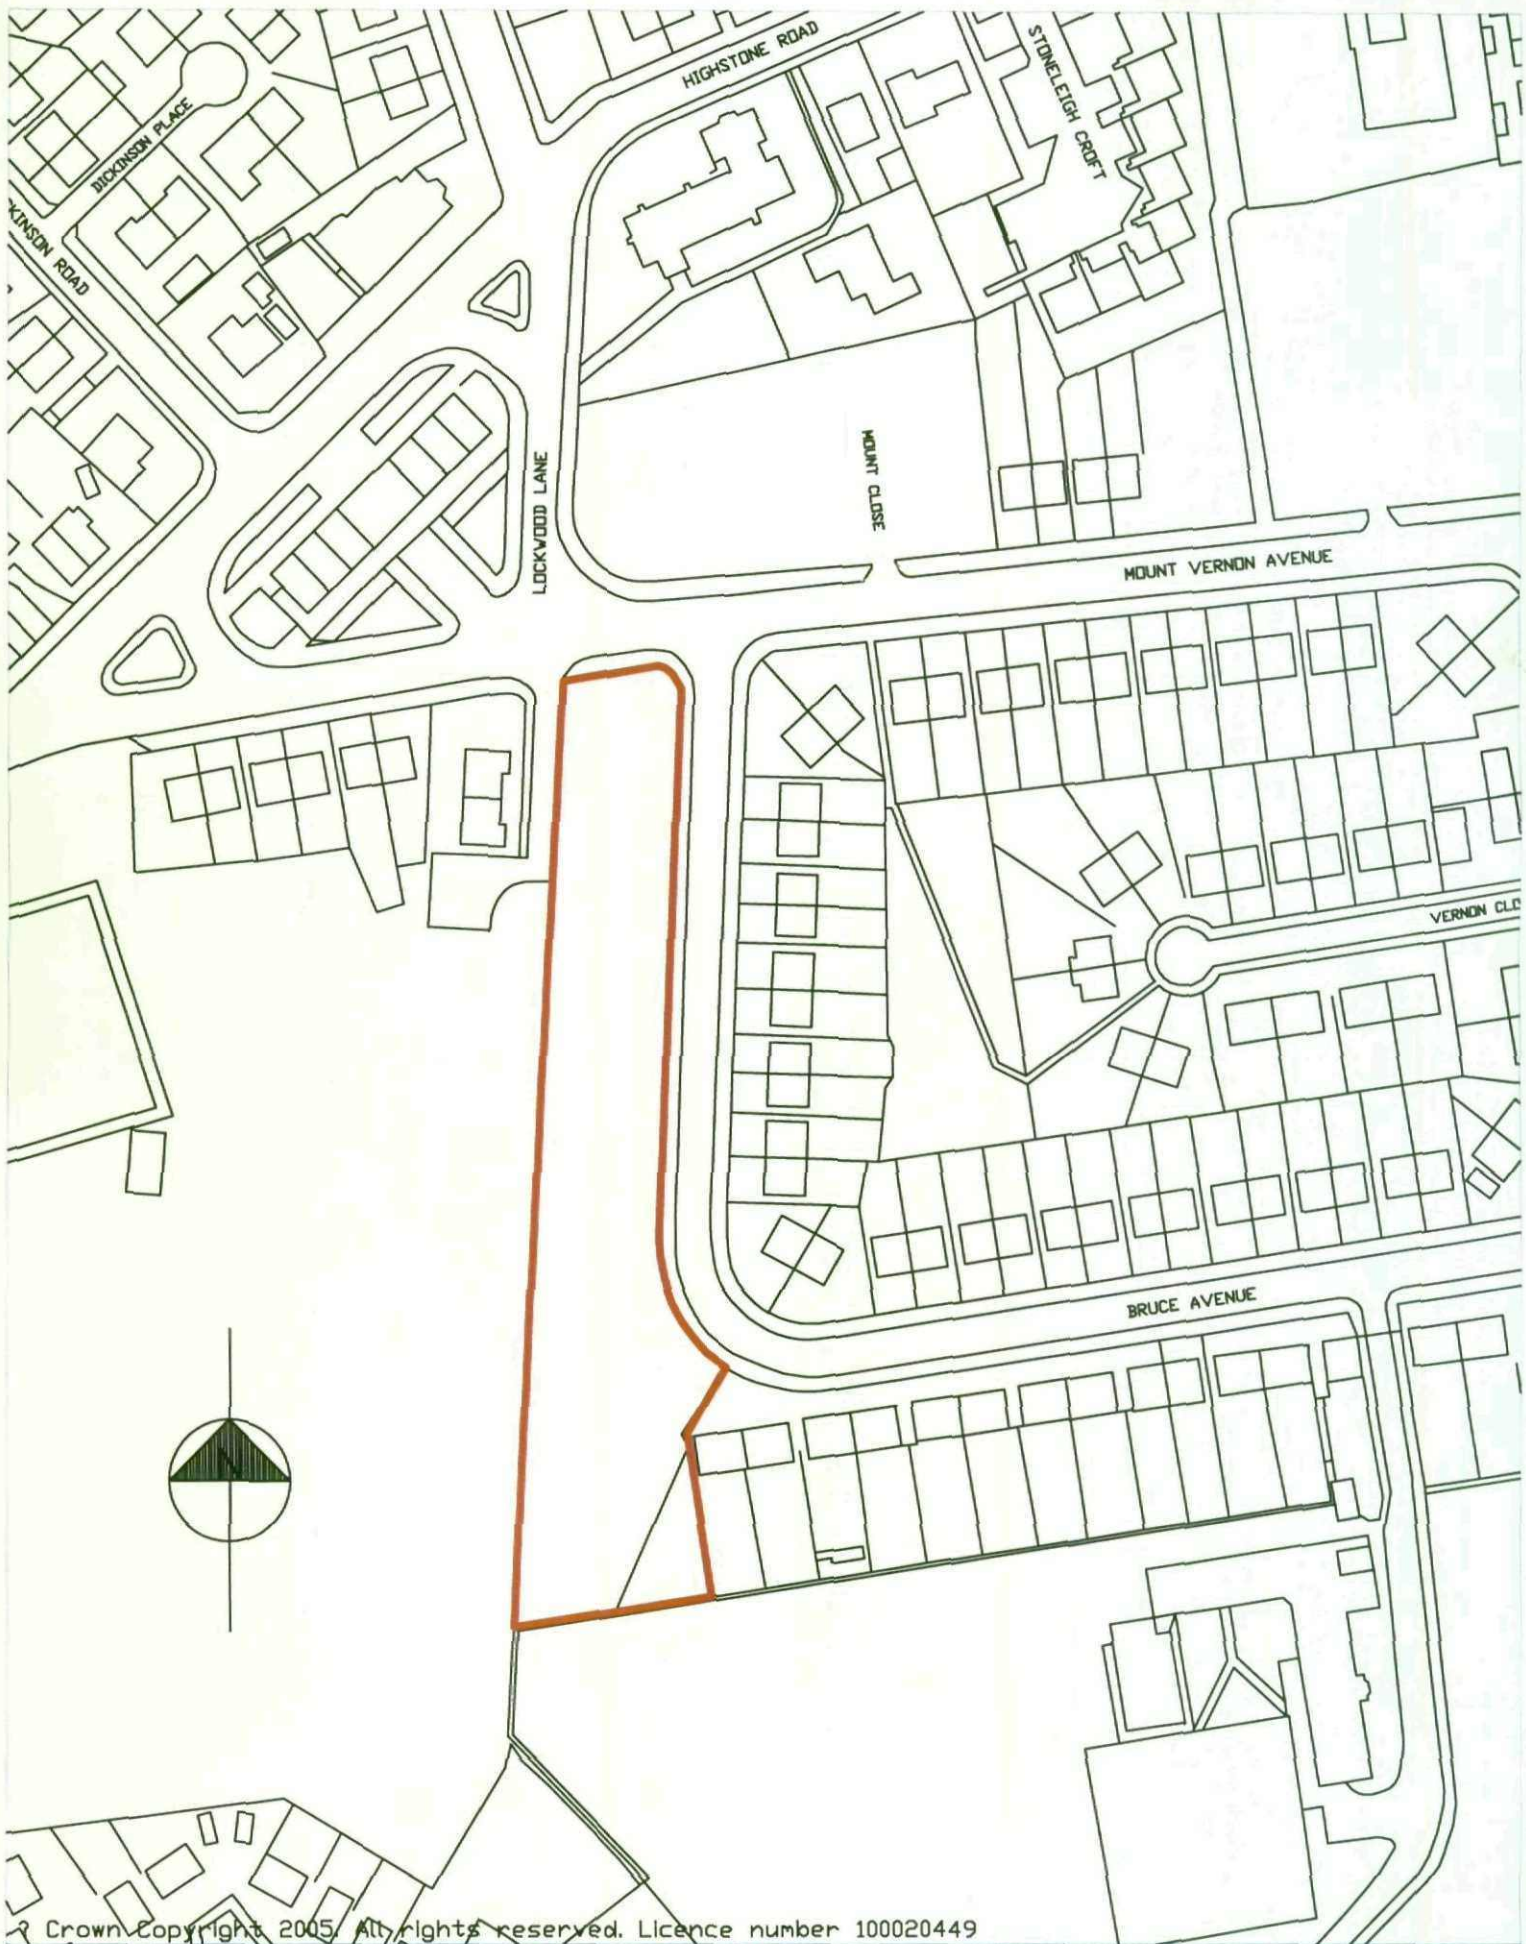

© Crown Copyright 2005. All rights reserved. Licence number 100020449

General Notes

- 1) To be read in conjunction with Drawings.
- 2) Do not scale from this drawing. Check all dimensions on site and report any discrepancies to the architect.
- 3) All structural and drainage work to be to the satisfaction of D&S on site.

Revisions

A

SYHA Architects

43-47 Wellington Street
Sheffield
S1 4HF

tel: 0114 2900 278
fax: 0114 2900 290
web: www.syha.co.uk

syha
South Yorkshire Housing Association

Date 04.09	Job Bruce Avenue Workstead, Bamsley
By BN	Client SYHA
Scale 1:250 @ A4	Title Site Location Plan Phase 2

Dwg No
M16
10

Copyright. All rights reserved