


RESPONSIBILITY IS NOT ACCEPTED FOR OTHERS SCALING DIRECTLY FROM THIS DRAWING. DO NOT SCALE FROM THIS DRAWING, USE WRITTEN DIMENSIONS ONLY.



KEY PLAN

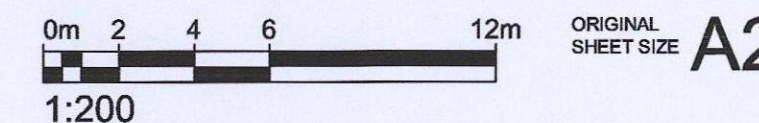

THIS DRAWING IS PRODUCED FOR USE IN THIS PROJECT ONLY AND MAY NOT BE USED FOR ANY OTHER PURPOSE. NPS PROPERTY CONSULTANTS LTD ACCEPT NO LIABILITY FOR THE USE OF THIS DRAWING OTHER THAN THE PURPOSE FOR WHICH IT WAS INTENDED IN CONNECTION WITH THIS PROJECT AS RECORDED IN THE 'PURPOSE FOR ISSUE' AND 'FILE STATUS CODE'.

THIS DRAWING MAY NOT BE REPRODUCED IN ANY FORM WITHOUT PRIOR WRITTEN AGREEMENT OF NPS PROPERTY CONSULTANTS LTD.

© CROWN COPYRIGHT AND DATABASE RIGHTS 2015 ORDNANCE SURVEY LICENCE NUMBER 100022264

Notes:



01

Extract of Proposed Site (No works elsewhere on site)

Scale 1:200

							CLIENT Berneslai Homes	PROJECT Pollyfox District Heating Scheme, Dodworth, Barnsley, South Yorks, S75 3QR	 NPS Barnsley Ltd Gateway Plaza, Sackville St, Barnsley, South Yorkshire, S70 2RD, Tel: 01226 774605; Email: barnsley@nps.co.uk web: www.nps.co.uk	SCALES 1:200	DISCIPLINE ARCHITECT	PROJECT NUMBER 16-1-1011
Issued for planning Approval							TITLE Proposed Site Location Plan	DRAWING NUMBER NPS-DR-A-(00)- 011		REV CODE P1		
P1						STATUS CODE S2		PURPOSE OF ISSUE PLANNING APPROVAL		DRAWN BY LS		
REV	DRAWN	DATE	CHECKED	DATE	APPROVED	DATE						

File Path: G:\Design and Procurement\G2 Project Folder\2016_Polyfox District Heating Scheme\2.0_Design Folder\2.02_Drawings\1.0_Architect\04_Sheet\16-1-1011_011 Proposed Site Location Plan.dwg, Saved: 20 August 2015 10:58:06, By: Selvon, Luke


Date Plotted: 20 August 2015 11:00:14

© COPYRIGHT NPS GROUP 2015

RESPONSIBILITY IS NOT ACCEPTED FOR OTHERS SCALING DIRECTLY FROM THIS DRAWING. DO NOT SCALE FROM THIS DRAWING, USE WRITTEN DIMENSIONS ONLY.



KEY PLAN

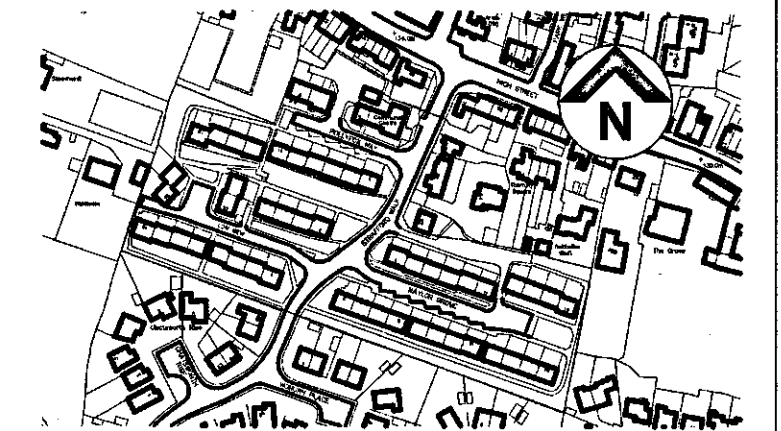


THIS DRAWING IS PRODUCED FOR USE IN THIS PROJECT ONLY AND MAY NOT BE USED FOR ANY OTHER PURPOSE. NPS PROPERTY CONSULTANTS LTD ACCEPT NO LIABILITY FOR THE USE OF THIS DRAWING OTHER THAN THE PURPOSE FOR WHICH IT WAS INTENDED IN CONNECTION WITH THIS PROJECT AS RECORDED IN THE 'PURPOSE FOR ISSUE' AND 'FILE STATUS CODE'.

THIS DRAWING MAY NOT BE REPRODUCED IN ANY FORM WITHOUT PRIOR WRITTEN AGREEMENT OF NPS PROPERTY CONSULTANTS LTD.


© CROWN COPYRIGHT AND DATABASE RIGHTS 2015 ORDNANCE SURVEY LICENCE NUMBER 100022264

Notes:

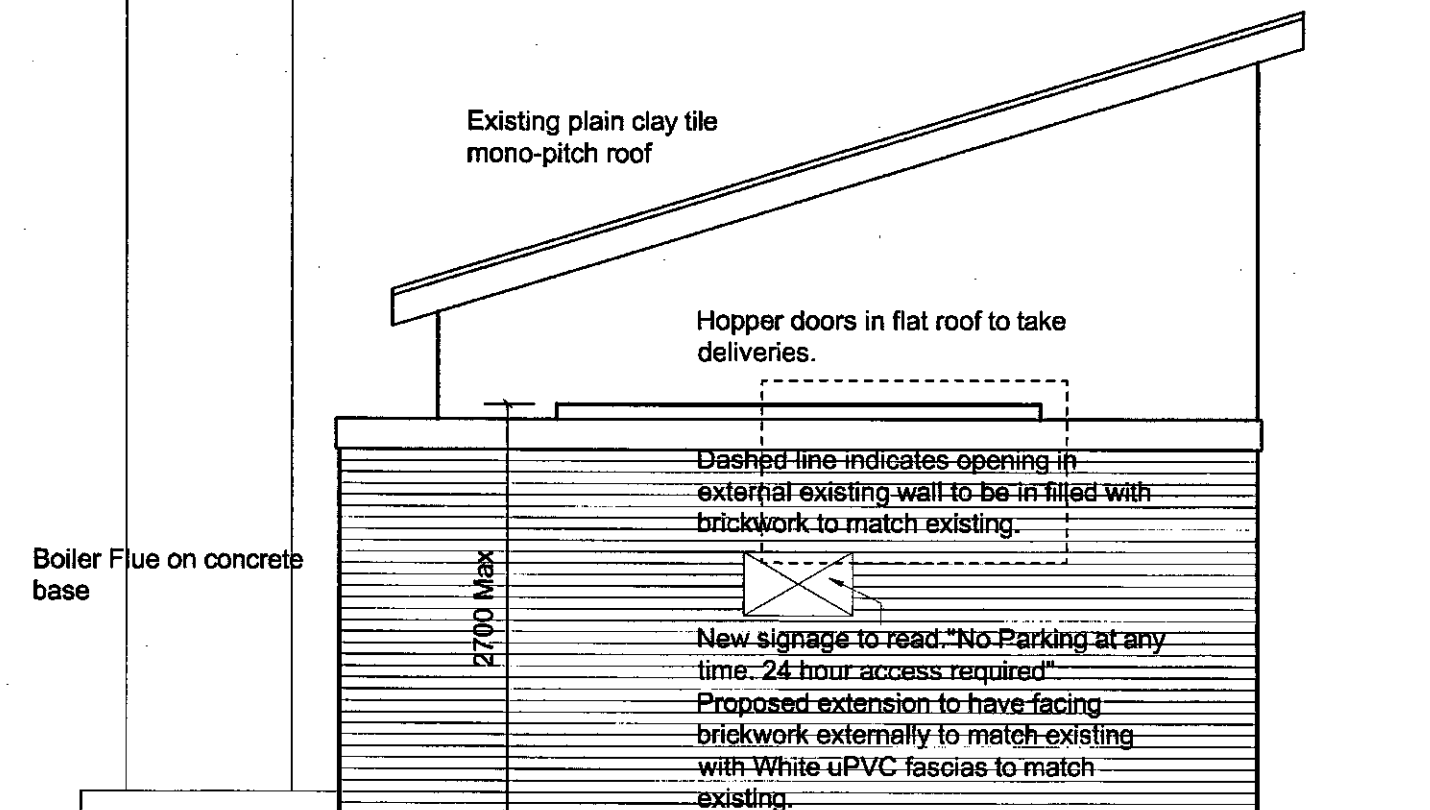


01 Elevation A

Scale 1:50

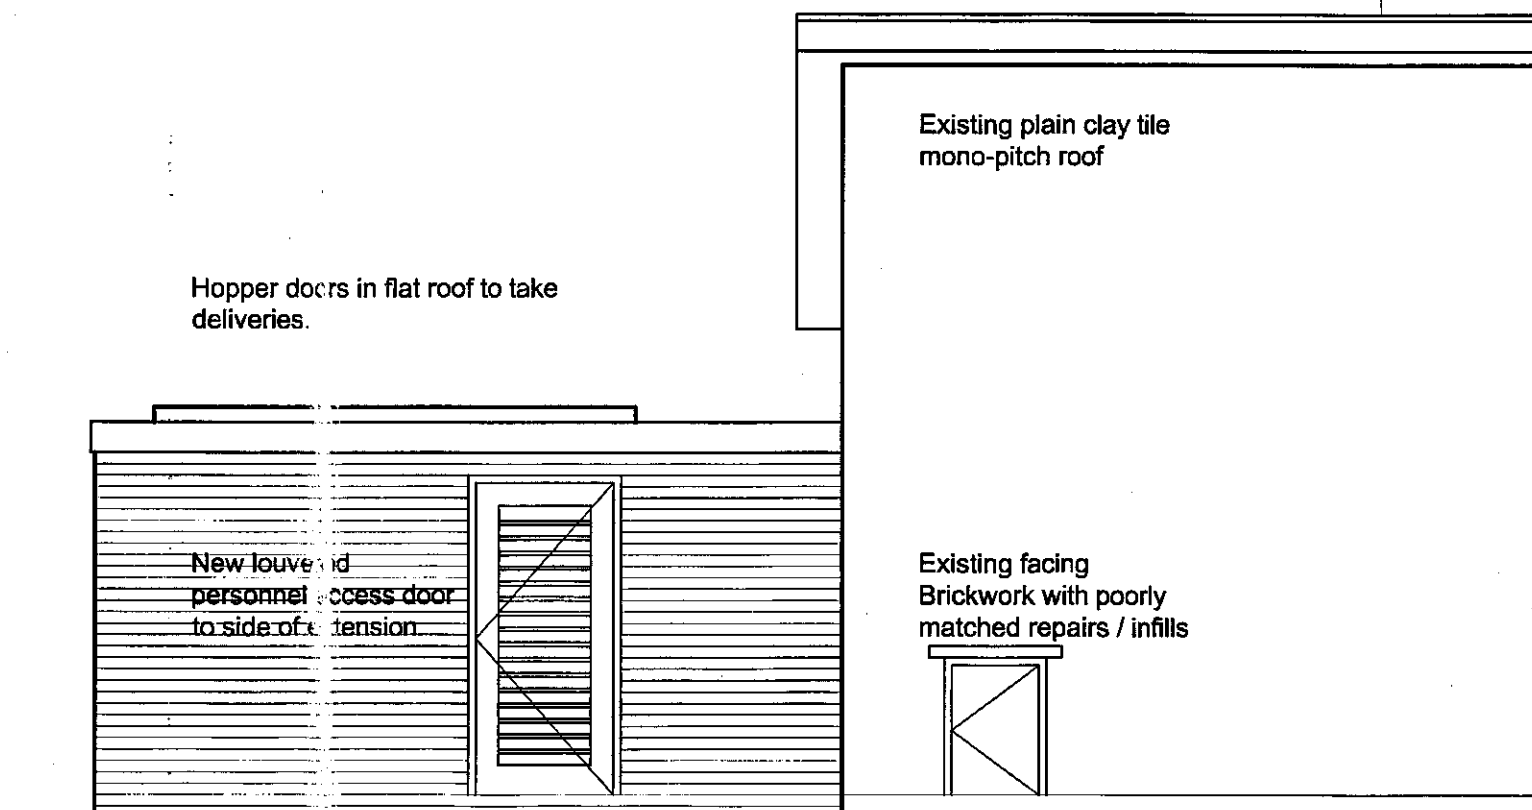


02 Elevation B

Scale 1:50

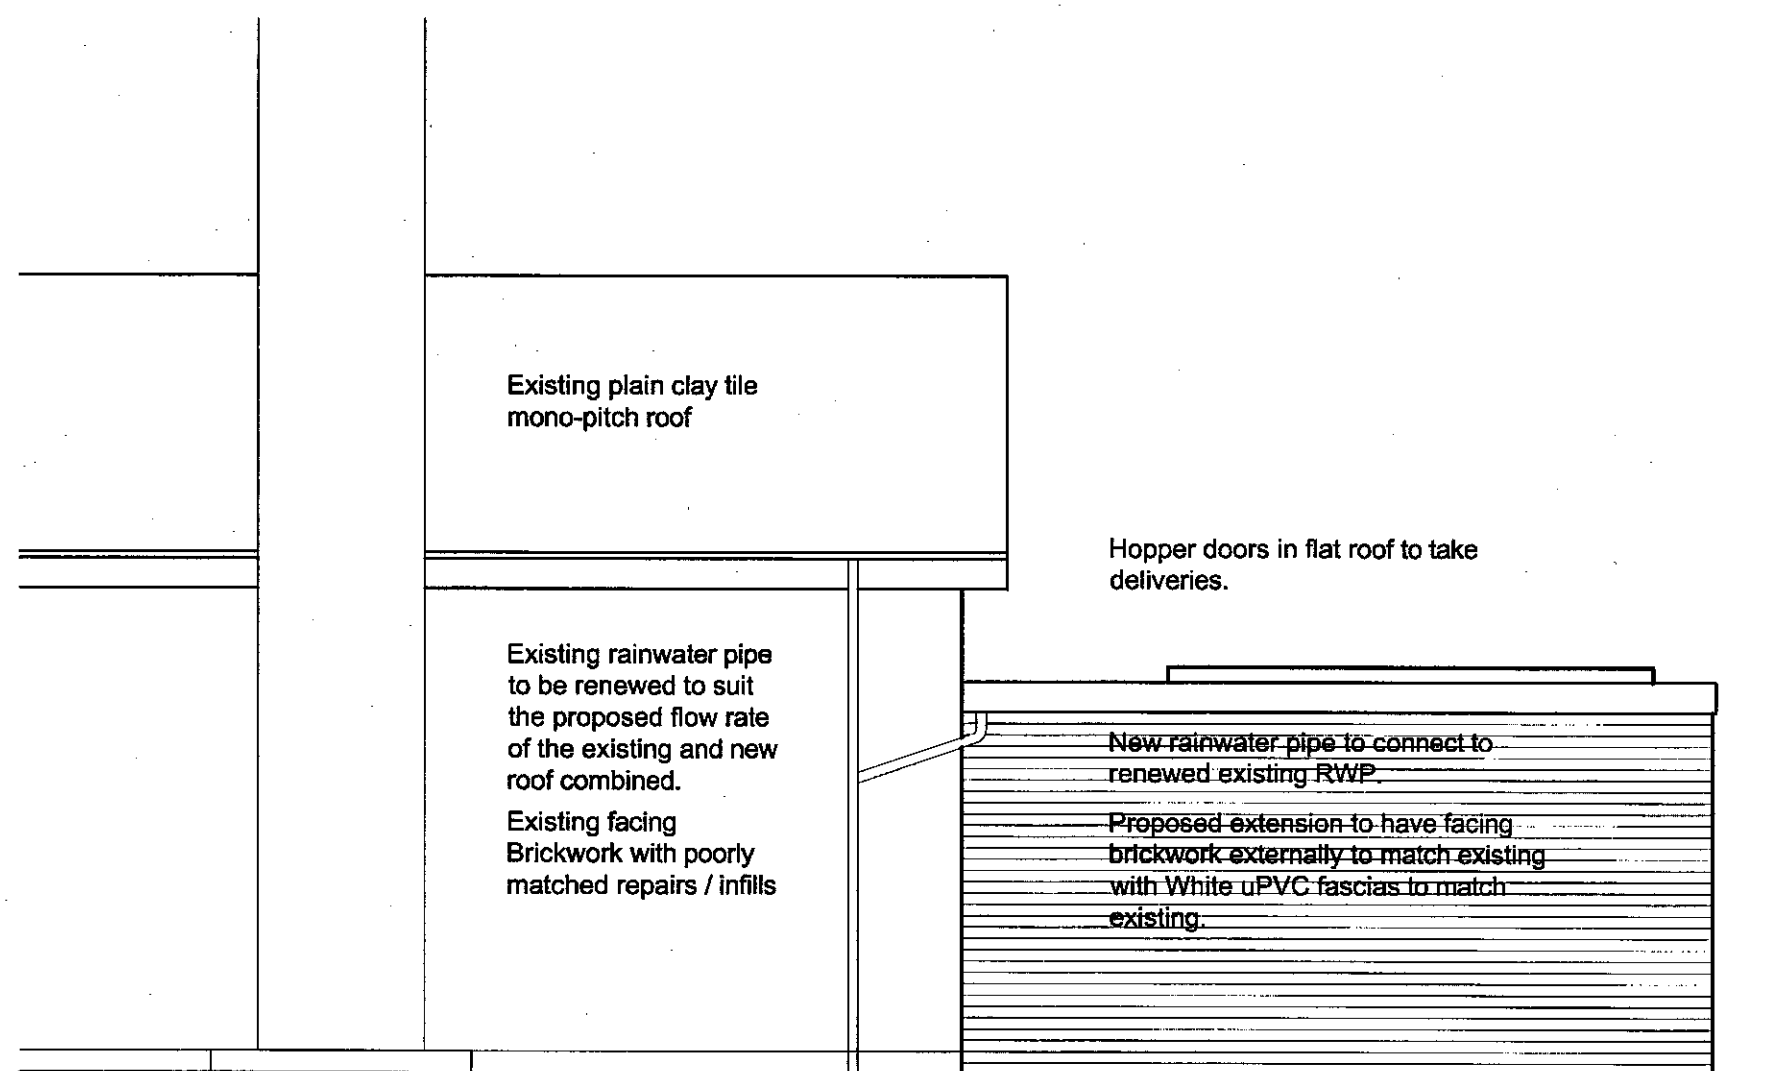

03 Elevation C

Scale 1:50

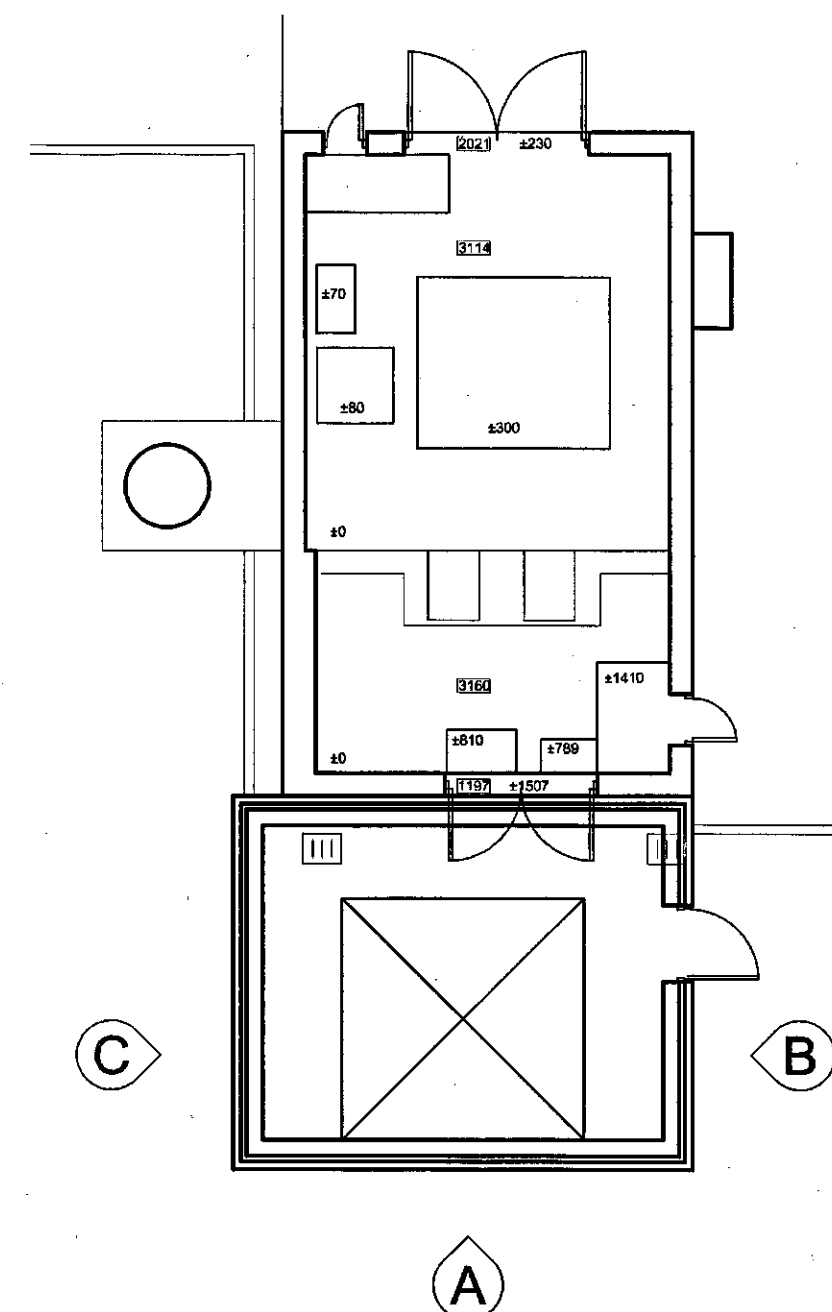

04 Elevation Location Plan

Scale 1:100

Issued for Planning Approval						
P1	LS					
COMMENT						
REV	DRAWN	DATE	CHECKED	DATE	APPROVED	DATE

nps group

NPS Barnsley Ltd
Gateway Plaza, Sackville St, Barnsley, South Yorkshire, S70 2HD,
Tel: 01226 774605; Email: barnsley@nps.co.uk; web: www.nps.co.uk

CLIENT

Barneslai Homes

PROJECT


Pollyfox District Heating Scheme,
Dodworth, Barnsley, South Yorks,
S75 3QR

TITLE


Proposed Boiler House Elevations

SCALES	DISCIPLINE	PROJECT NUMBER
1:50	ARCHITECT	16-1-1011
DRAWING NUMBER	REV CODE	
NPS-DR-A-(00)- 101	P1	
STATUS CODE	PURPOSE OF ISSUE	DRAWN BY
S2	PLANNING APPROVAL	LS

RESPONSIBILITY IS NOT ACCEPTED FOR OTHERS SCALING DIRECTLY FROM THIS DRAWING. DO NOT SCALE FROM THIS DRAWING, USE WRITTEN DIMENSIONS ONLY.

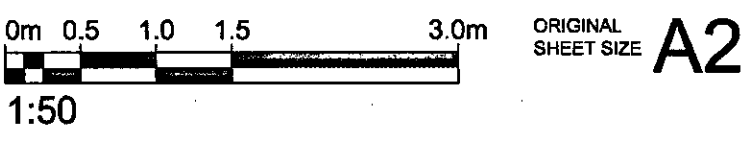

KEY PLAN

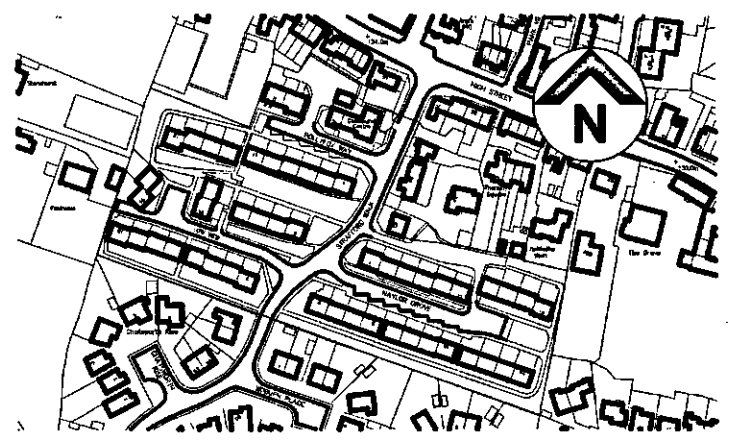

THIS DRAWING IS PRODUCED FOR USE IN THIS PROJECT ONLY AND MAY NOT BE USED FOR ANY OTHER PURPOSE. NPS PROPERTY CONSULTANTS LTD ACCEPT NO LIABILITY FOR THE USE OF THIS DRAWING OTHER THAN THE PURPOSE FOR WHICH IT WAS INTENDED IN CONNECTION WITH THIS PROJECT AS RECORDED IN THE 'PURPOSE FOR ISSUE' AND 'FILE STATUS CODE'.

THIS DRAWING MAY NOT BE REPRODUCED IN ANY FORM WITHOUT PRIOR WRITTEN AGREEMENT OF NPS PROPERTY CONSULTANTS LTD.

© CROWN COPYRIGHT AND DATABASE RIGHTS 2015 ORDNANCE SURVEY LICENCE NUMBER 100022264

Notes:

Refer to drawing 16-1-1011_100 Existing Elevations for Elevations A, B, C and D references on this drawing.

Issued for Planning Approval

P1	LS						
COMMENT							
REV	DRAWN	DATE	CHECKED	DATE	APPROVED	DATE	

nps group

NPS Barnsley Ltd
Gateway Plaza, Sackville St, Barnsley, South Yorkshire, S70 2RD,
Tel: 01226 774605, Email: barnsley@nps.co.uk, web: www.nps.co.uk

CLIENT

Barneslai Homes


PROJECT

Pollyfox District Heating Scheme,
Dodworth, Barnsley, South Yorks,
S75 3QR

TITLE

Existing Boiler House Plan

SCALES	DISCIPLINE	PROJECT NUMBER
1:50	ARCHITECT	16-1-1011
DRAWING NUMBER	REV CODE	
NPS-DR-A-(00)- 030	P1	
STATUS CODE	PURPOSE OF ISSUE	DRAWN BY
S2	PLANNING APPROVAL	LS

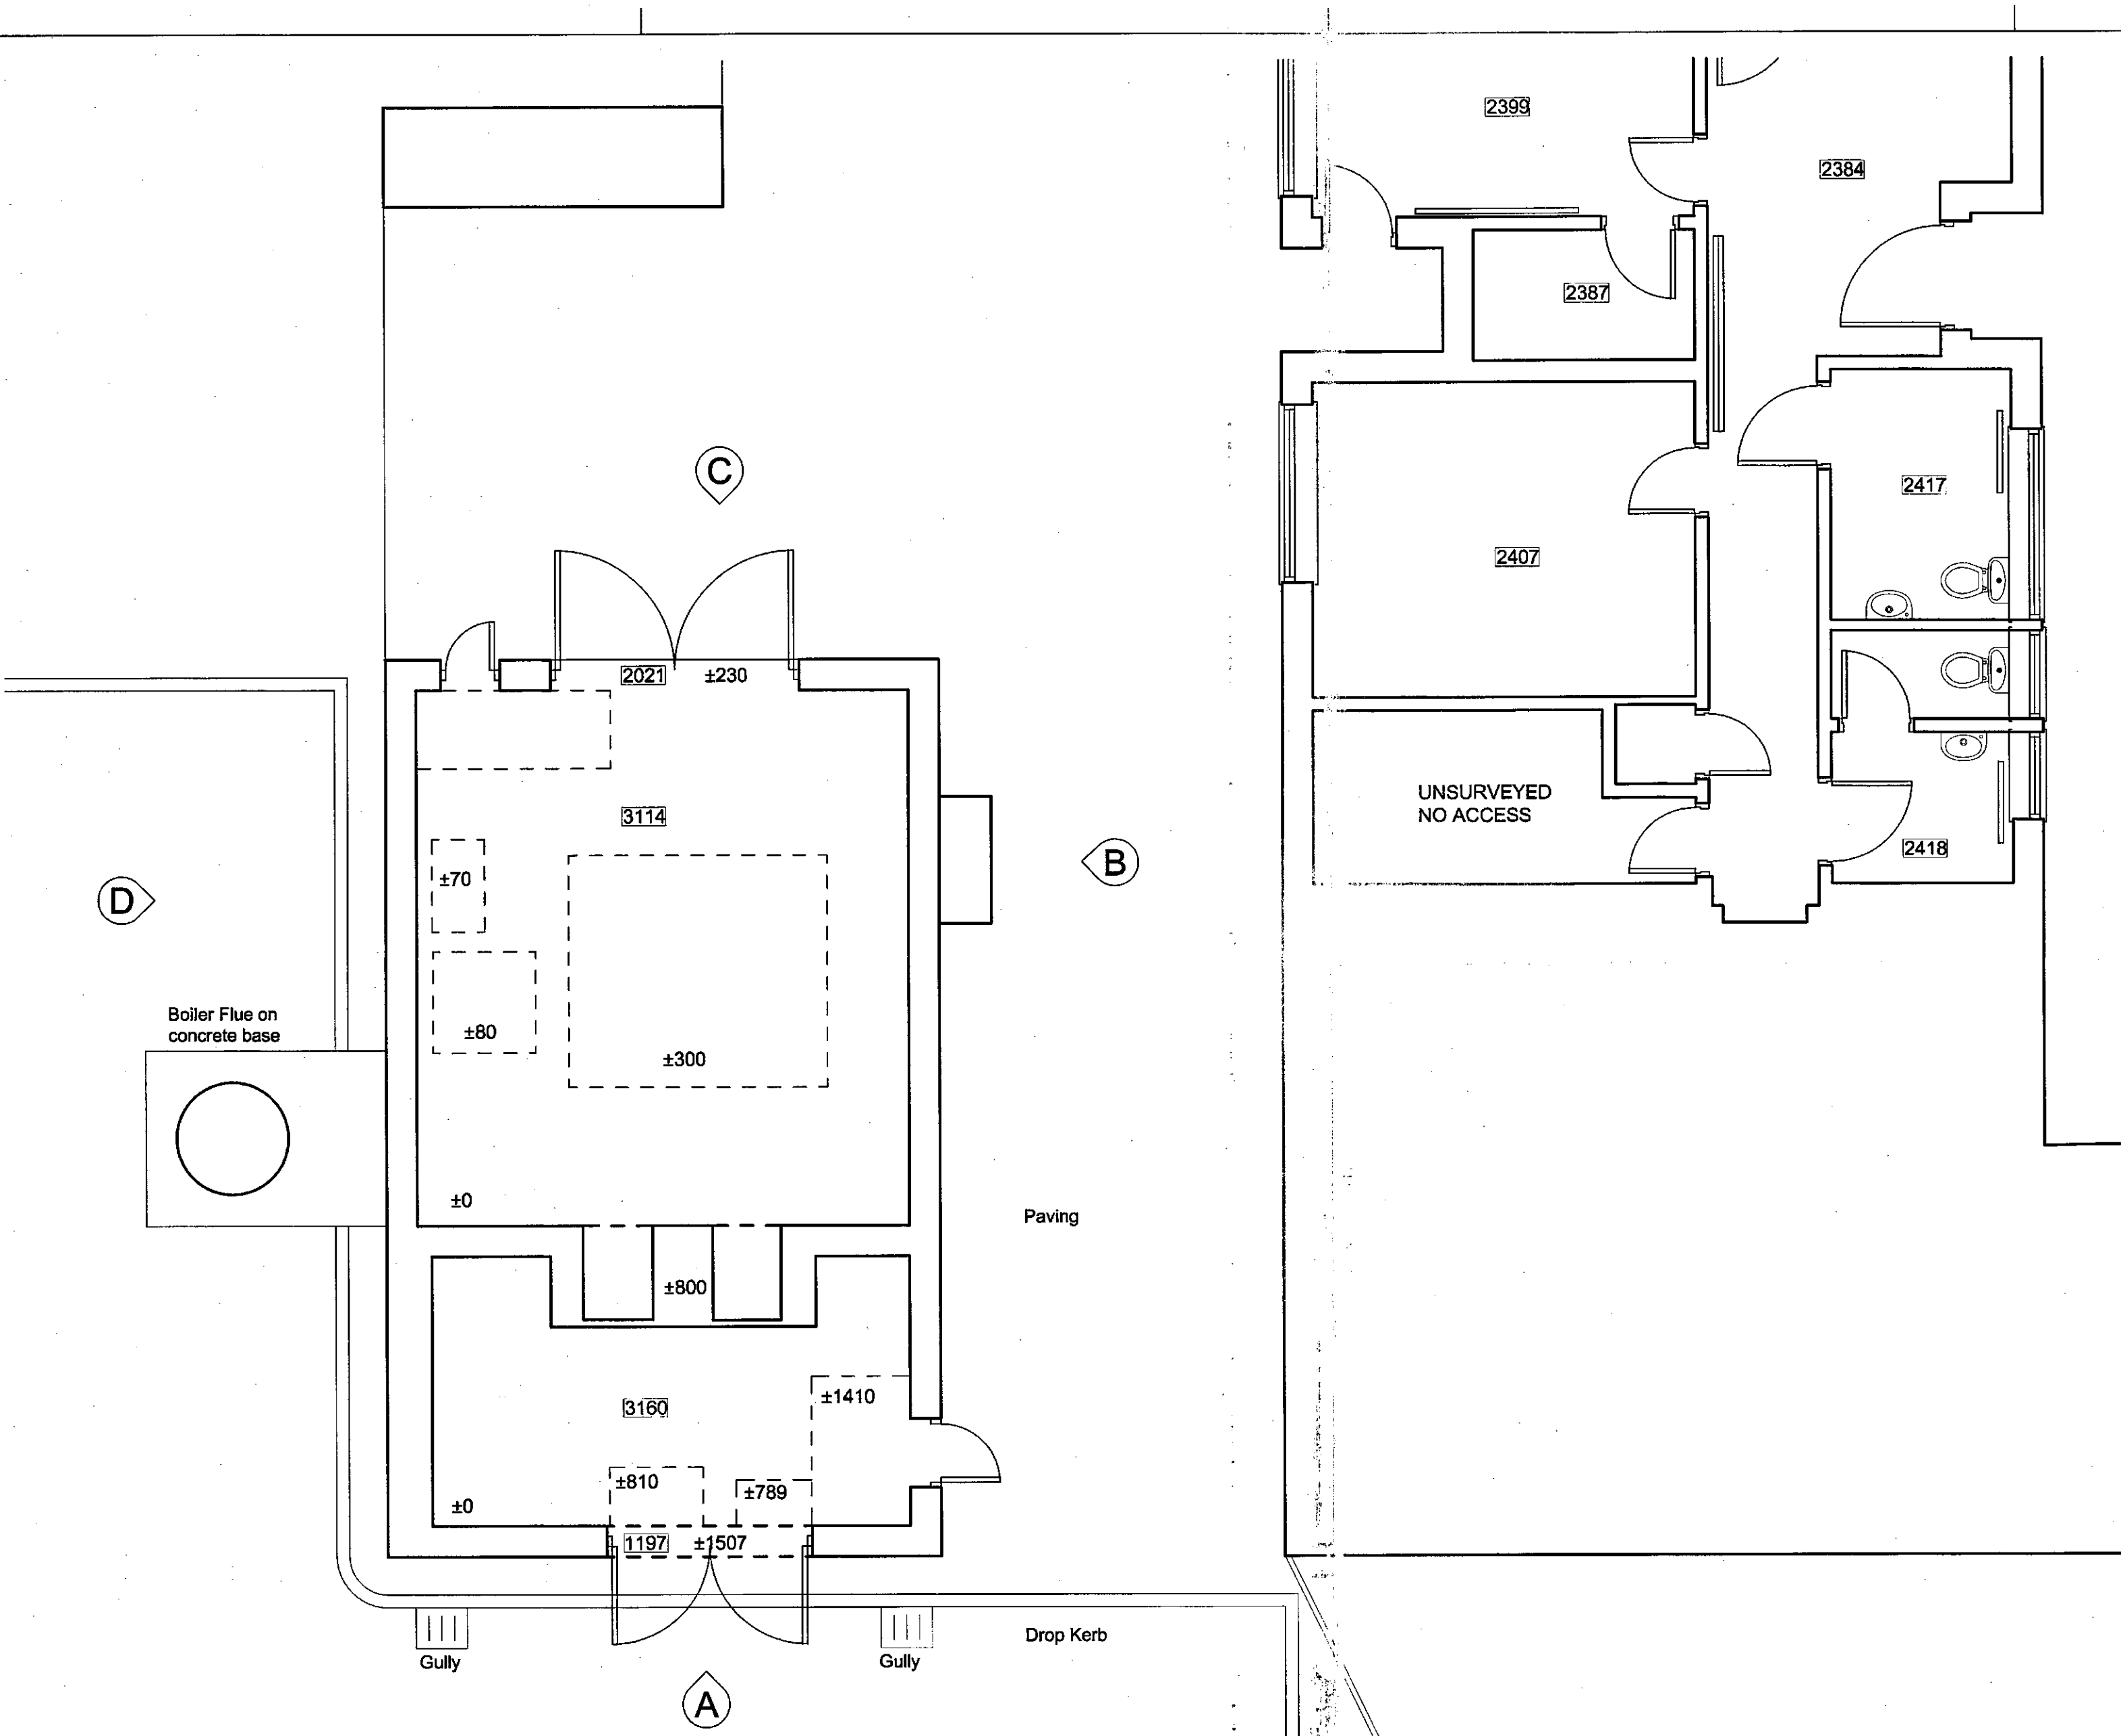


01 Existing Plan
Scale 1:50

RESPONSIBILITY IS NOT ACCEPTED FOR OTHERS SCALING DIRECTLY FROM THIS DRAWING. DO NOT SCALE FROM THIS DRAWING, USE WRITTEN DIMENSIONS ONLY.



KEY PLAN

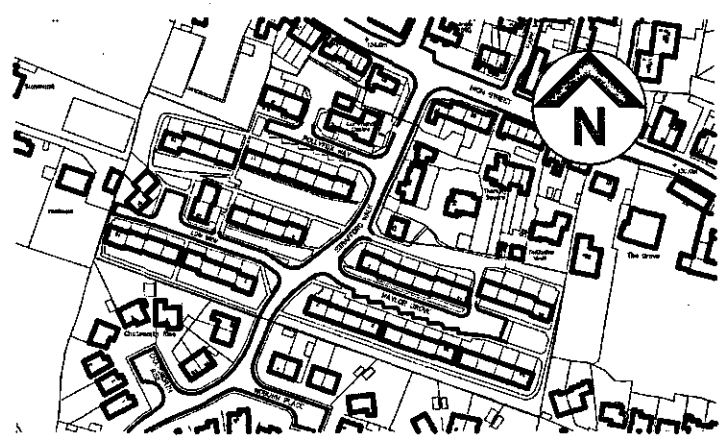

THIS DRAWING IS PRODUCED FOR USE IN THIS PROJECT ONLY AND MAY NOT BE USED FOR ANY OTHER PURPOSE. NPS PROPERTY CONSULTANTS LTD ACCEPT NO LIABILITY FOR THE USE OF THIS DRAWING OTHER THAN THE PURPOSE FOR WHICH IT WAS INTENDED IN CONNECTION WITH THIS PROJECT AS RECORDED IN THE 'PURPOSE FOR ISSUE' AND 'FILE STATUS CODE'.

THIS DRAWING MAY NOT BE REPRODUCED IN ANY FORM WITHOUT PRIOR WRITTEN AGREEMENT OF NPS PROPERTY CONSULTANTS LTD.

© CROWN COPYRIGHT AND DATABASE RIGHTS 2015 ORDNANCE SURVEY LICENCE NUMBER 100022264

Notes:

Refer to drawing 16-1-1011_100 Existing Elevations for Elevations A, B, C and D references on this drawing.

Issued for Planning Approval

P1						
COMMENT						
REV	DRAWN	DATE	CHECKED	DATE	APPROVED	DATE



NPS Barnsley Ltd

Gateway Plaza, Sackville St, Barnsley, South Yorkshire, S70 2RD,
Tel: 01226 774605; Email: barnsley@nps.co.uk; web:www.nps.co.uk

CLIENT
Berneslai Homes


PROJECT
Pollyfox District Heating Scheme,
Dodworth, Barnsley, South Yorks,
S75 3QR

TITLE
Proposed Boiler House Plan

SCALES	DISCIPLINE	PROJECT NUMBER
1:50	ARCHITECT	16-1-1011

DRAWING NUMBER		REV CODE
NPS-DR-A-(00)- 031		P1
STATUS CODE	PURPOSE OF ISSUE	DRAWN BY
S2	PLANNING APPROVAL	LS

Boiler Flue on concrete base

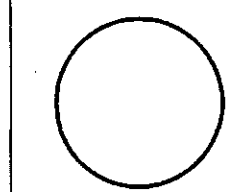

C

01 Proposed Plan

Scale 1:50

A

Paving

Internal wall removed with steelwork supporting wall over.

Existing drop kerb and gate retained.

2No. Existing road gully to be relocated.

Personnel door with internal roller-shutter

Tarmac Road and turning head retained

New facing brickwork extension with 215mm engineering brick internal leaf and 75mm cavity.

Dashed line indicated extent of opening hopper doors in roof. The height of which can be no higher than 2700mm from ground level. (For delivery purposes).

UNSURVEYED NO ACCESS

B


Soft Landscaping

Tarmac Footpath

RESPONSIBILITY IS NOT ACCEPTED FOR OTHERS SCALING DIRECTLY FROM THIS DRAWING. DO NOT SCALE FROM THIS DRAWING, USE WRITTEN DIMENSIONS ONLY.



KEY PLAN

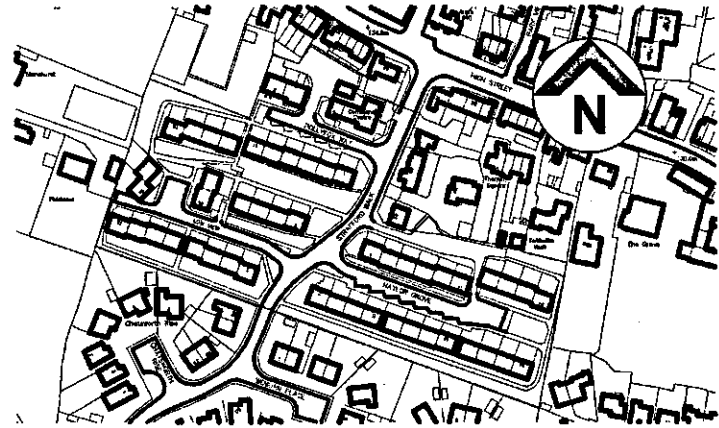

THIS DRAWING IS PRODUCED FOR USE IN THIS PROJECT ONLY AND MAY NOT BE USED FOR ANY OTHER PURPOSE. NPS PROPERTY CONSULTANTS LTD ACCEPT NO LIABILITY FOR THE USE OF THIS DRAWING OTHER THAN THE PURPOSE FOR WHICH IT WAS INTENDED IN CONNECTION WITH THIS PROJECT AS RECORDED IN THE 'PURPOSE FOR ISSUE' AND 'FILE STATUS CODE'.

THIS DRAWING MAY NOT BE REPRODUCED IN ANY FORM WITHOUT PRIOR WRITTEN AGREEMENT OF NPS PROPERTY CONSULTANTS LTD.

© CROWN COPYRIGHT AND DATABASE RIGHTS 2015 ORDNANCE SURVEY LICENCE NUMBER 100022264

Notes:

For plan to which the elevations relate refer to drawing 16-1-1011_030 Existing Boiler House Plan

Issued for planning approval

P1	LS						
COMMENT:							

REV	DRAWN	DATE	CHECKED	DATE	APPROVED	DATE
-----	-------	------	---------	------	----------	------



NPS Barnsley Ltd
Gateway Plaza, Sackville St, Barnsley, South Yorkshire, S70 2RD,
Tel: 01226 774606, Email: barnsley@nps.co.uk, web: www.nps.co.uk

CLIENT

Berneslai Homes

PROJECT


Pollyfox District Heating Scheme,
Dodworth, Barnsley, South Yorks,
S75 3QR

TITLE


Existing Boiler House Elevations

SCALES	DISCIPLINE	PROJECT NUMBER
1:50	ARCHITECT	16-1-1011


DRAWING NUMBER		REV CODE
NPS-DR-A-(00)- 100		P1
STATUS CODE	PURPOSE OF ISSUE	DRAWN BY
S2	PLANNING APPROVAL	LS

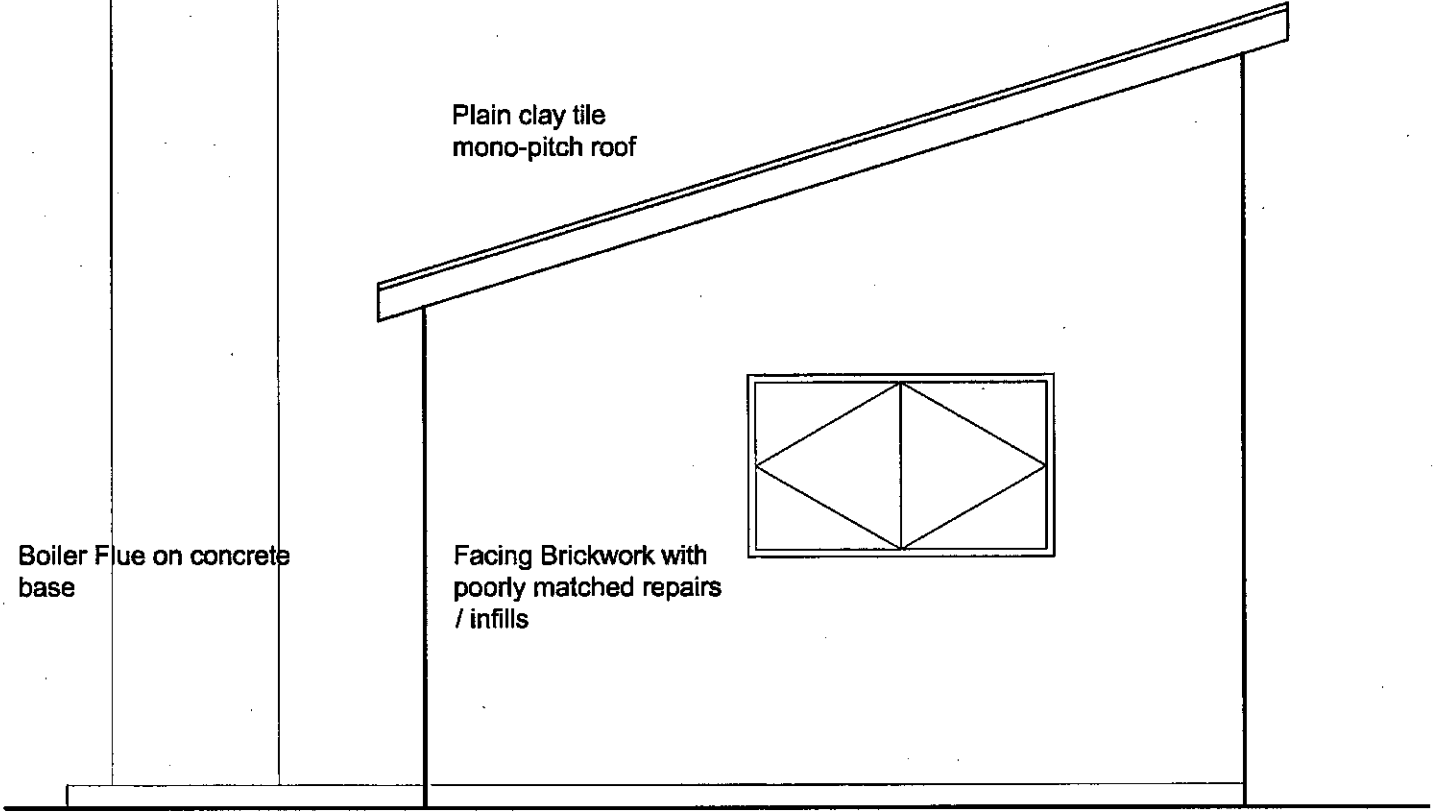


01 Elevation A
Scale 1:50

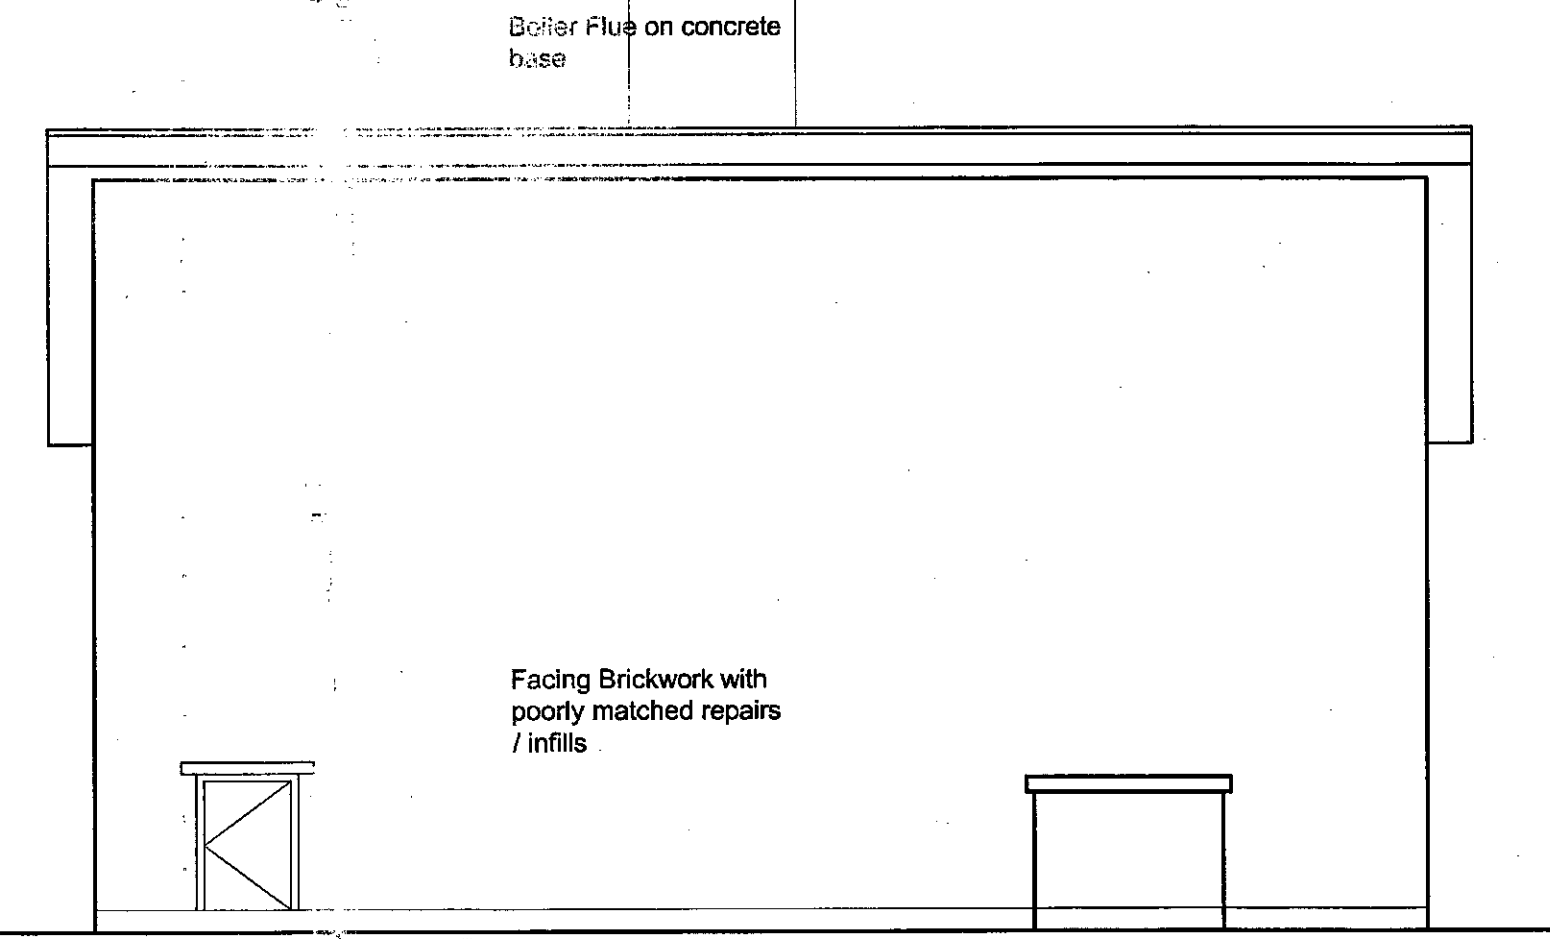

02 Elevation B
Scale 1:50

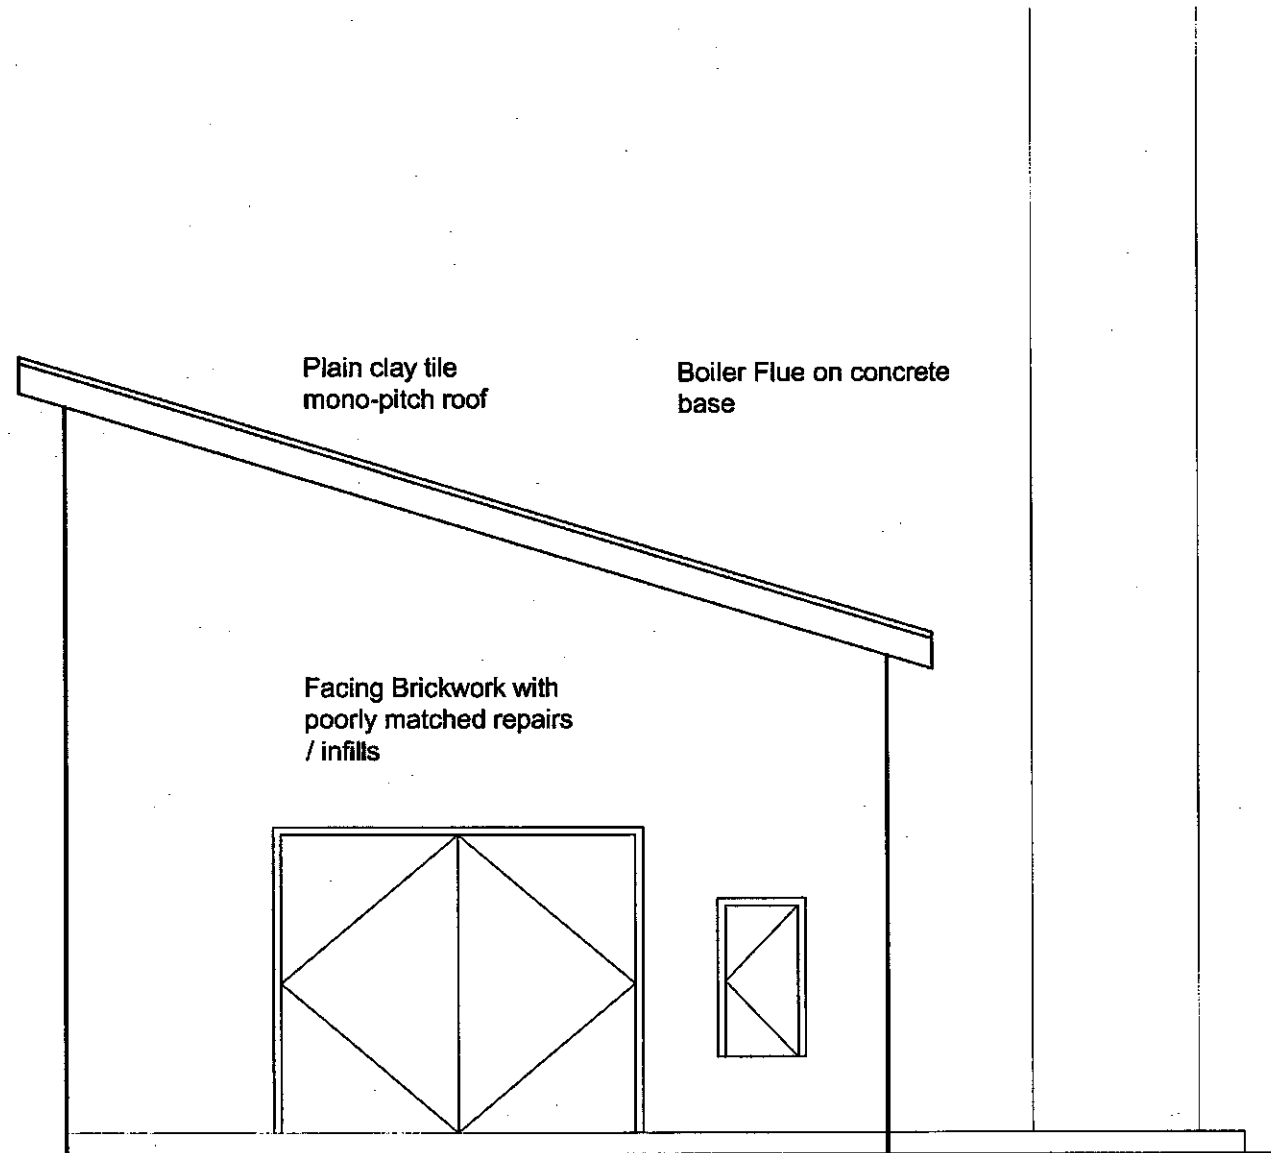


03 Elevation C
Scale 1:50

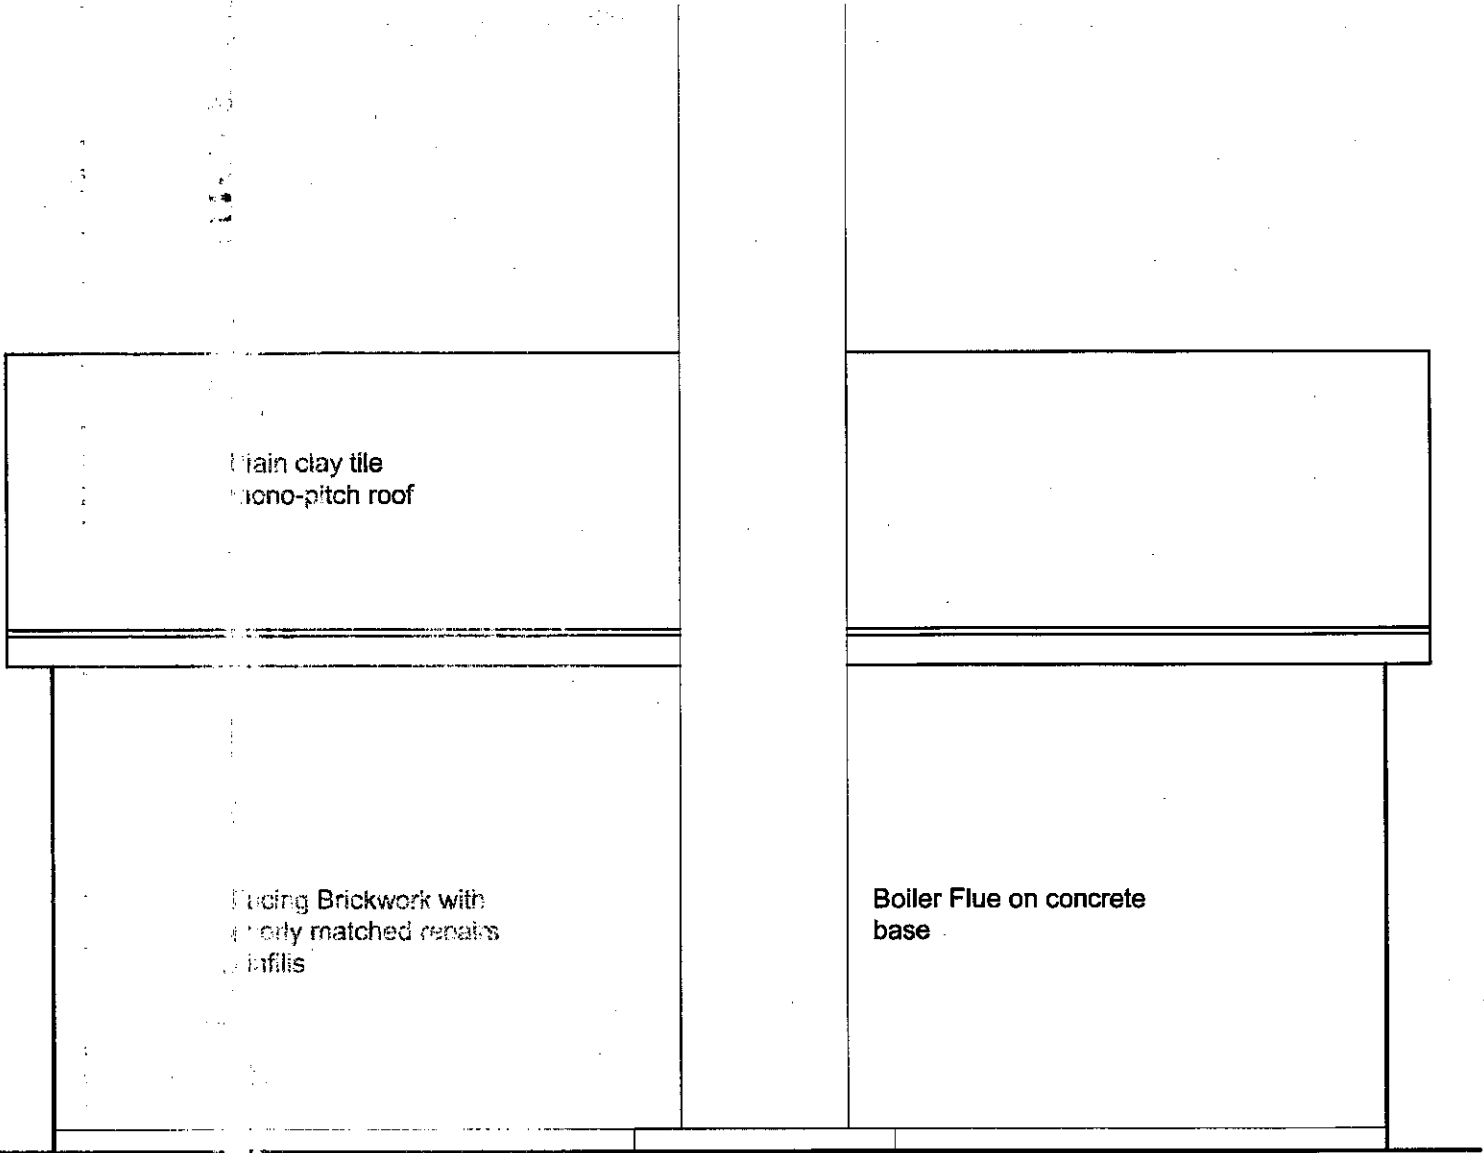

04 Elevation D
Scale 1:50

RESPONSIBILITY IS NOT ACCEPTED FOR OTHERS SCALING DIRECTLY FROM THIS DRAWING. DO NOT SCALE FROM THIS DRAWING, USE WRITTEN DIMENSIONS ONLY.

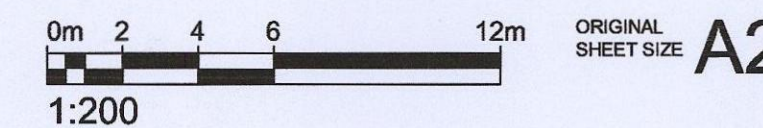

KEY PLAN



THIS DRAWING IS PRODUCED FOR USE IN THIS PROJECT ONLY AND MAY NOT BE USED FOR ANY OTHER PURPOSE. NPS PROPERTY CONSULTANTS LTD ACCEPT NO LIABILITY FOR THE USE OF THIS DRAWING OTHER THAN THE PURPOSE FOR WHICH IT WAS INTENDED IN CONNECTION WITH THIS PROJECT AS RECORDED IN THE 'PURPOSE FOR ISSUE' AND 'FILE STATUS CODE'.

THIS DRAWING MAY NOT BE REPRODUCED IN ANY FORM WITHOUT PRIOR WRITTEN AGREEMENT OF NPS PROPERTY CONSULTANTS LTD.

© CROWN COPYRIGHT AND DATABASE RIGHTS 2015 ORDNANCE SURVEY LICENCE NUMBER 100022264

Notes:



01 Extract of Proposed Site (No works elsewhere on site)
Scale 1:200

CLIENT Berneslai Homes		PROJECT Pollyfox District Heating Scheme, Dodworth, Barnsley, South Yorks, S75 3QR		nps group NPS Barnsley Ltd Gateway Plaza, Sackville St, Barnsley, South Yorkshire, S70 2RD, Tel: 01226 774605; Email: barnsley@nps.co.uk web: www.nps.co.uk		SCALES 1:200	DISCIPLINE ARCHITECT	PROJECT NUMBER 16-1-1011
Issued for planning Approval		TITLE Proposed Site Location Plan		DRAWING NUMBER NPS-DR-A-(00)- 011		REV CODE P1		DRAWN BY LS
REV	DRAWN	DATE	CHECKED	DATE	APPROVED	DATE	STATUS CODE S2	PURPOSE OF ISSUE PLANNING APPROVAL