


Type	Planted ht.	Mature h
A Weeping cotoneaster tree	1.2m	1.5m
B Himalayan Birch Tree	1.7m	8.0m
C Azalea and Berberis shrubs	0.3m	0.8m
D Common Hornbeam tree	1.8m	9.0m
E Flowering crab apple tree	1.5m	5.0m
F Dogwood and buddleia shrubs	0.8m	2.5m
G Beech tree	1.8m	9.0m
H Cotoneaster tree	1.5m	7.0m
J Forsythia and fuchsia	0.3m	1.5m
K Common Hawthorn	1.5m	5.0m
L Lilac	1.0m	3.0m

Blue figures denote proposed reduced levels

Red figures denote existing ground levels

- Lawn
- Block paving
- Surface water drainage grid

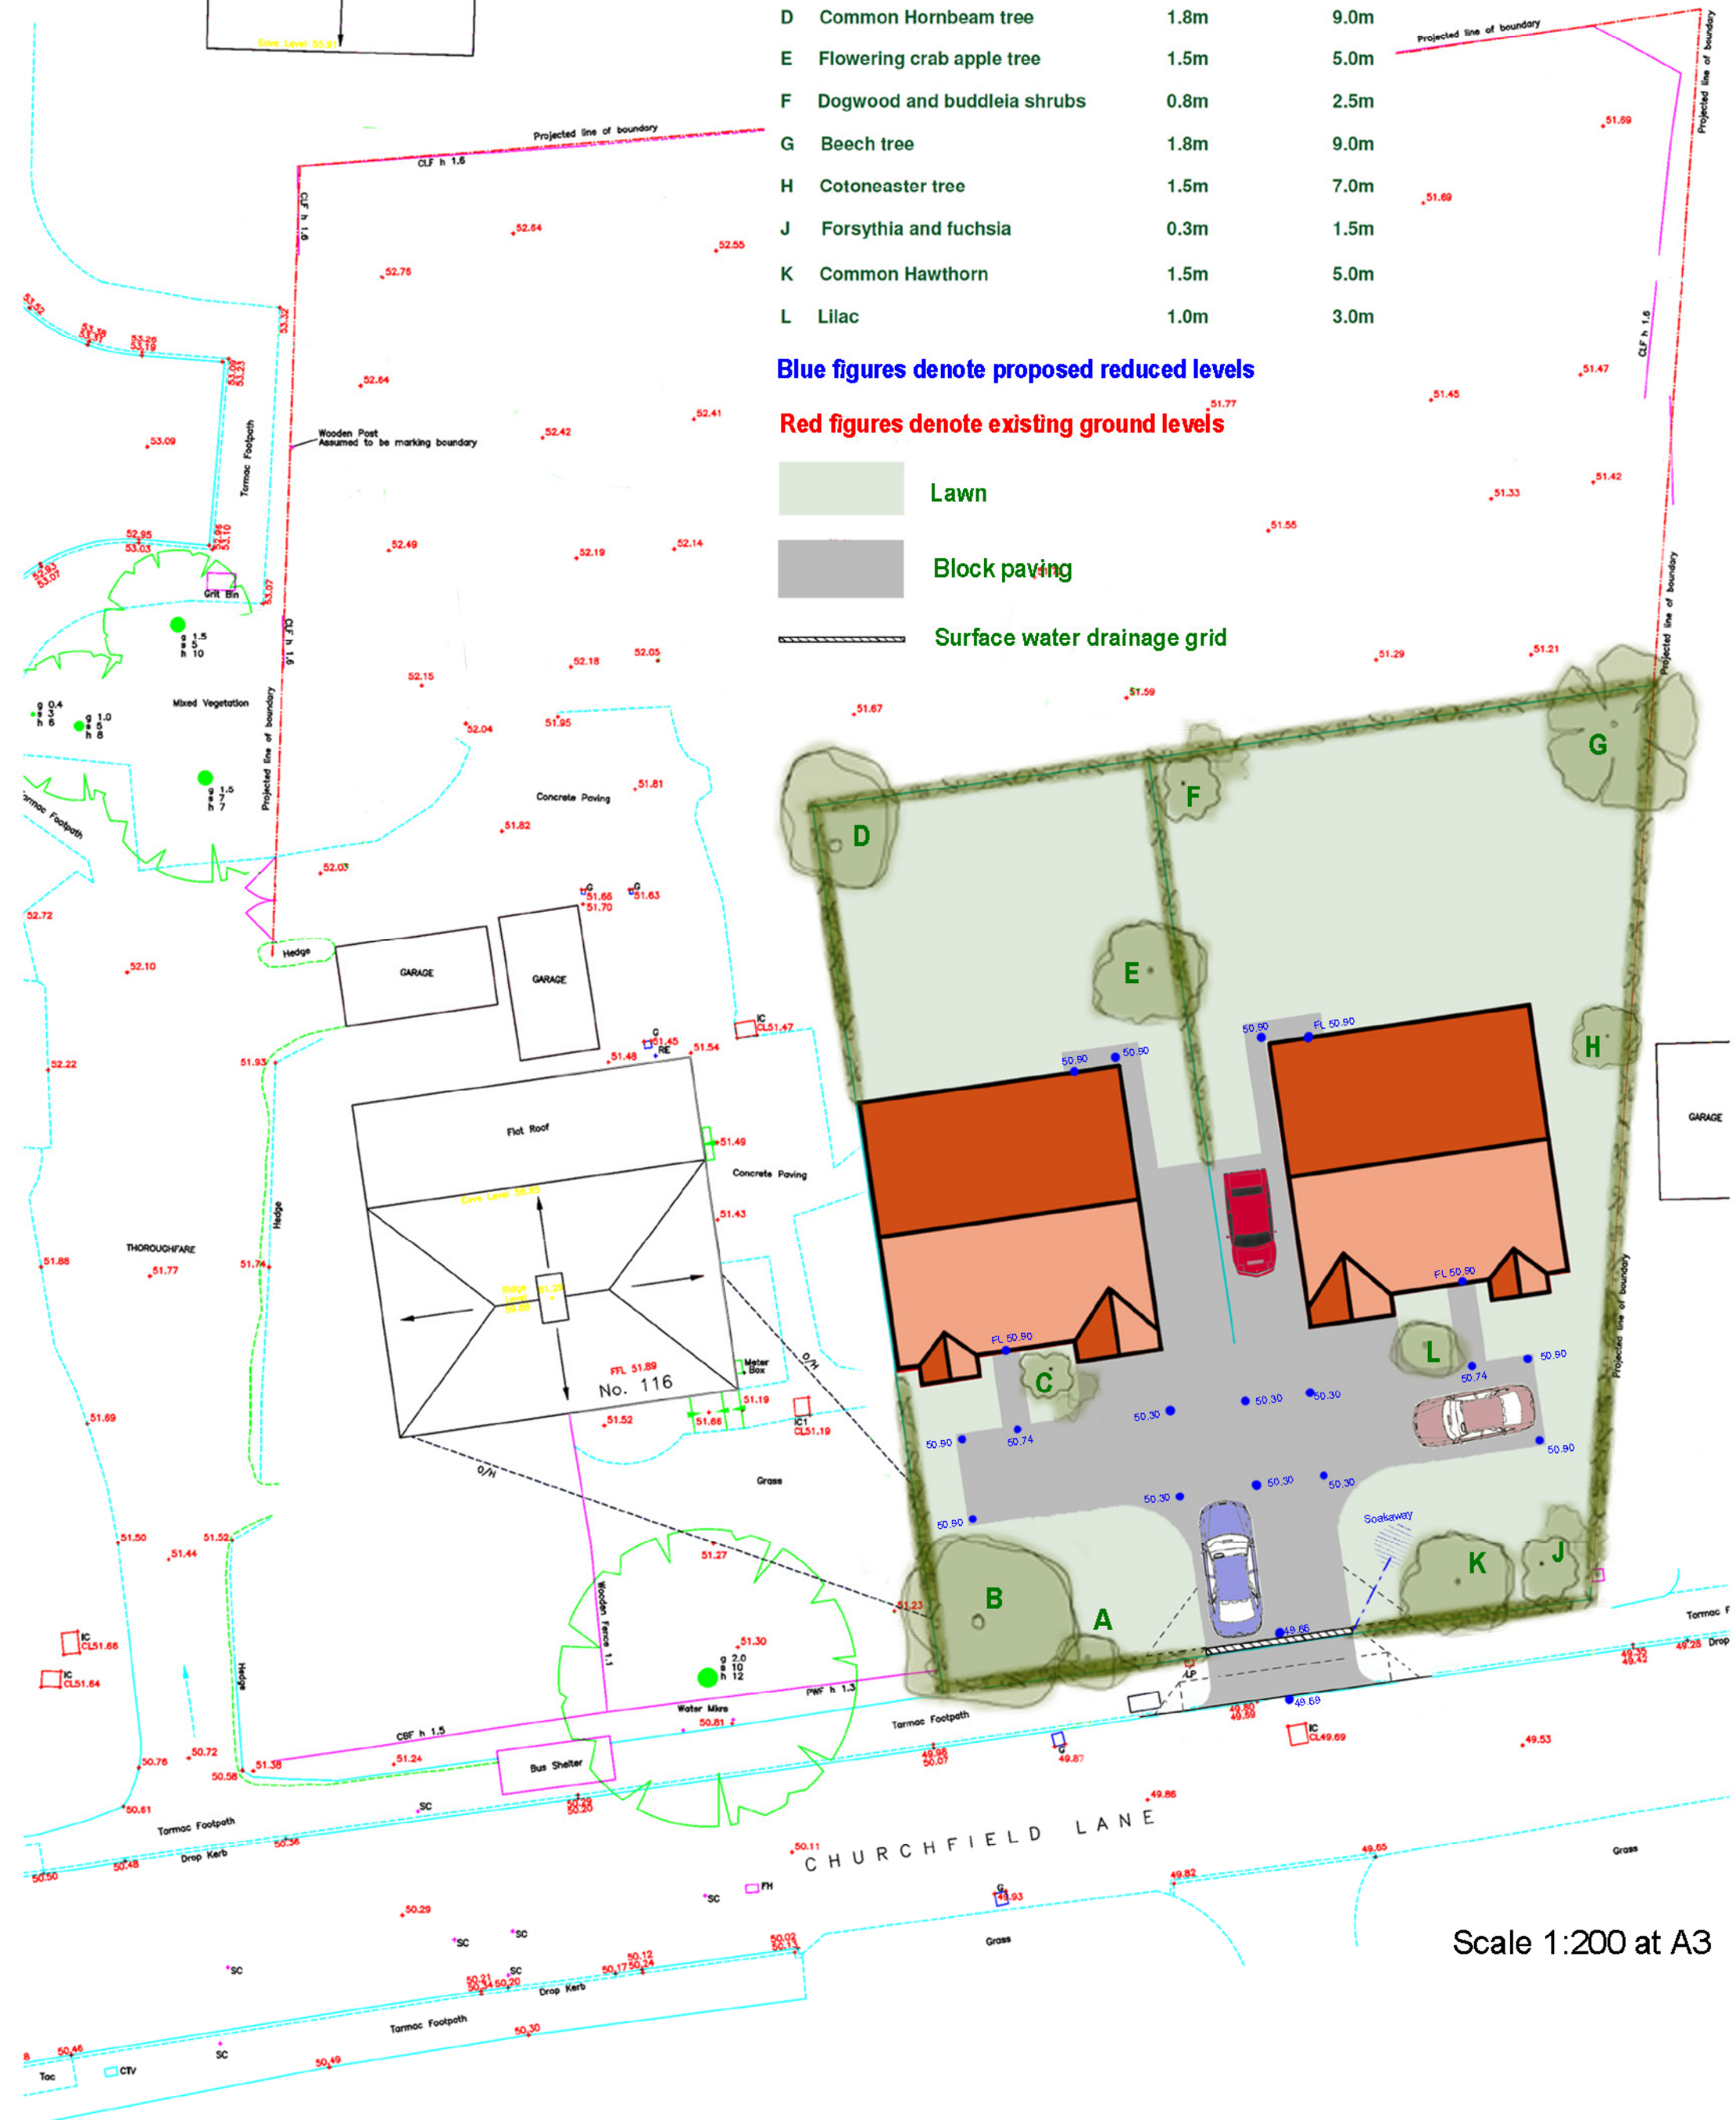

Scale 1:200 at A3