ELEVATION A

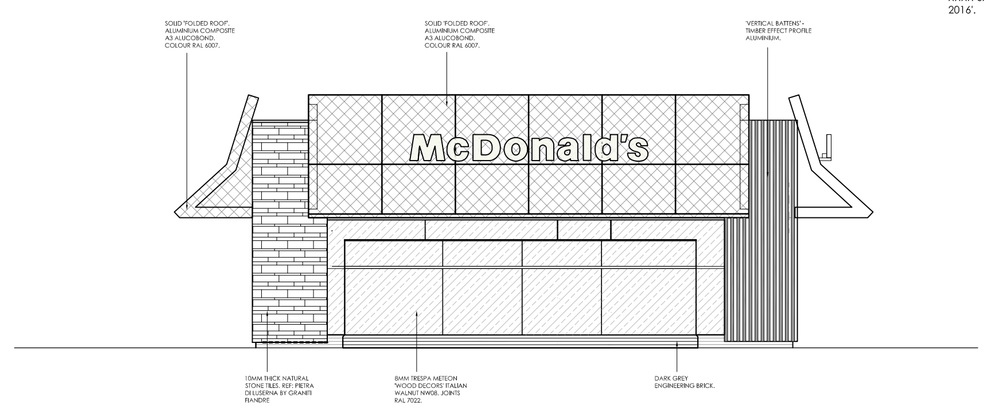

ELEVATION B

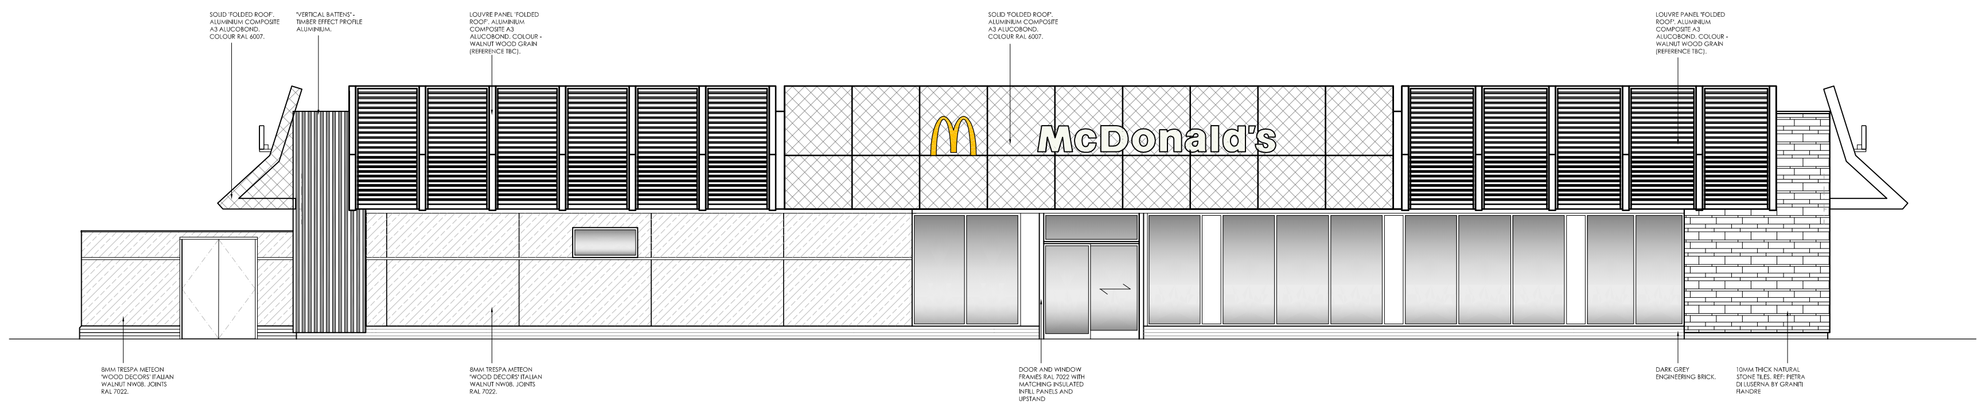

ELEVATION C

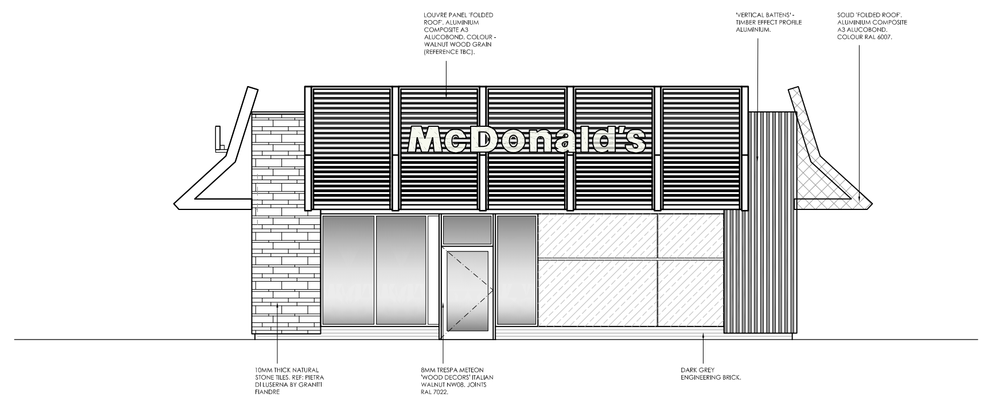

ELEVATION D

NOTES

- All dimensions and levels are to be checked on site.
- Any discrepancies are to be reported to the architect before any work commences.
- This drawing shall not be scaled to ascertain any dimensions. Work to figured dims only.
- This drawing shall not be reproduced without express written permission from AEW.
- Title overlay drawings and ownership boundaries are produced using all reasonable endeavours. AEW cannot be responsible for the accuracy or scale discrepancy of base plans supplied to them.
- All works are to be undertaken in accordance with Building Regulations and the latest British Standards.
- All proprietary materials and products are to be used strictly in accordance with the manufacturers recommendations.
- Scale for planning purposes only.
- Elevations based on SCURR ARCHITECTS DRAWING NO. XXXX-SA-XXXX-P005 'SO140 MODEL PLANS & ELEVATIONS JULY 2016'.

PROPOSED ELEVATIONS
Scale @ 1:100

0 1 2 3 4 5m
Scale 1:100

KEY REFERENCE PLAN - NTS

REV	Date	Drawn by: -	Checked by: -
Status	Purpose of Issue		
S2	For Information		
drawing stage	PLANNING		

client
McDonald's Restaurants Ltd

project | store
Barnsley | 8543
Upper New Street

drawing title
PROPOSED BUILDING ELEVATIONS

date	16/02/17	drawn	MC
scale@A1	1:100	checked	JC

AEW ARCHITECTS AND DESIGNERS LTD
THE ZENITH BUILDING, SPRING GARDENS
MANCHESTER M2 1AB T 0161 214 4270 F 0161 214 4271

JOB NO 6635_AEW_8543_0005 Rev -