


Drawing No.	Rev No.
MMK002 -003	

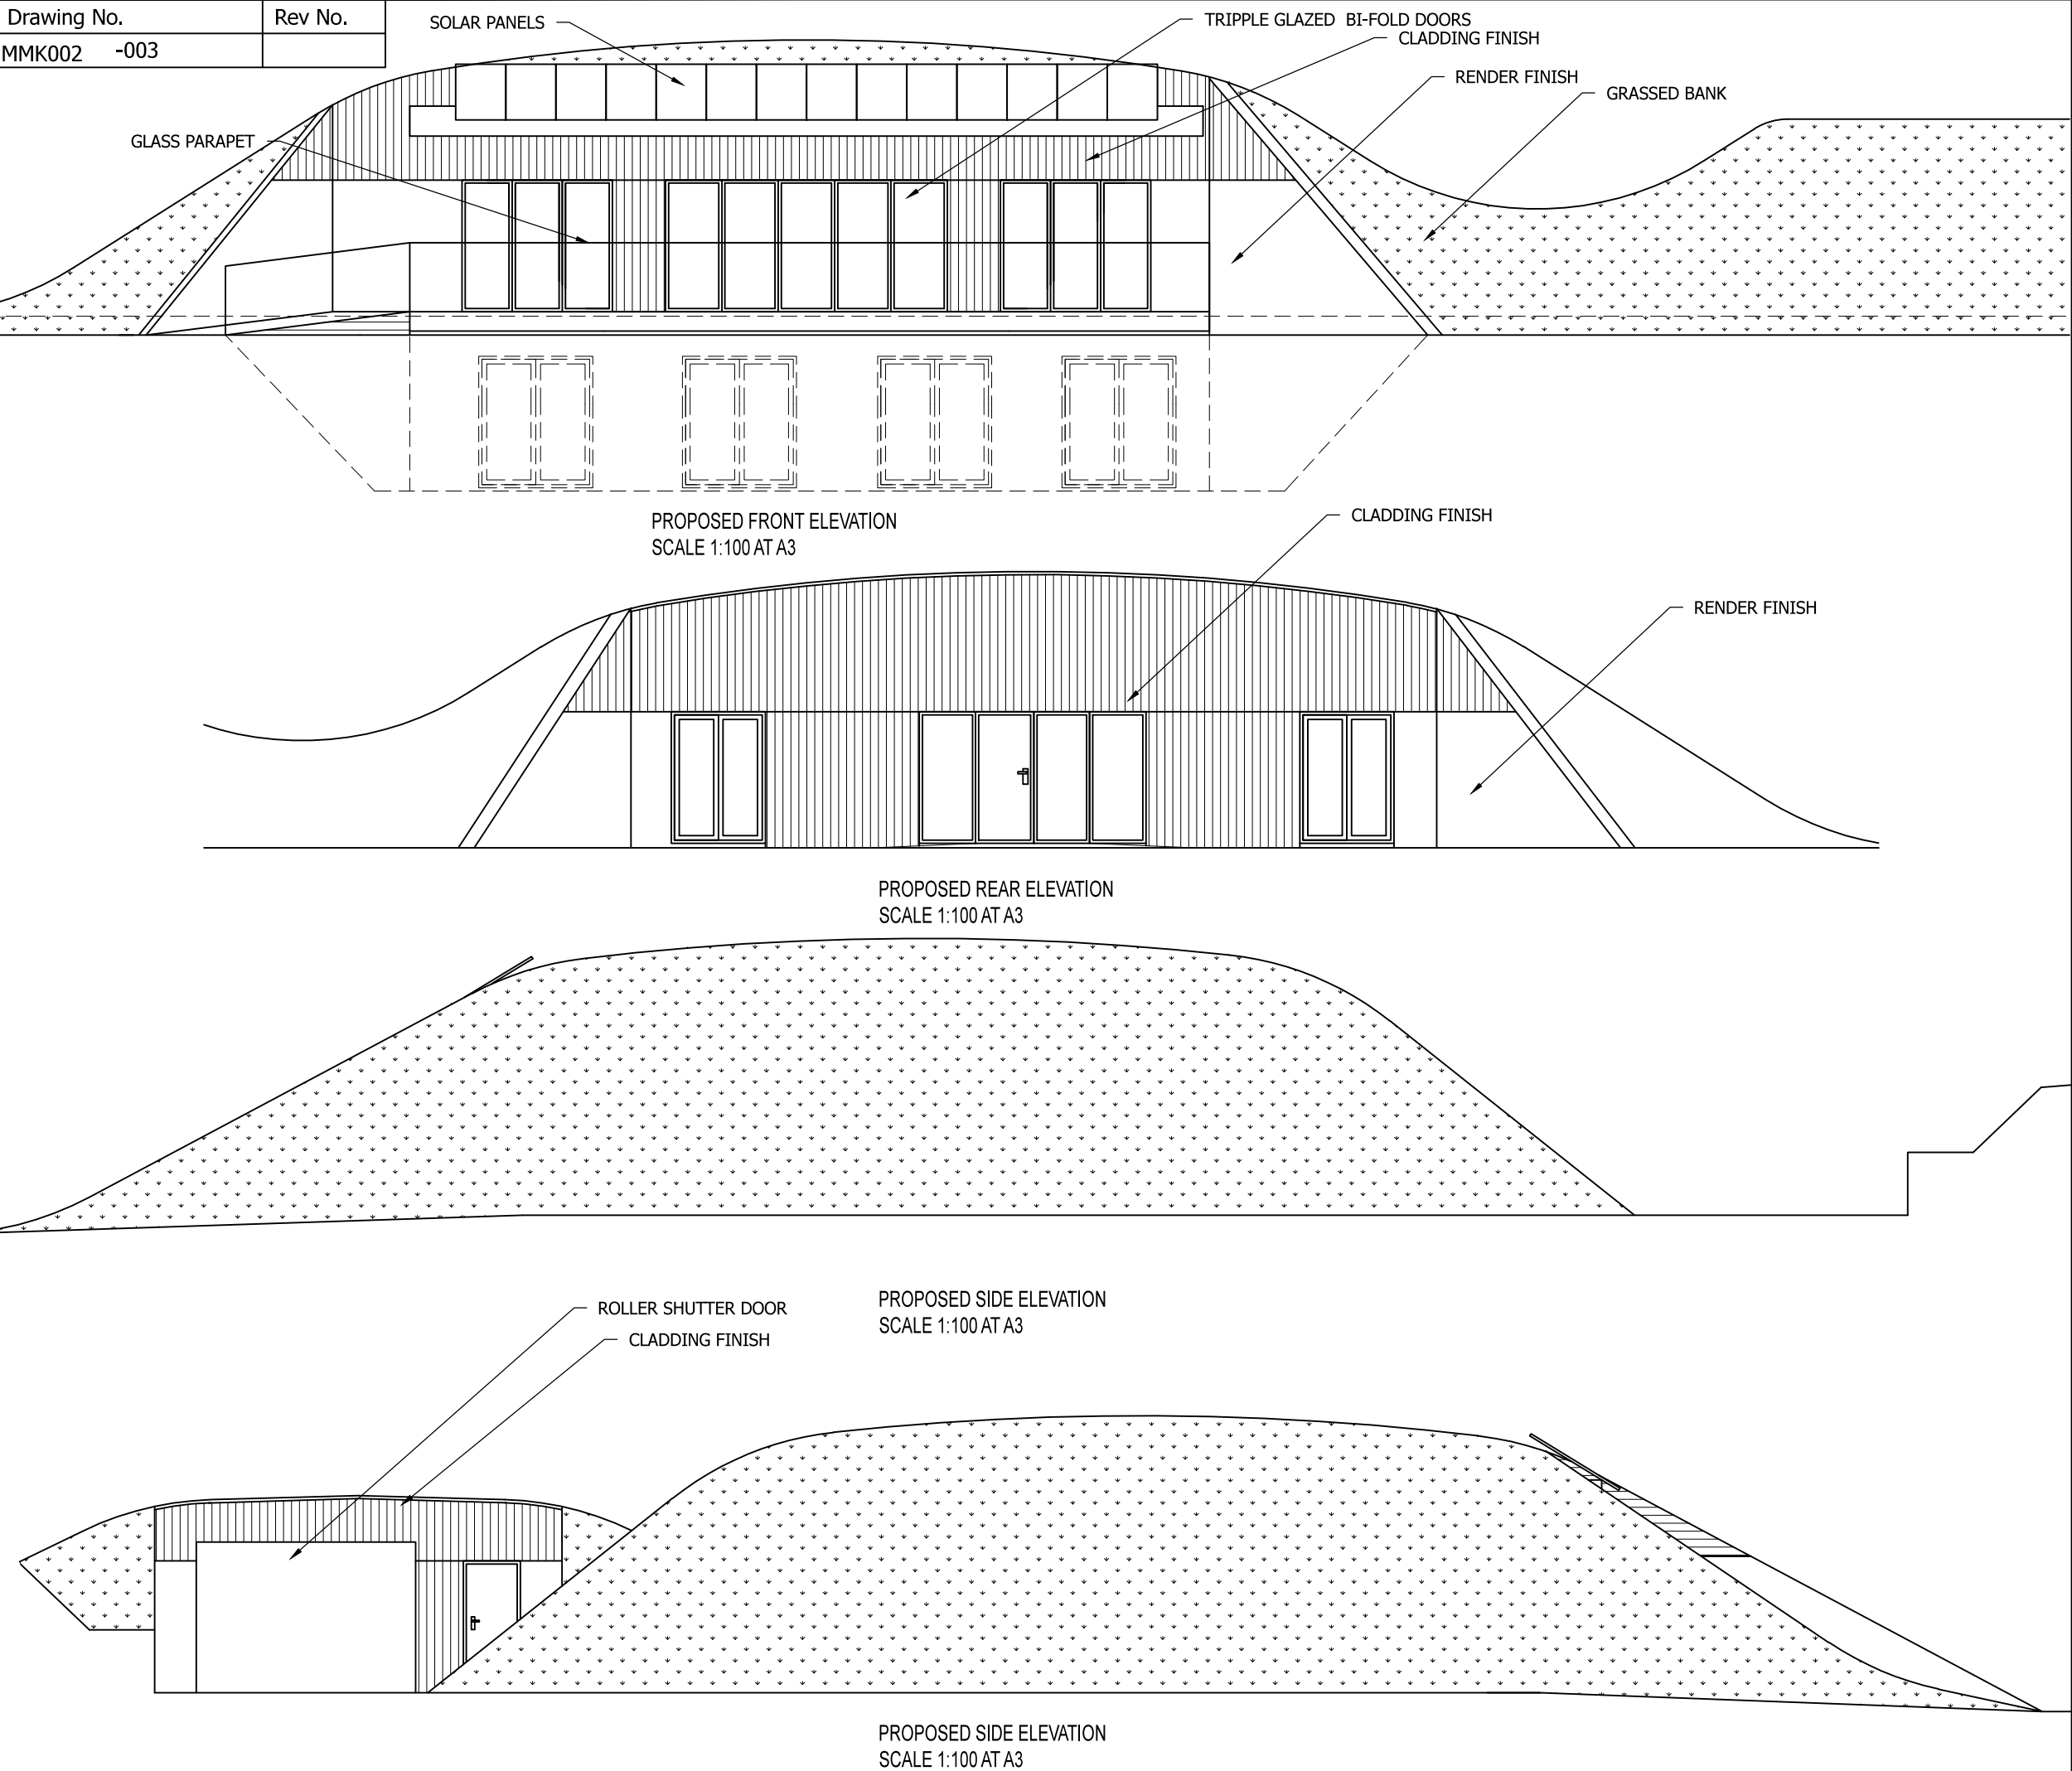

DO NOT SCALE: Contractor to check all dimensions and report any omissions or errors

NOTES

Rev	Description	By	Chk	App	Date
JRB DESIGNS Ltd 1 Saville Road Cudworth Barnsley S72 8LT Tel: 01226 383542 Fax: 01226 380078 Mob: 07970 541192 Email: john@jrbdesigns.co.uk This drawing is copyright. © jrbdesigns Ltd.					
Client		MR M KITCHEN			
Drawing Title		PROPOSED ELEVATIONS			
Address		CRAB TREE HOUSE FIRS LANE HOYLANDSWAIN S36 7JG			
Project Title:		PROPOSED NEW ECO HOUSE			
Purpose of Issue:		CONSTRUCTION			
Drawing Status		FIRST ISSUE			
Scale at A3 AS SHOWN		Drawn By JRB	Date 06/07/2015		
Checked By	Date 06/07/2015	Approved By	Date 06/07/2015		
Project No. MMK002		Drawing No. 003		Revision	
APPROVAL ☒		INFORMATION ☐	TENDER ☐	CONTRACT ☐	CONSTRUCTION ☐