


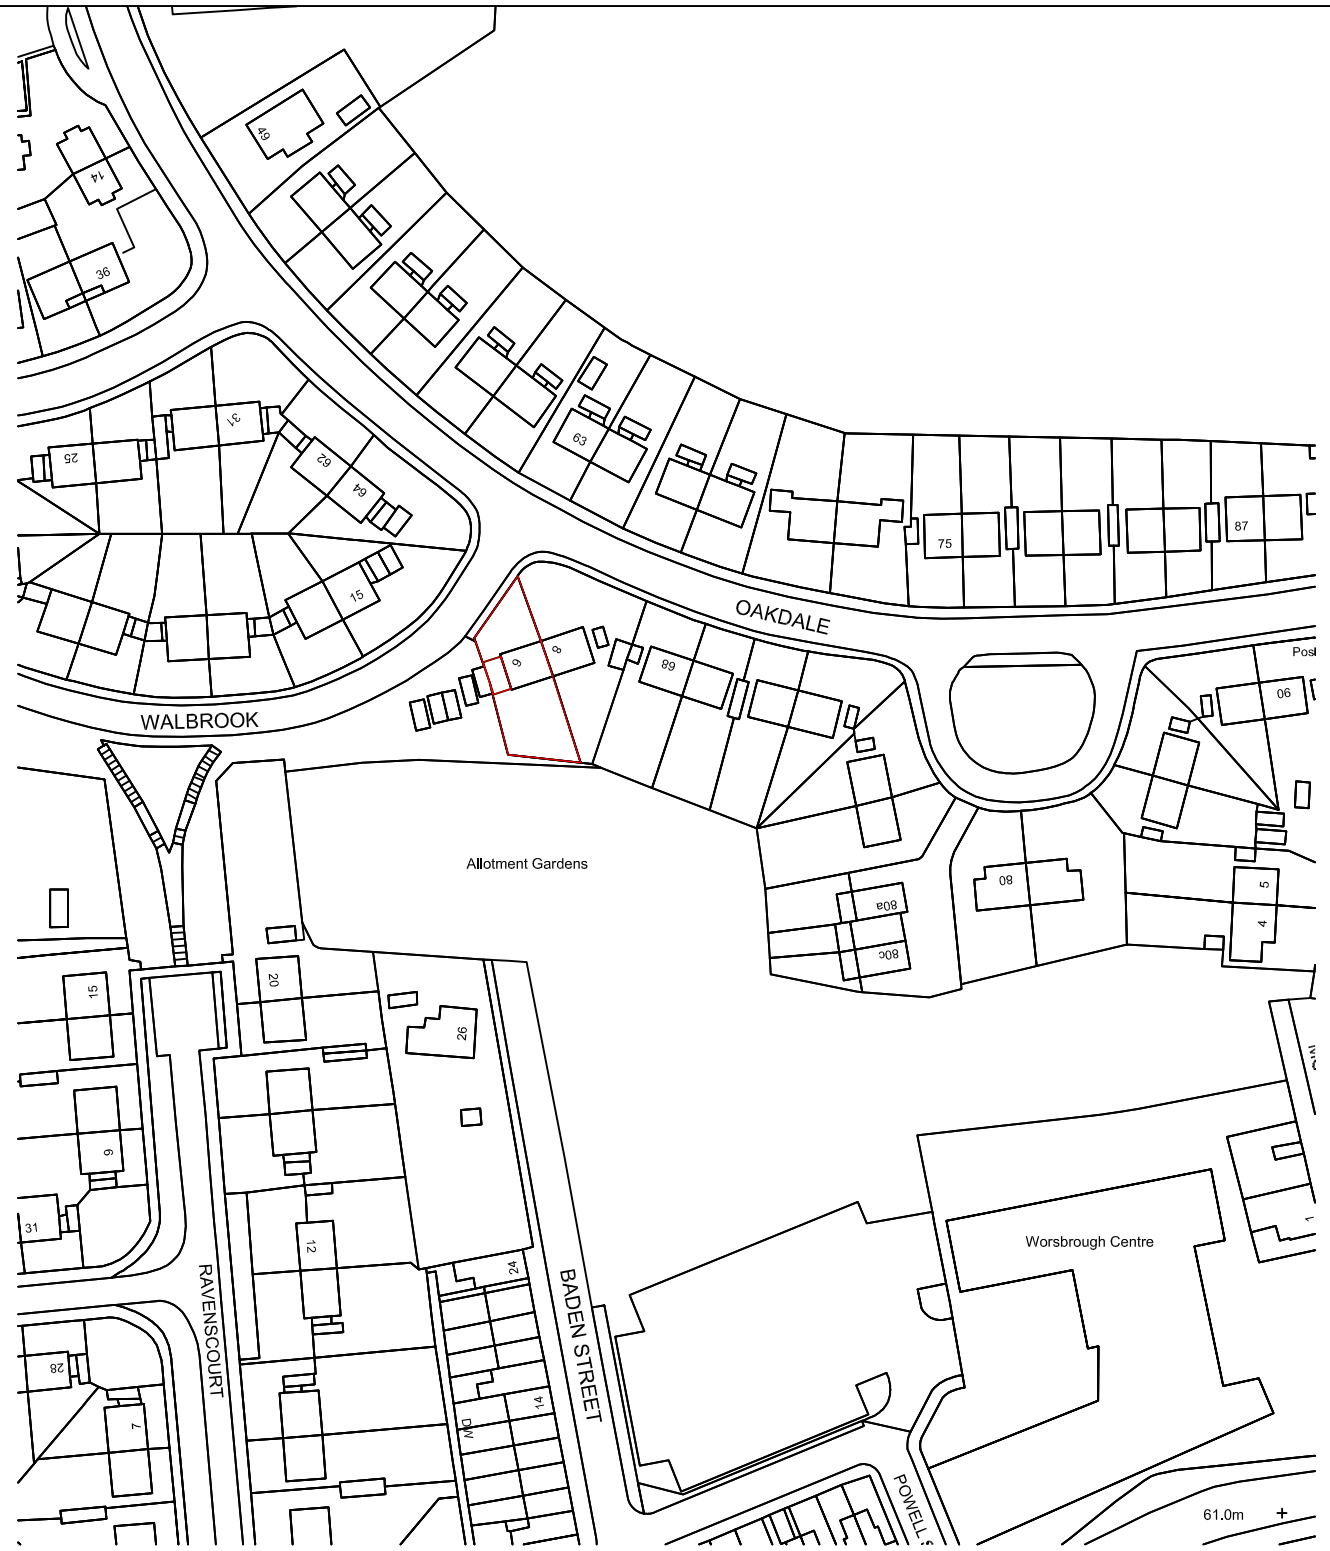

Revisions	A. A----	00–00–
This drawing is for planning permission only and is not a construction drawing.		
Drawing Title	LOCATION–PLAN–BLOCK–PLAN	
Job No. - Dwg No.	TL/2014/11 . ——	
Client:	MR T LANG 6 WALBROOK WORSBOROUGH DALE BARNSLEY S70 5JE	
Scale.	1:500 / 1:1250	