

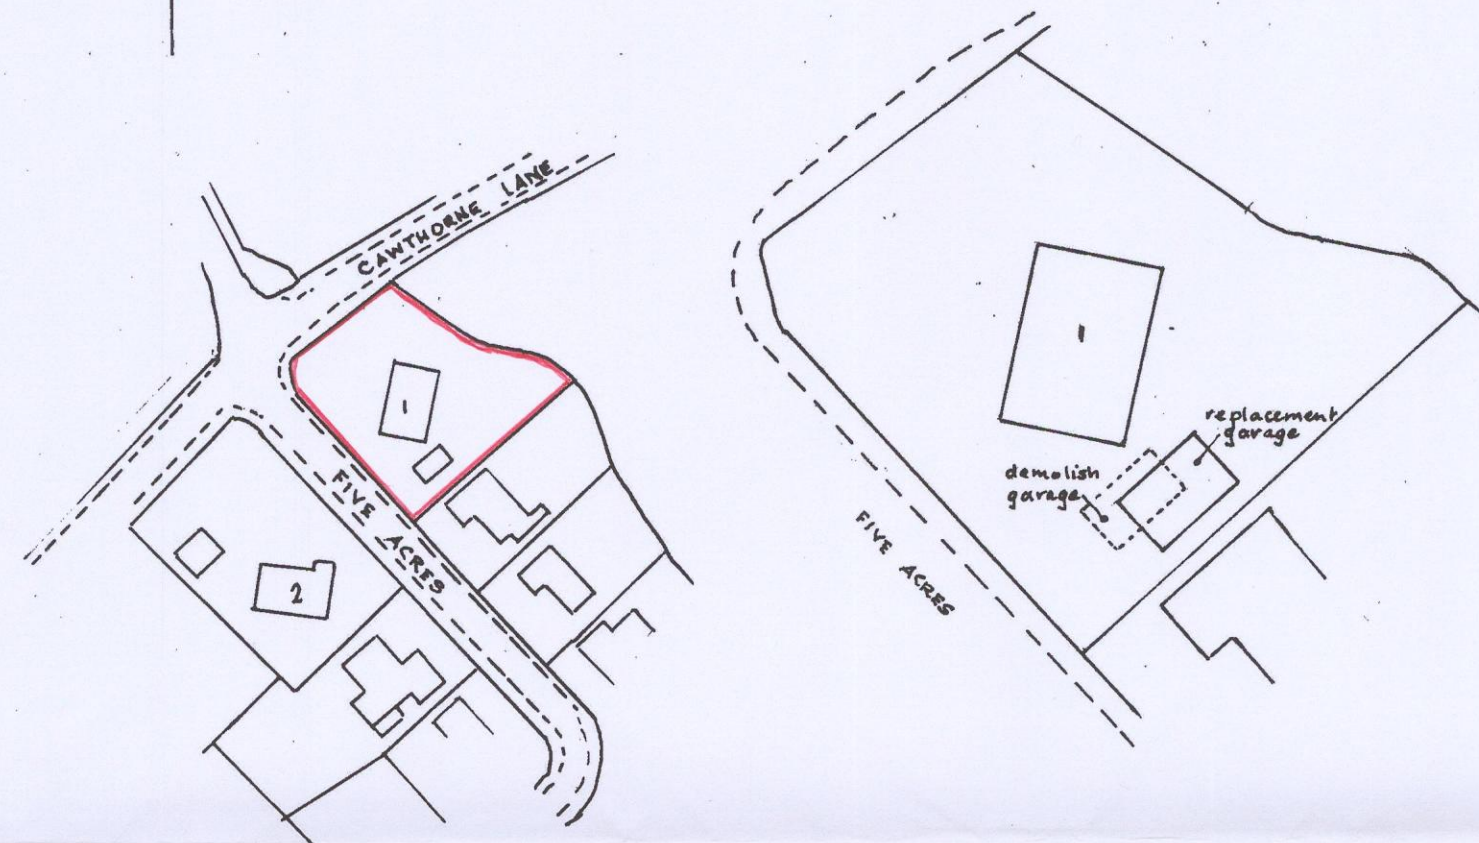



SCALES:- 1-50 & 1-100.

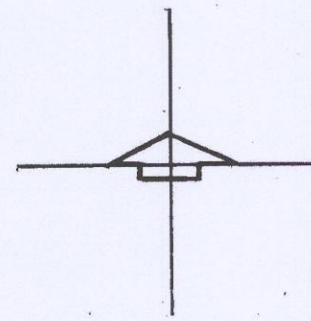


BLOCK PLAN 1/500.

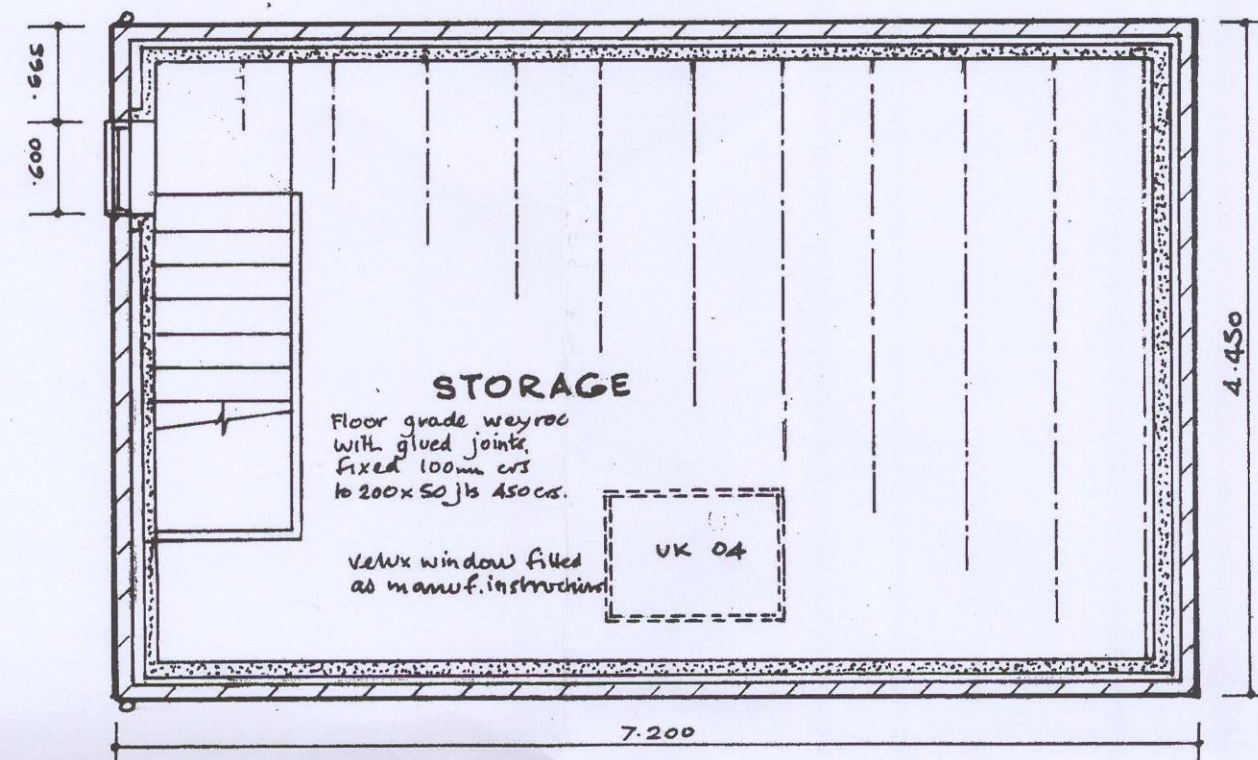


FIRST FLOOR

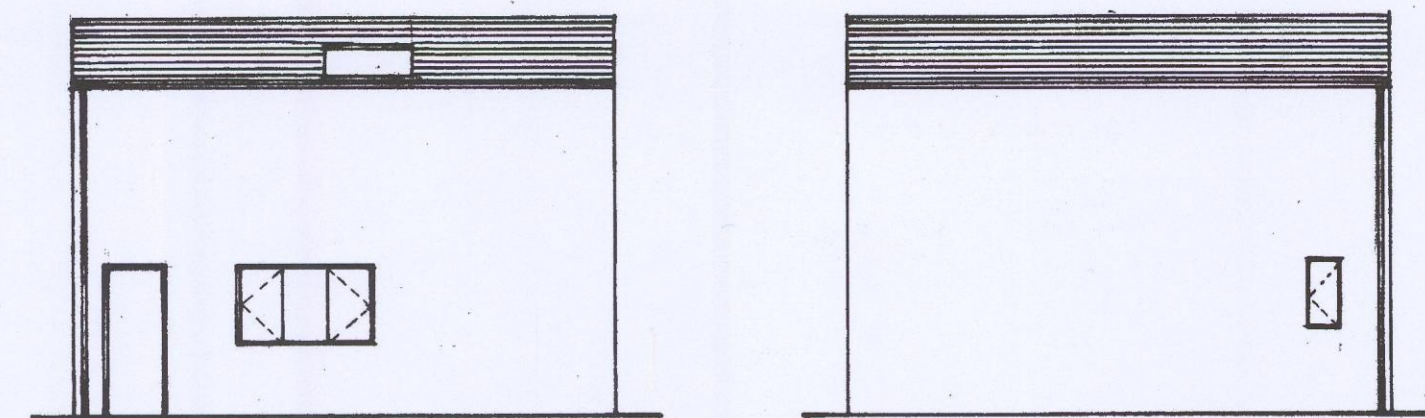


SIDE ELEVATIONS

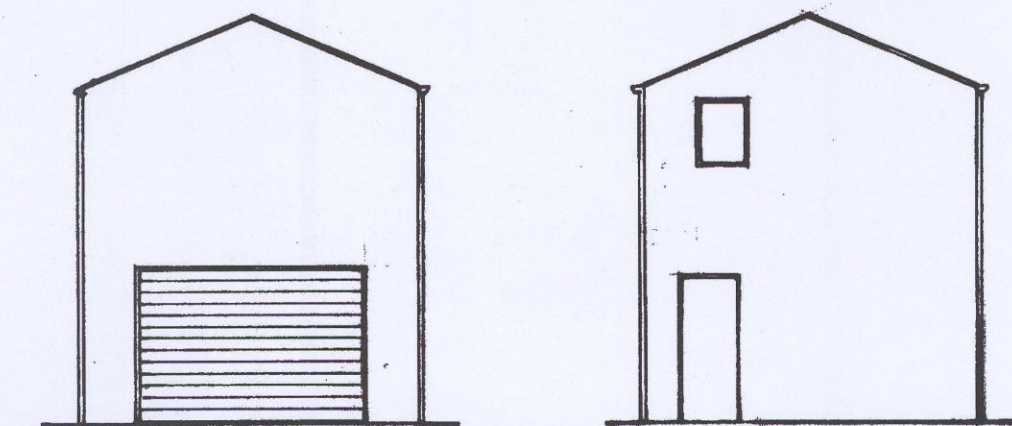

REAR ELEVATION

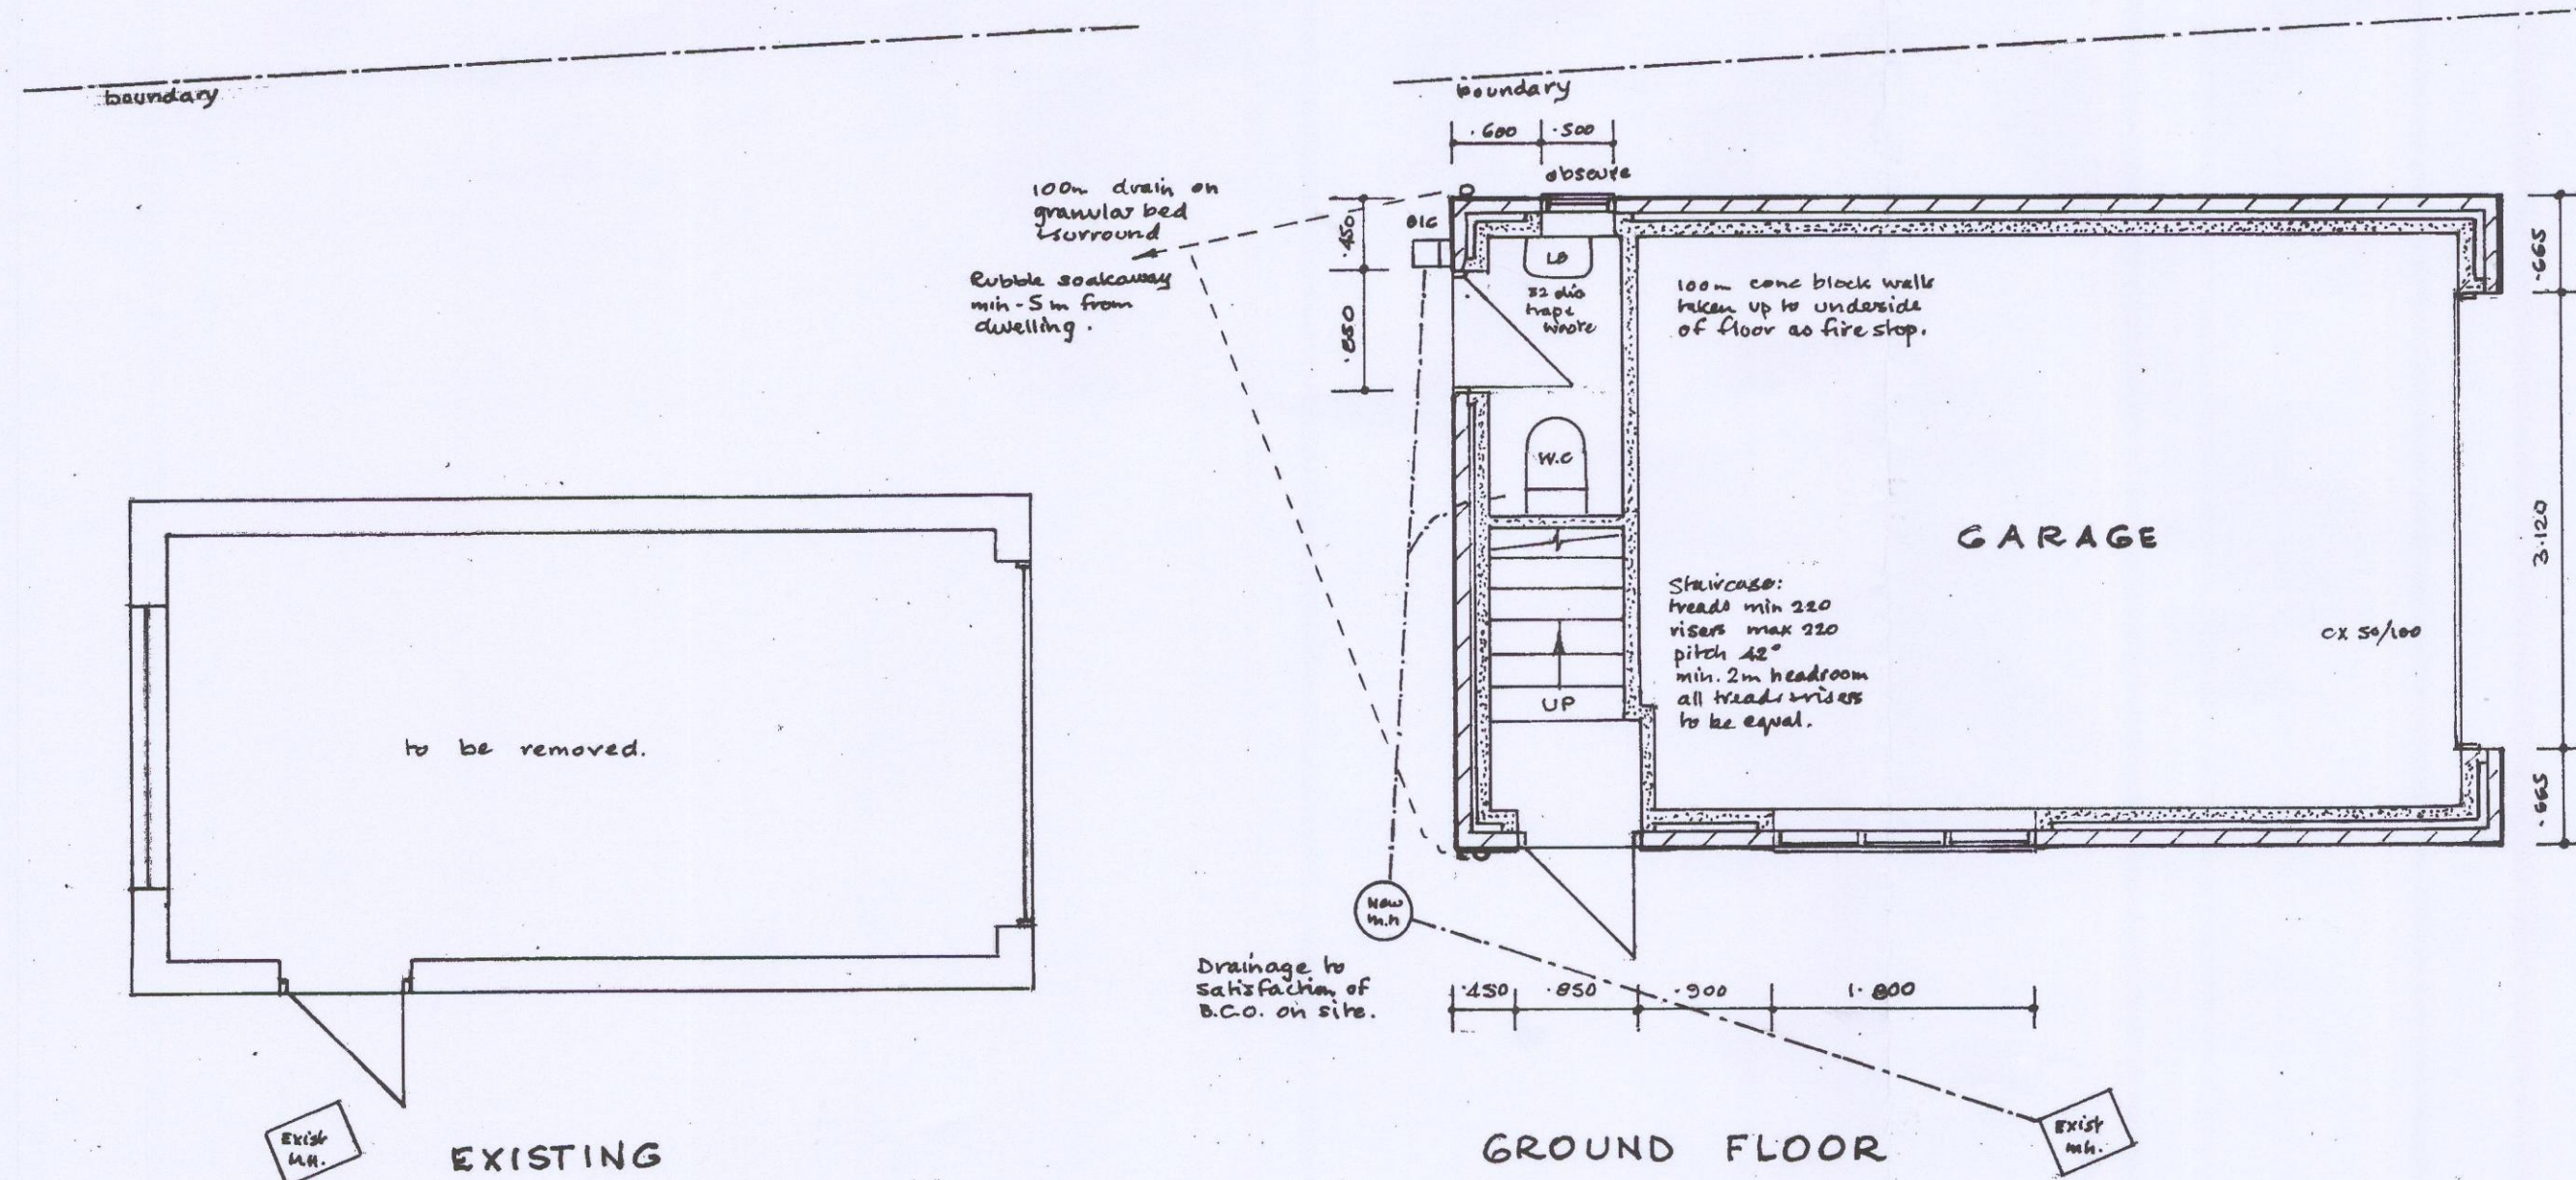

GROUND FLOOR

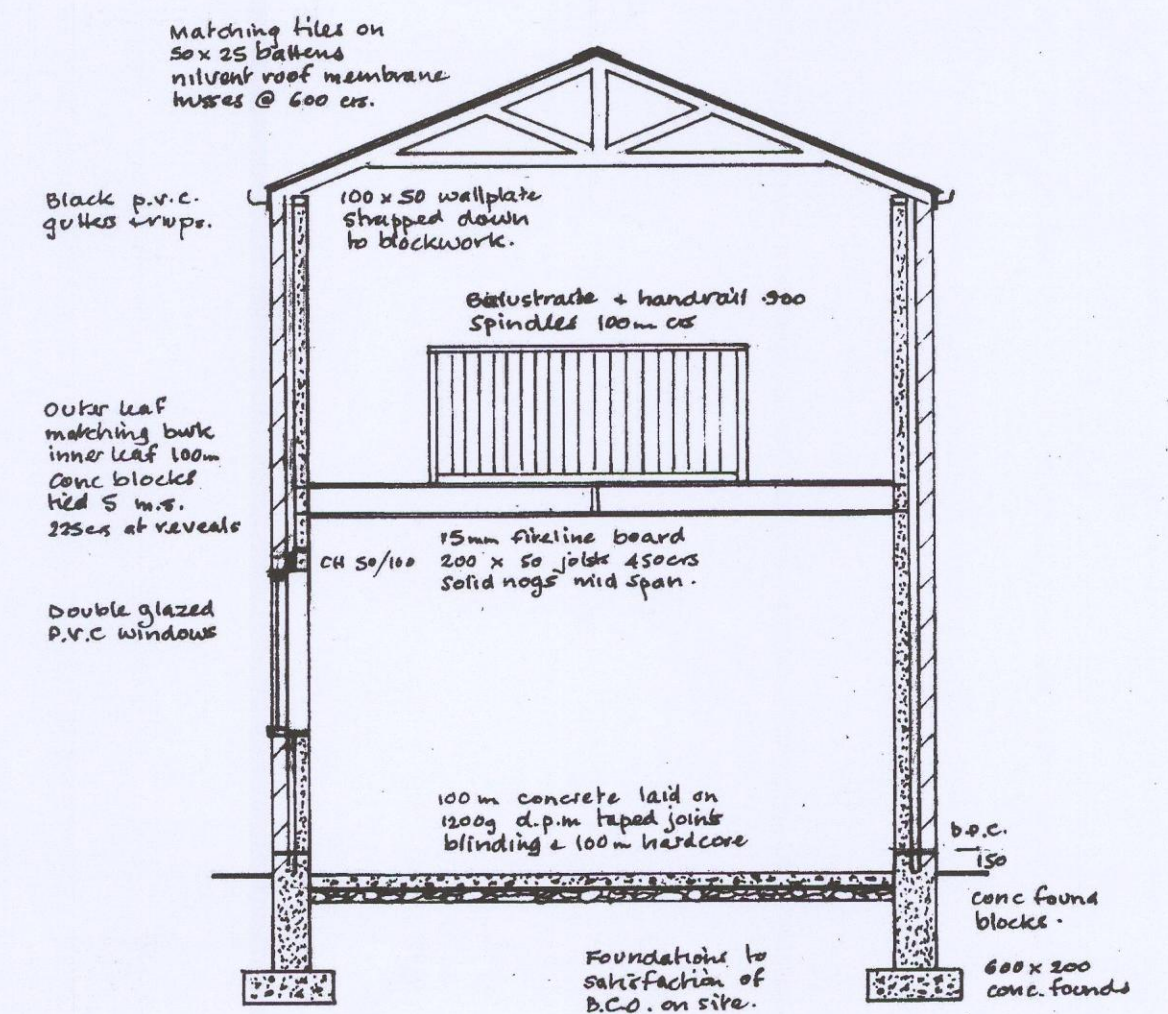

SECTION.