

Materials Schedule

Roofs- Red Rooble Roman interlocking concrete tiles



Walls- Buff multi-faceted brickwork with smooth red brick details and artstone cills

Windows- white pvc-u double glazed casements

Front and Rear Door- GFR pattern doors

Garage doors- colour coated steel roller doors

Garage side door- timber 10 door

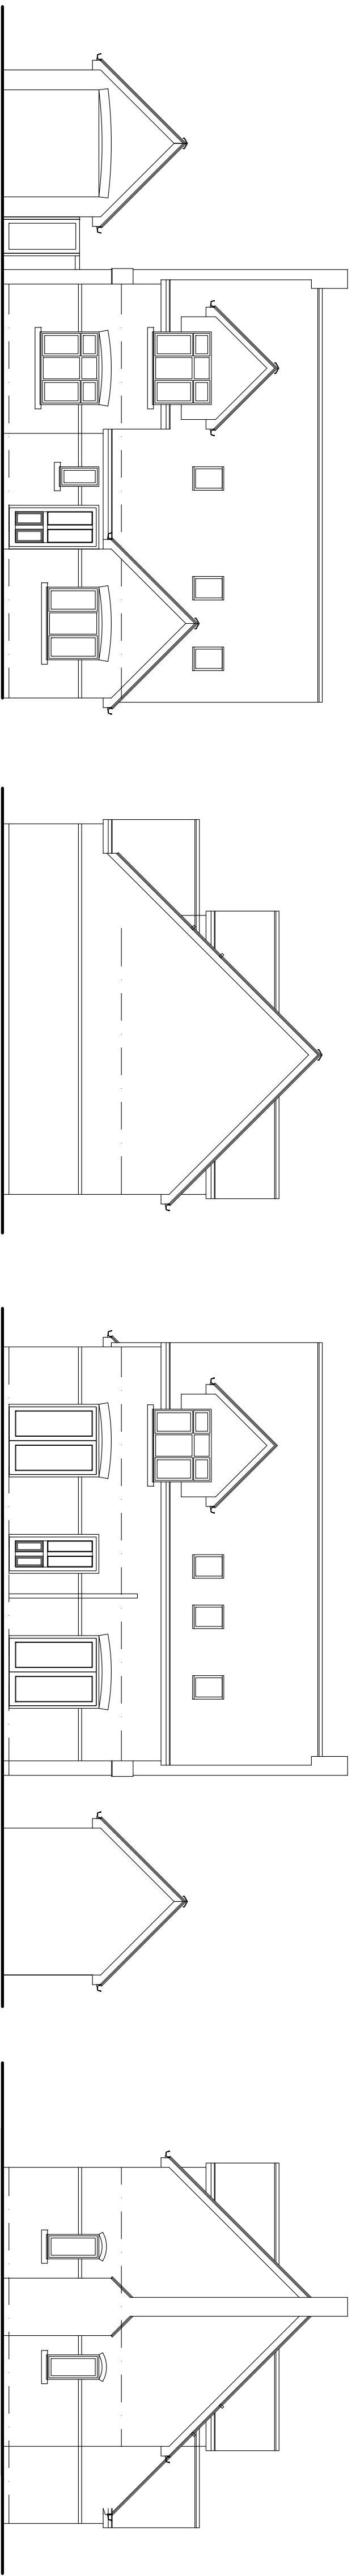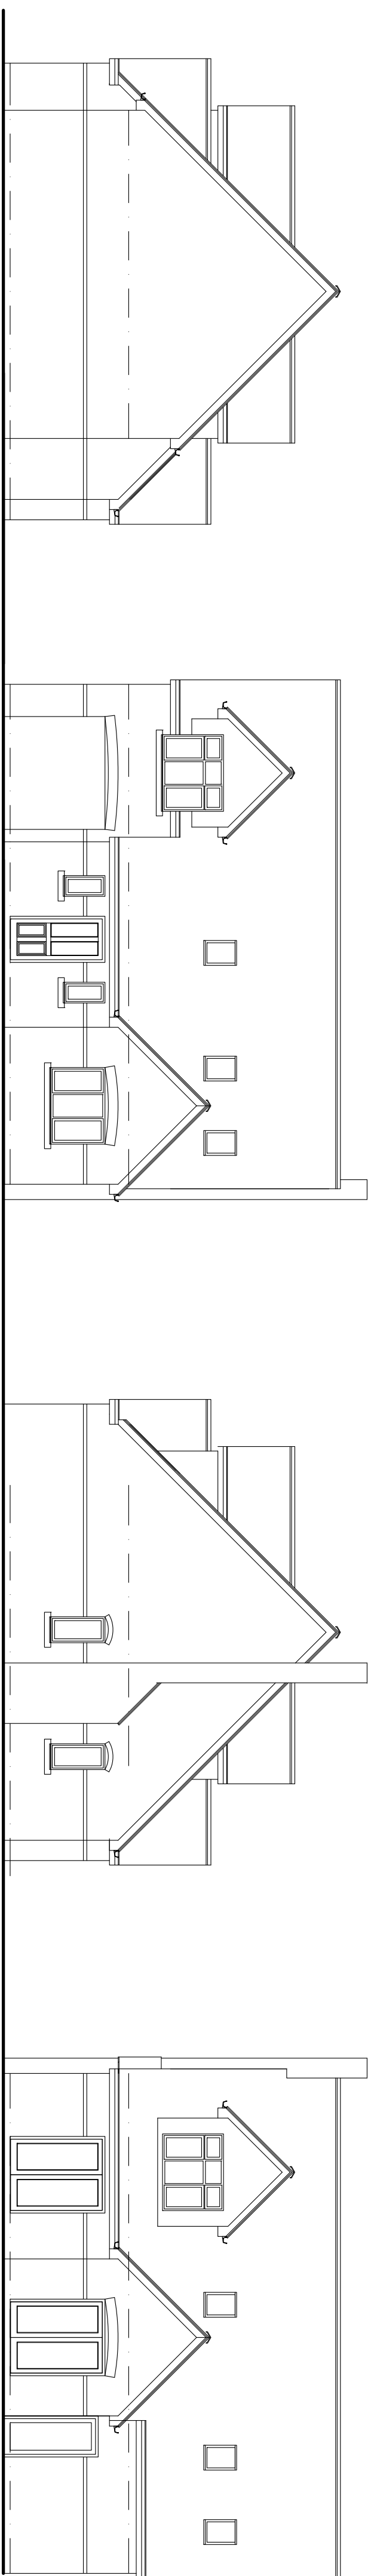

Client
Martin Benson and Maria Firth

Project
RESIDENTIAL DEVELOPMENT
EDMUNDS ROAD
BARNSELEY

Drawing
ELEVATIONS

windle cook architects

927 Chesternfield Road, Sheffield S9 0SS tel 0114 235 9910

Drawn By
MC

Date
APRIL 2015

Scale
1/100

Checked By
15-185-003

Rev.