




© Crown copyright 2008. All rights reserved. Licence number 100020449
BM 136.07m
131.4m
N
29
Scale
1:1250
0 5 10
Ref:
SF
1250

© Crown Copyright 2008. All rights reserved. Licence number 100020449

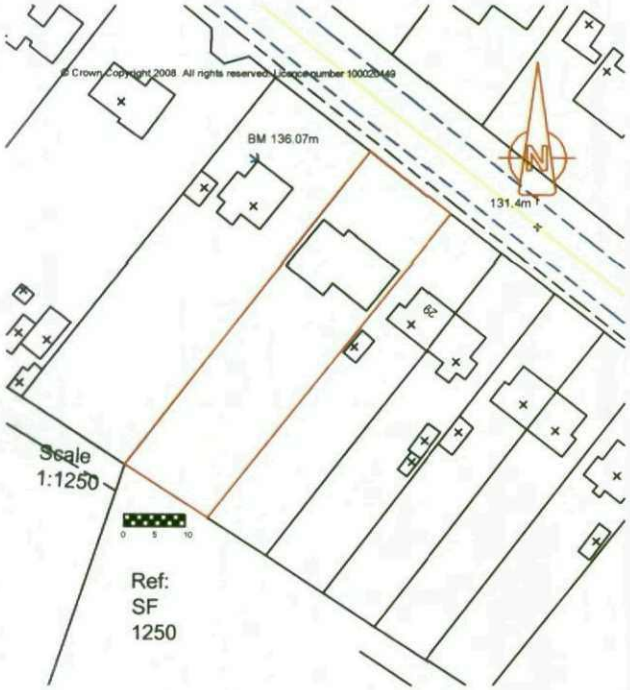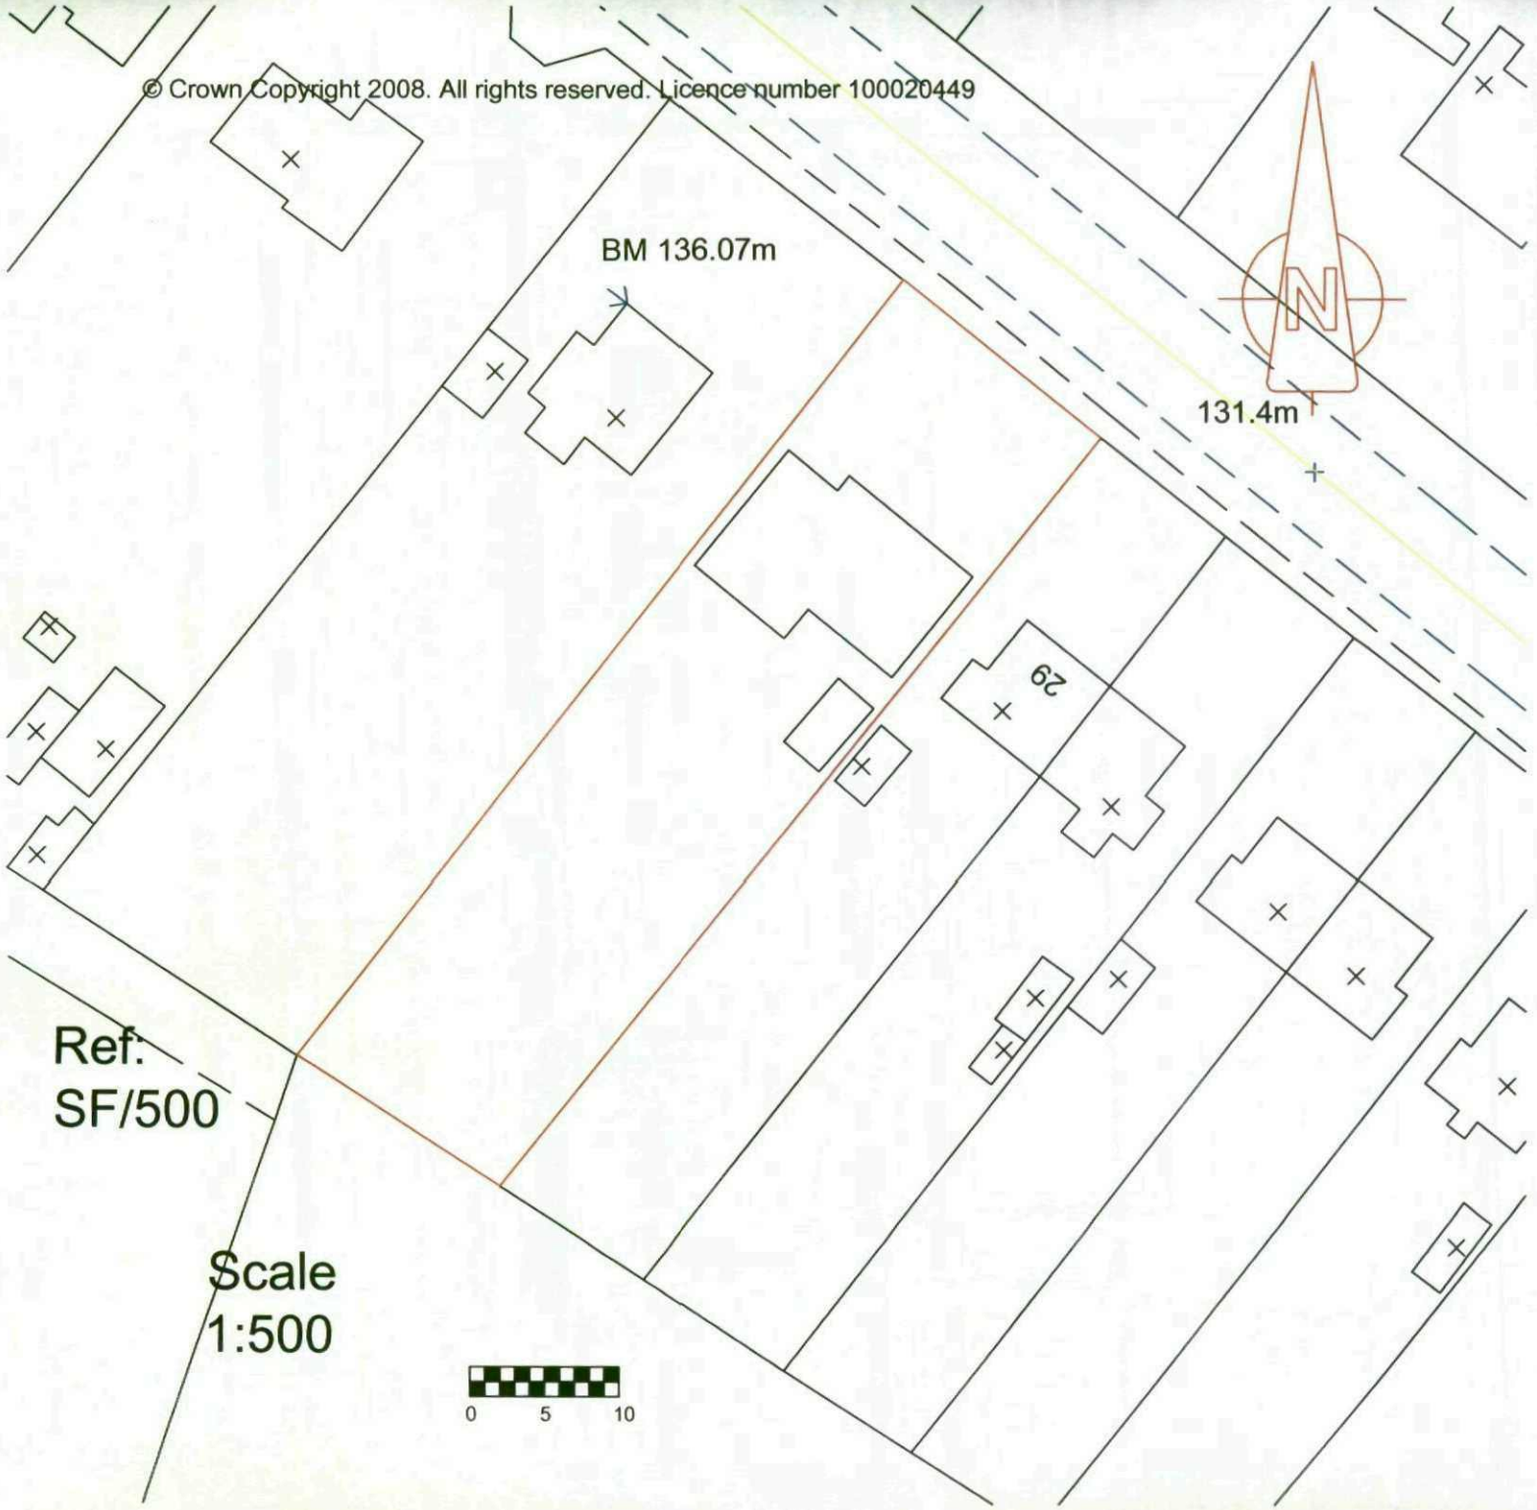


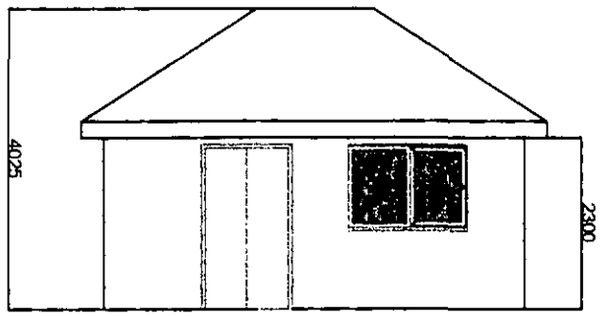


Front
Elevation

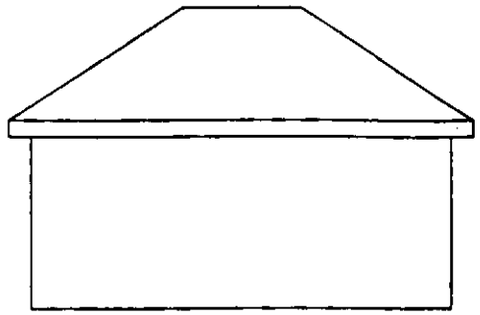


Rear
Elevation

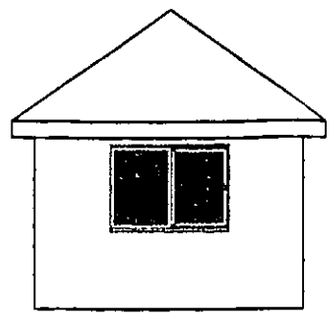


Right
Hand
Side
Elevation

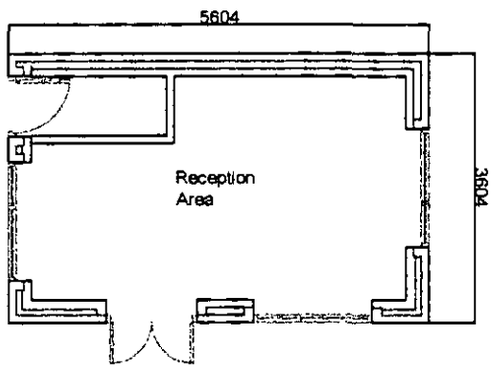

Floor
Plan

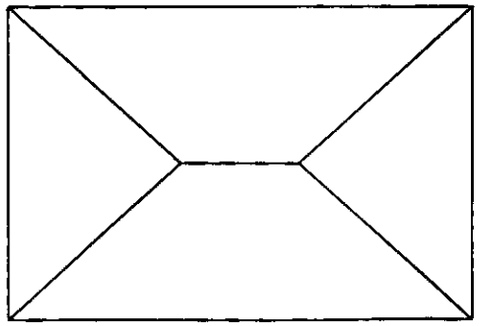

Roof
Plan

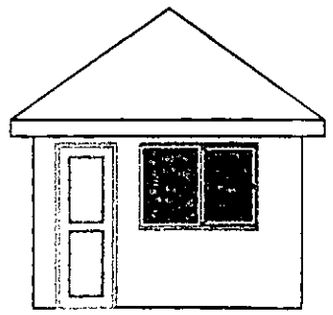

Left
Hand
Side
Elevation



Mr S Fisher

31 Staincross Common
Staincross
Barnsley

Proposed Garden Lounge

Scale 1:100

15 September 2008

Rev 1

Ref SF/LD/1