


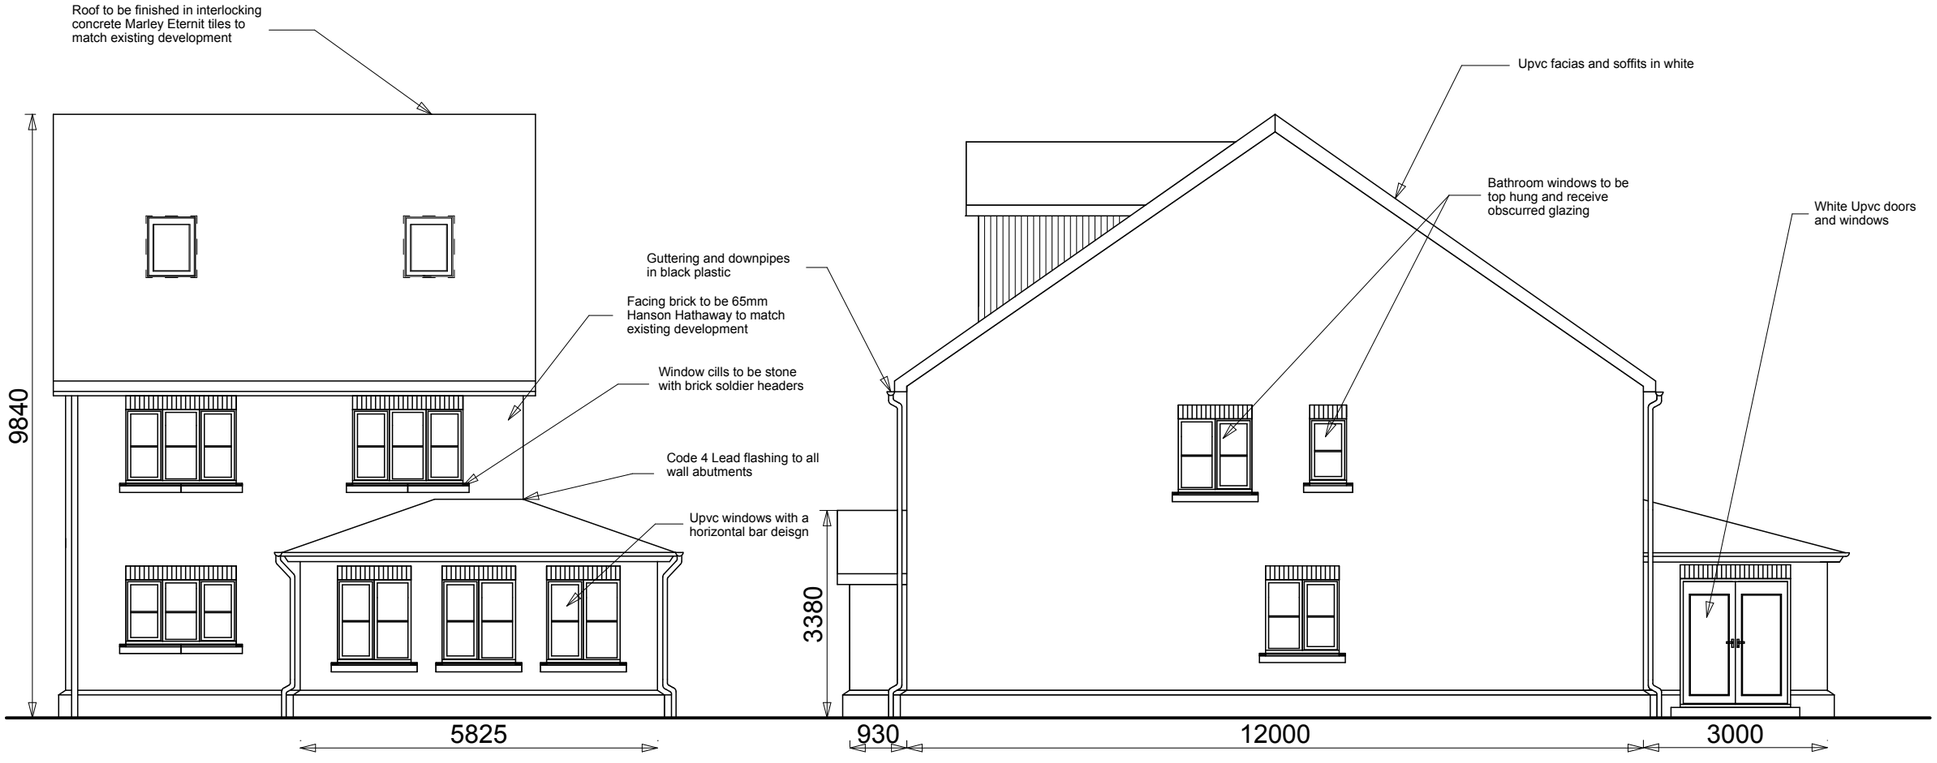






DISCLAIMER :

This drawing is copyright and shall not be reproduced nor used for any other purpose without the written permission of the Architects. This drawing must be read in conjunction with all other related drawings and documentation. It is the contractorsresponsibility to ensure full compliance with the Building Regulations. Do not scale from this drawing, use figured dimensions only. Any discrepancies to be reported immediately.IF IN DOUBT ASK. Materials not in conformity with relevant British or European Standards/Codes of practice or materials known to be deleterious to health and safety must not be used or specified on this project.

## Notes

Project
Detached 5 Bedroom house

Drawing Title
Elevations

Drawing Status
Full Planning Permission

Client
Green Quality Homes

Drawing No.
EL 00 (01)

| Date | Scale |
|---|---|
| July 10 | 1:100 |
| Drawn by | Checked by |
| PG | PG |

Page Size - A3

2000mm

Contact information

Paul Green - The Old Vicarage,
Southgore Lane, North Leverton
Notts, DN22 0AA, 01427 884500
paul@greenholding.co.uk