
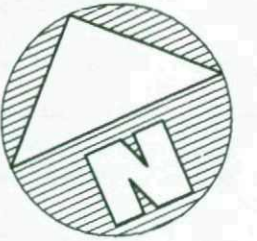


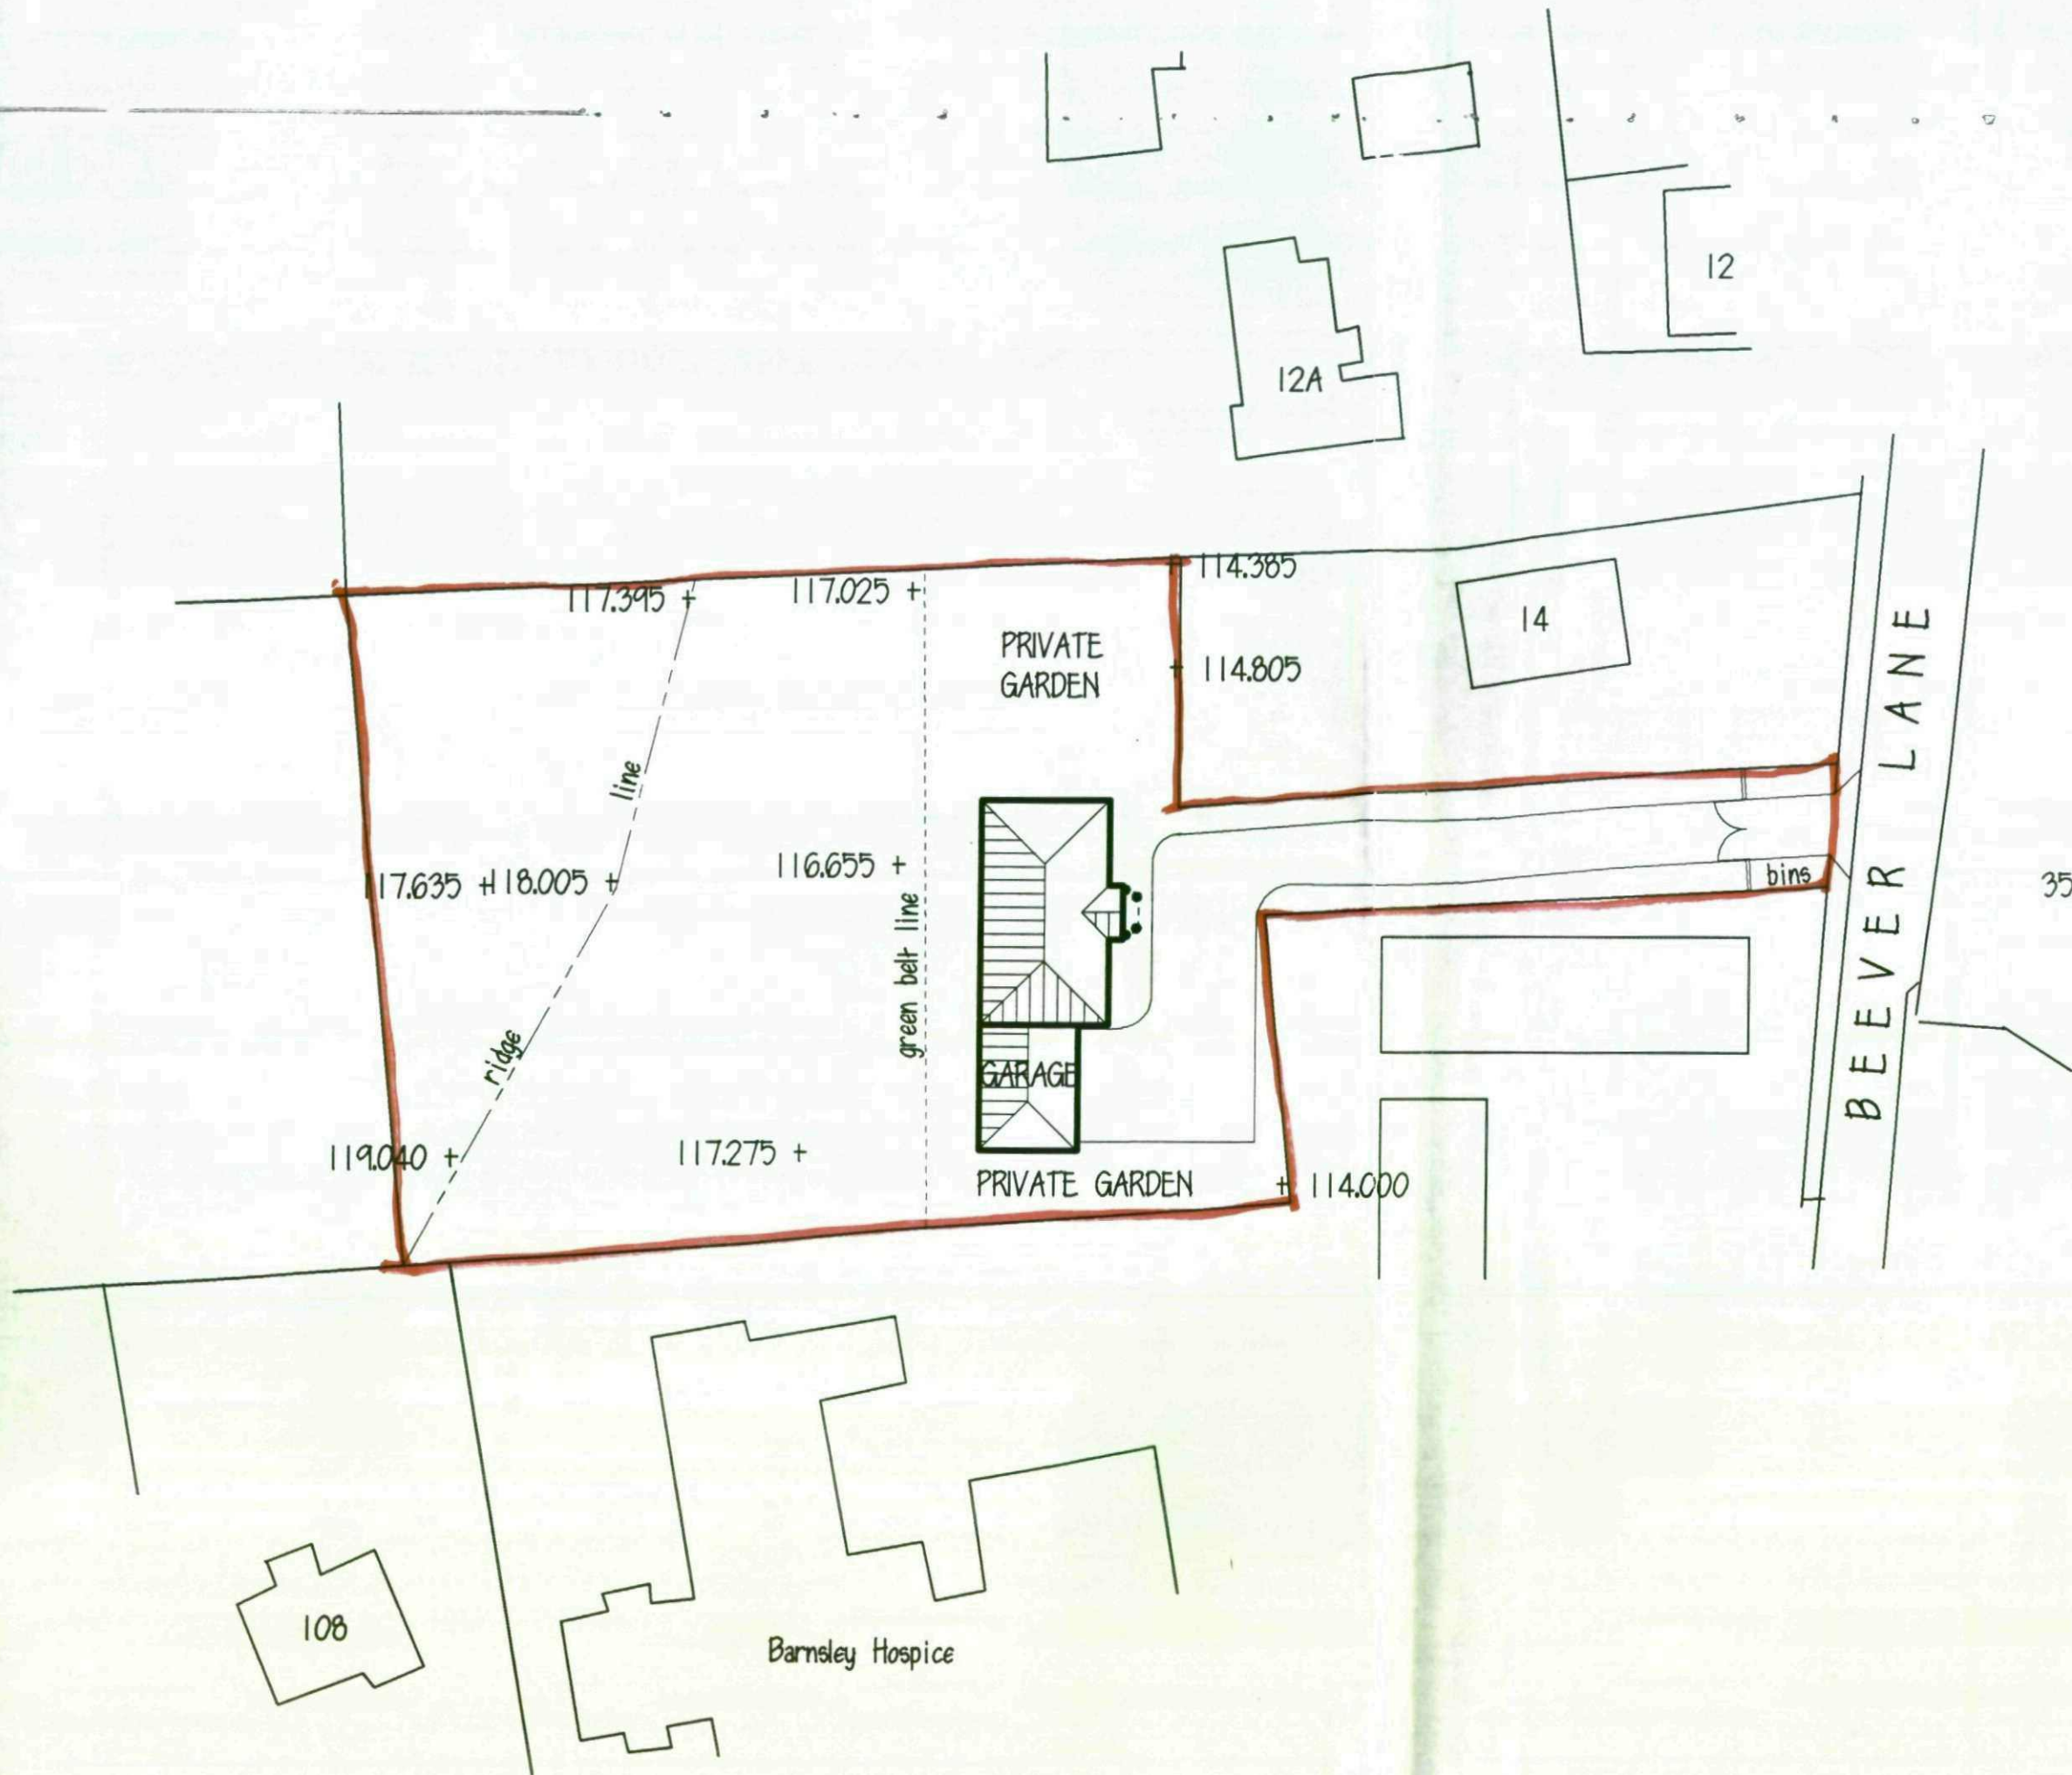

Mr SANGHA

PROPOSED DWELLING
LAND REAR OF
14-16 BEEVER LANE
GAWBER

SITE PLAN

1:500 JUNE 08 Rev. A

Peter Thompson

Linwood
Barnsley Road
Dodworth
Barnsley S753JR



tel £ 01226
fax 201391