

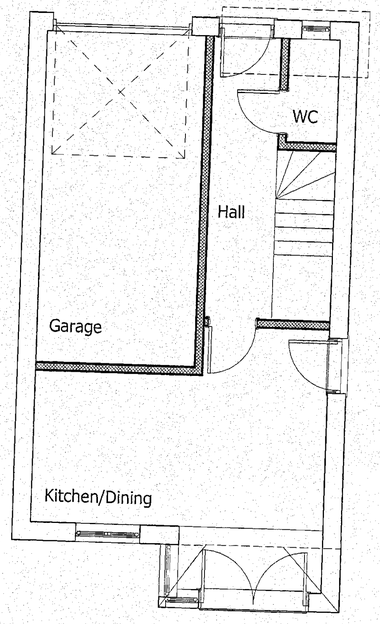


0. Ground Floor 1:50

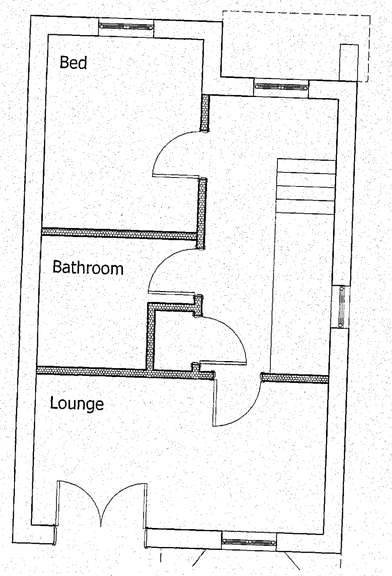

1. Story 1:50

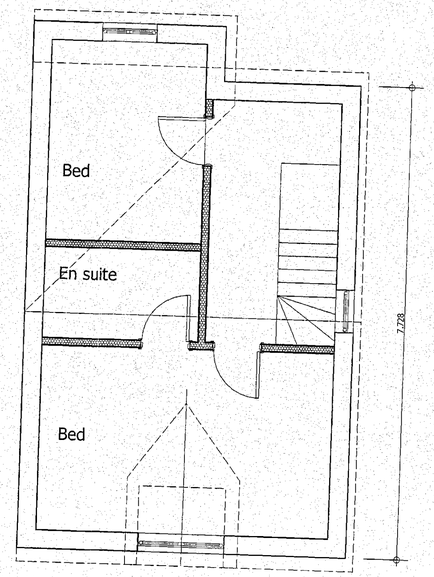


2. Story 1:50



E-15 Elevation 1:50



E-13 Elevation 1:50

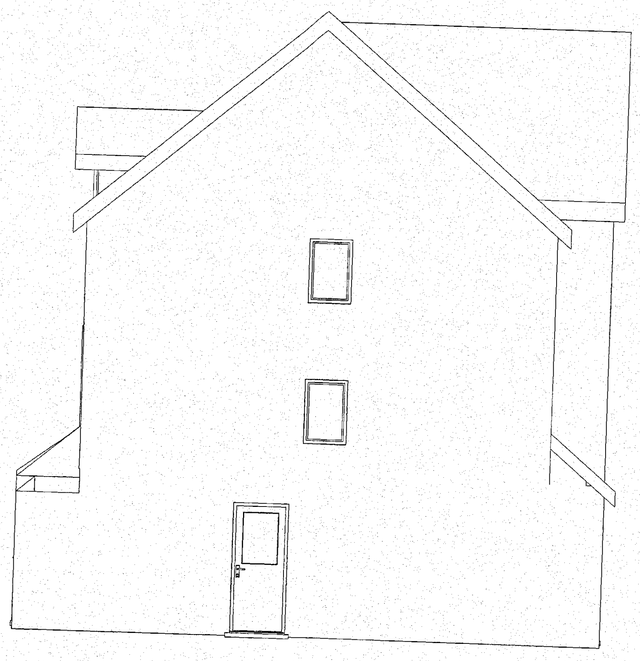

E-14 Elevation 1:50

Rev:	Date	Revision Notes

Client: Waddington

Project: Proposed Two Storey Side Extension to: 8 Chalbury Close, Wilthorpe


Drawing Title: As Existing Plans and Elevations

Scale: 1:50 **Date:**22/10/2013


Drawn By: AR **Rev:**

Drawing Nr:1


Alan Robinson
Chartered Architect BA Dip Arch RIBA BSc (Hons)
2 Gawber Road, Barnsley S75 2AF
Tel/Fax 01226 286066
Mob: 07947808933

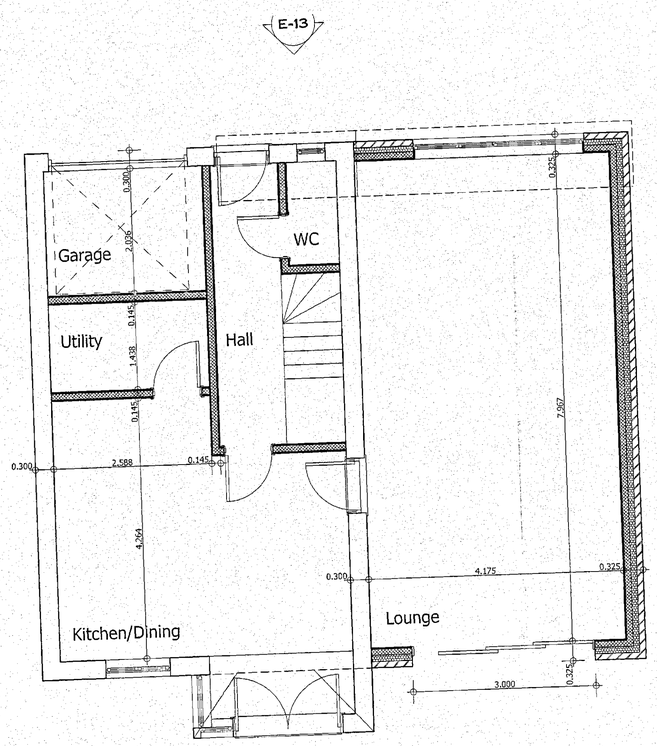


0. Ground Floor 1:50

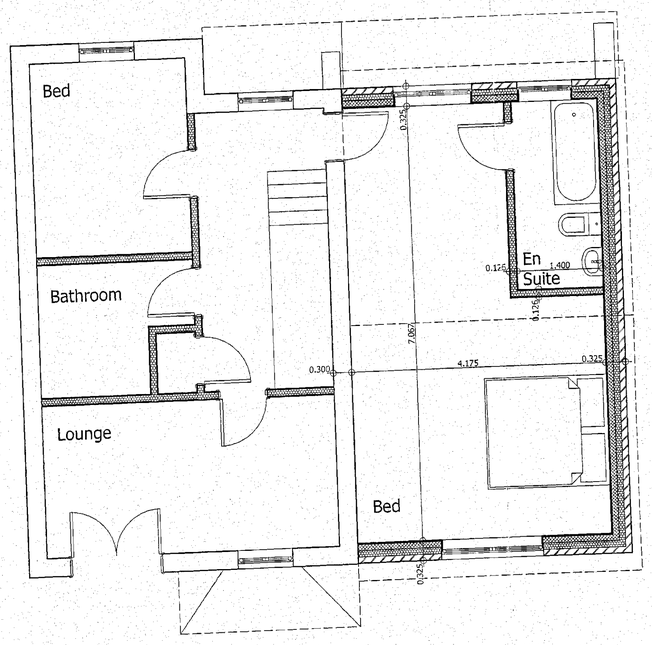

1. Story 1:50

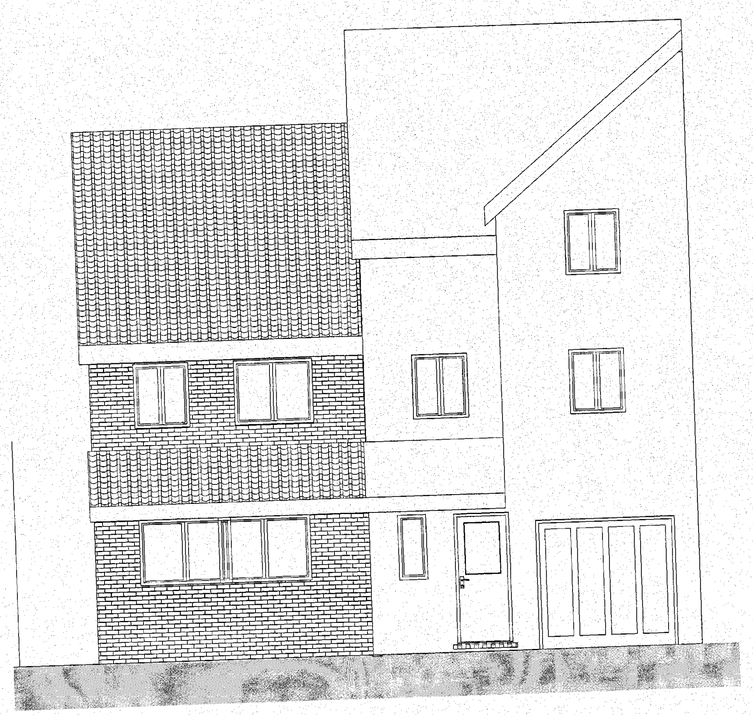

E-13 Elevation 1:50

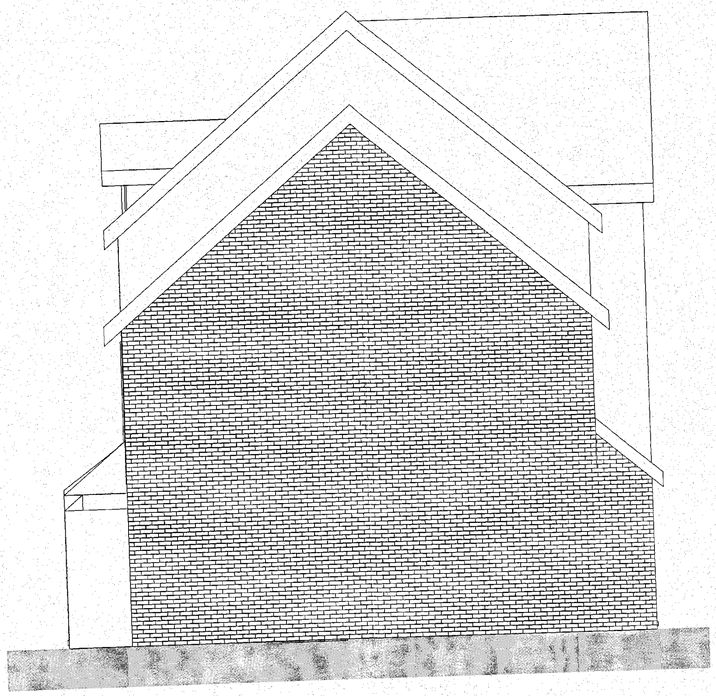

E-14 Elevation 1:50



E-15 Elevation 1:50

Rev:	Date	Revision Notes

Client: Waddington

Project: Proposed Two Storey Side Extension to: 8 Chalbury Close, Wilthorpe

Drawing Title: As Proposed Plans and Elevations

Scale: 1:50 **Date:**22/10/2013

Drawn By: AR **Rev:**

Drawing Nr: 2

Alan Robinson
Chartered Architect BA Dip Arch RIBA BSc (Hons)
2 Gawber Road, Barnsley S75 2AF
Tel/Fax 01226 286066
Mob: 07947808933