


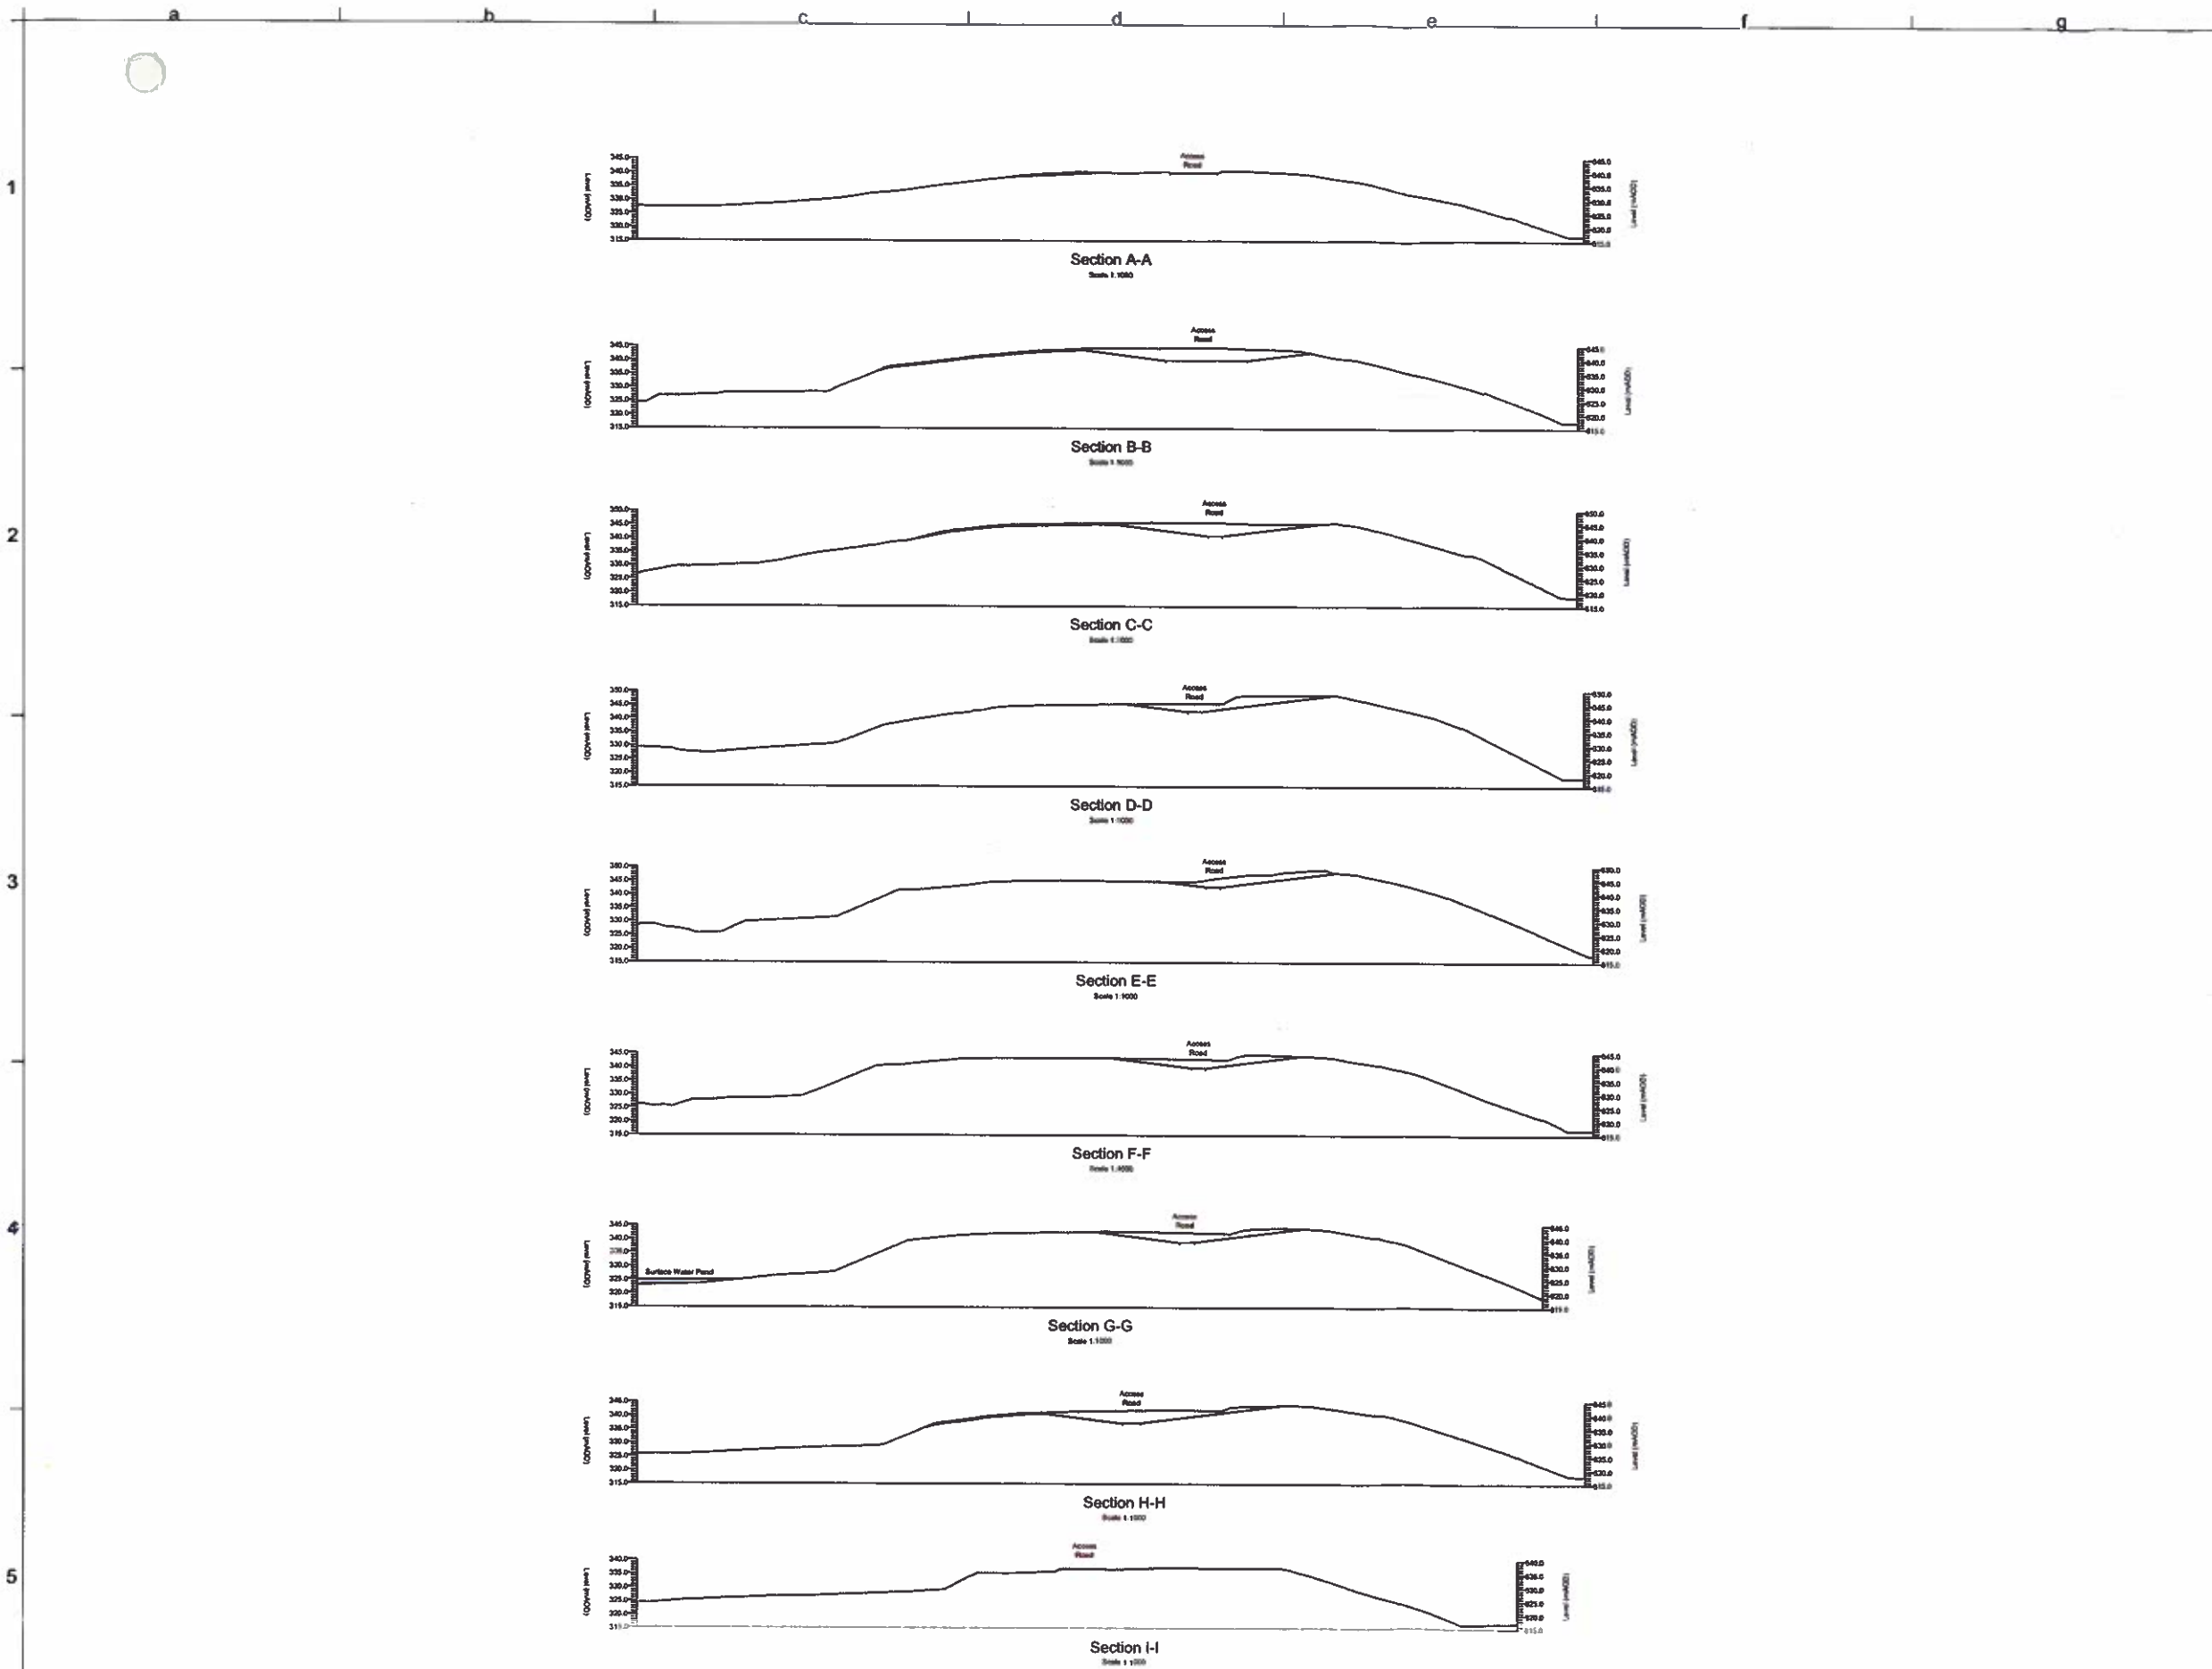

Key

A	Removed regrading of slopes.	MJR	SP	28.05.10
---	------------------------------	-----	----	----------

Revision:	Description:	Drm:	Chkd:	Date:
	Scale:			
	0m 25m 75m 125m			
	50m 100m			

Drawn: MJR	Orig: SP	Checked: SP	App: 11.05.10
Scale: 1:2500	Date: 04.05.10	Drawing Status: APPROVED	

Source Information:
Original content: Grontmij - 101324/DP/201 rev A.

Mapping data reproduced from an OS product by permission of Ordnance Survey © on behalf of the controller of Her Majesty's Stationary Office. © Crown Copyright (2010). All rights reserved AL 100017830

Project: **Hazlehead Wind Farm**

Title: **Engineering Works-
Earthworks:- Cross Sections**

Ref: HJB / 574 / PA33a	Sheet: 1 / 1	Issue: A3
-------------------------------	---------------------	------------------

Banks Developments
Development With Care

3 Lindrick Way
Barlborough Links
Chesterfield, Derbyshire
S43 4XE
t: 01246 571500
f: 01246 571555
www.banksdevelopments.com