


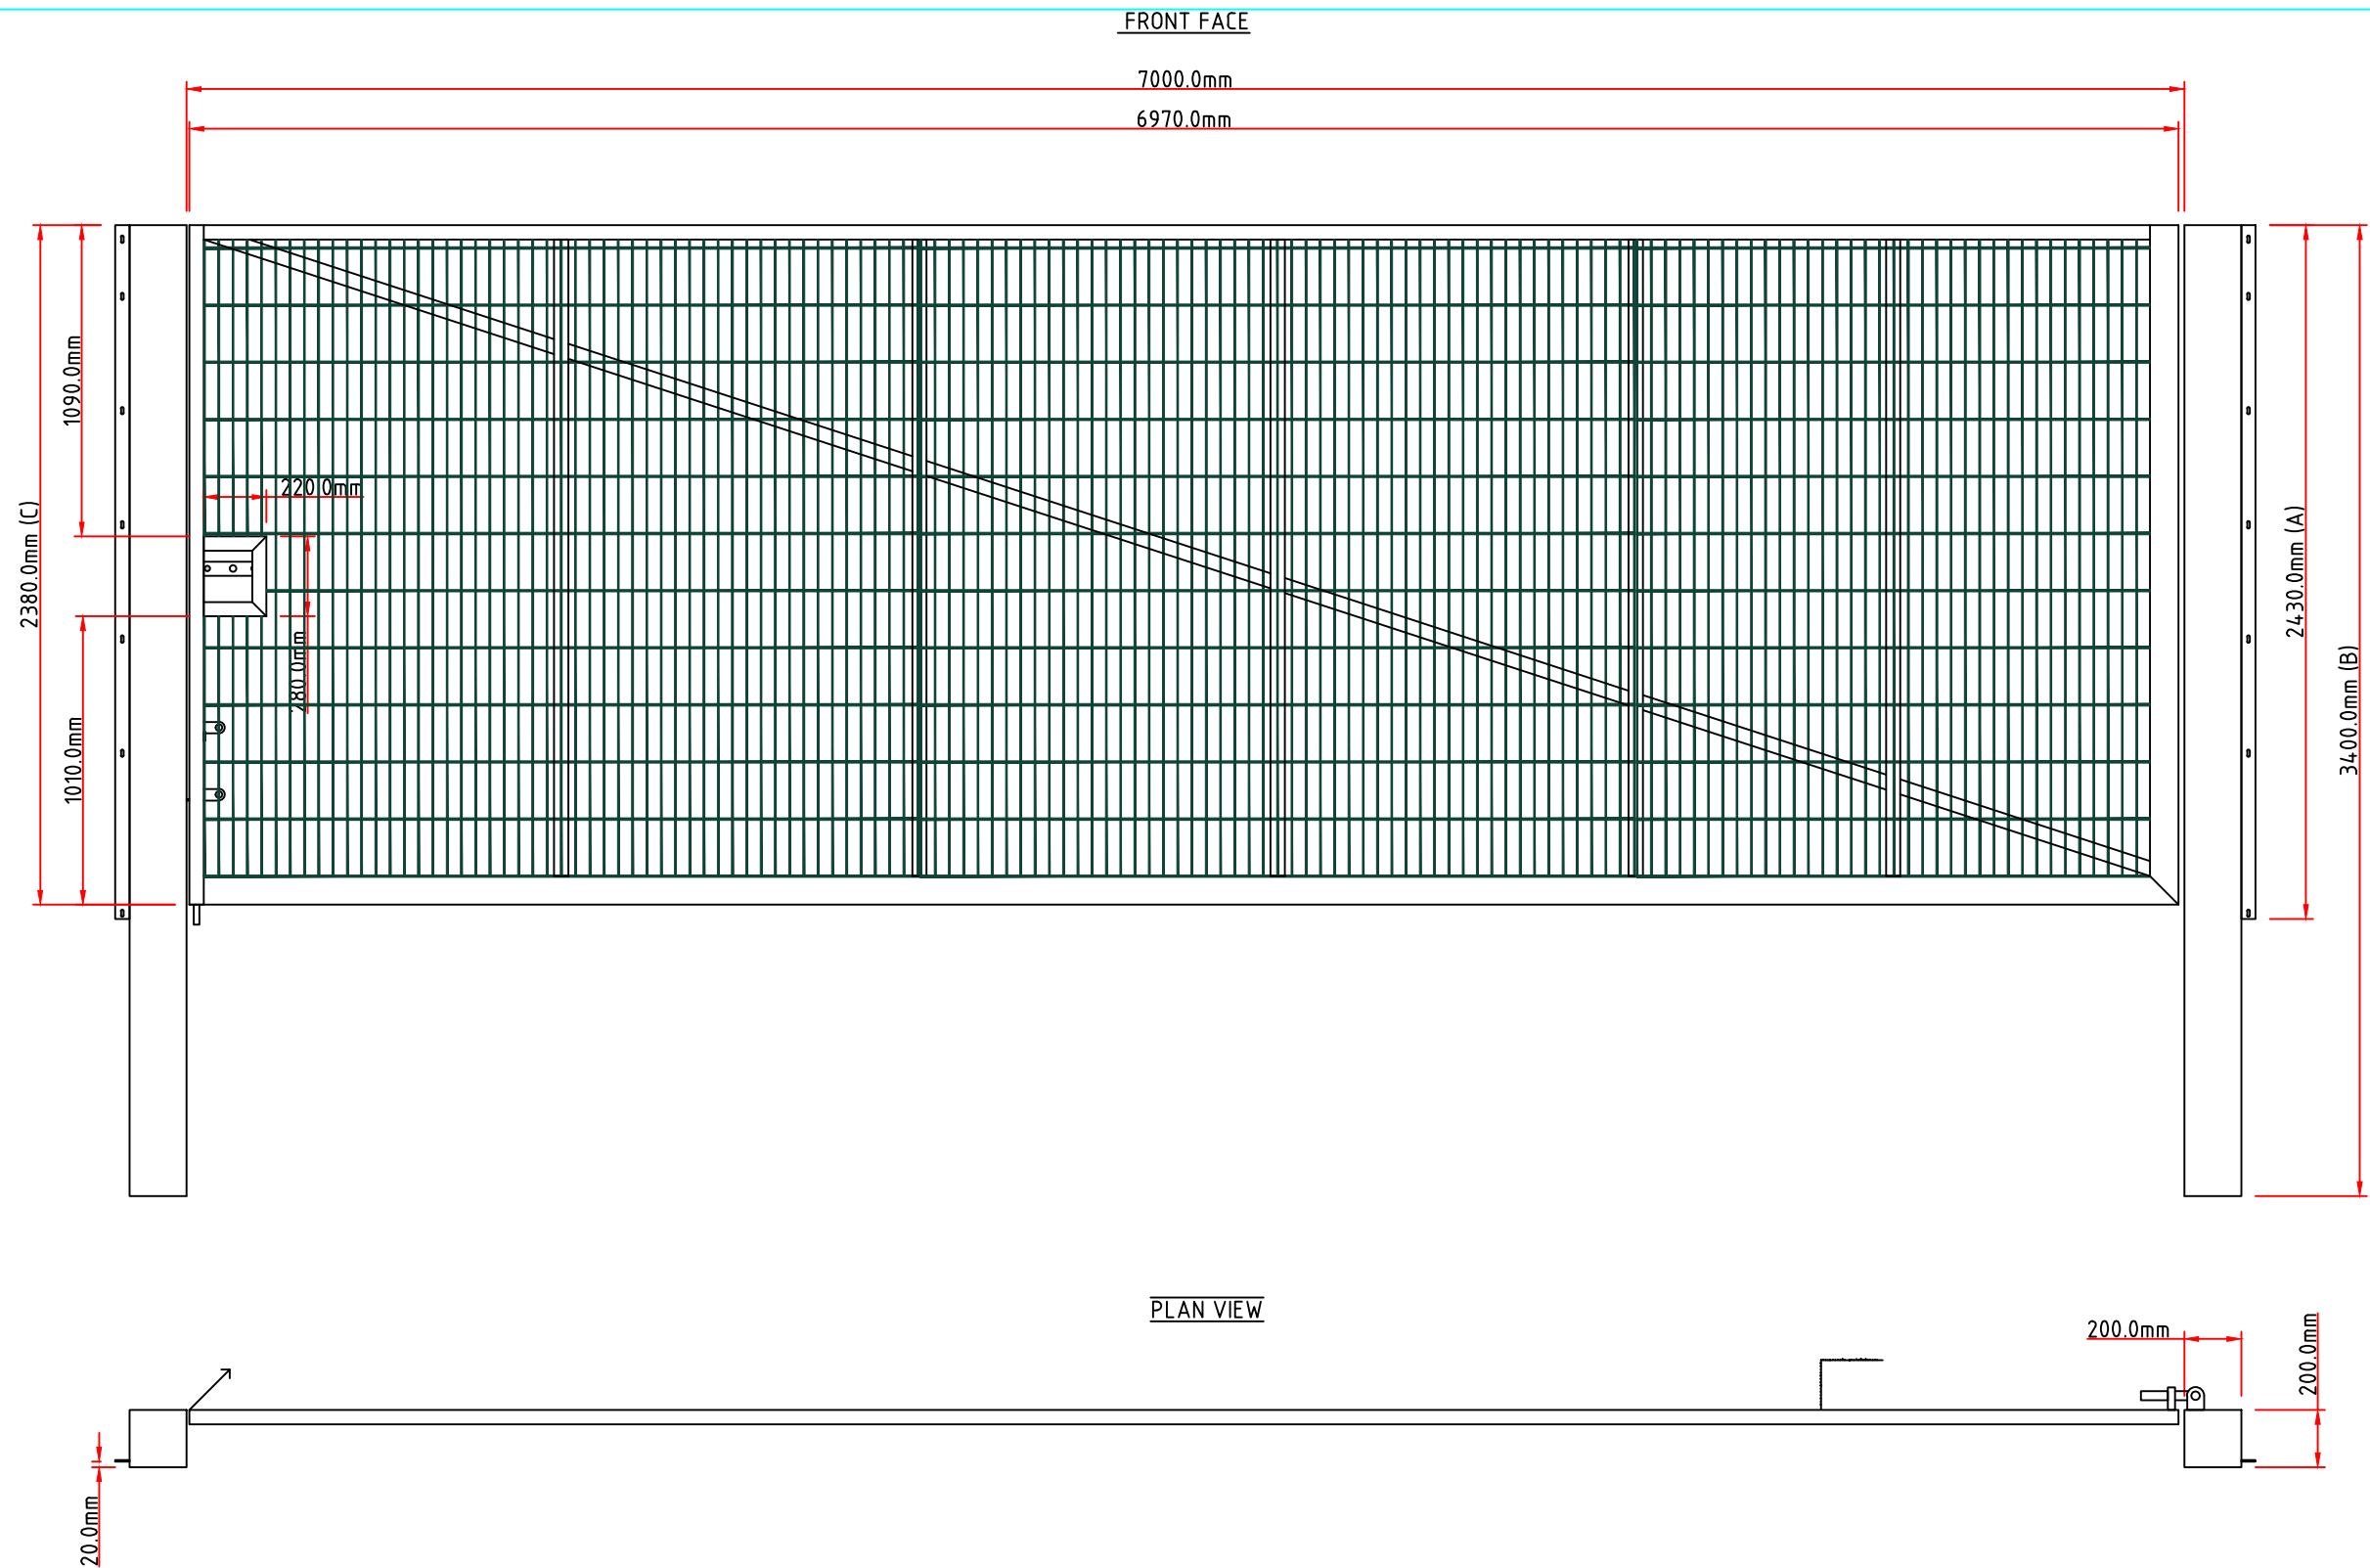

							Rev	Date	Description			DR	CH						
SAFETY, HEALTH AND ENVIRONMENTAL INFORMATION	This drawing is to be used only for the purpose of the issue it was intended for.	Drawn By	Client Name		Client Job No.		GGP CONSULT CONSULTING ENGINEERS ARCHITECTS PROJECT MANAGERS 2 Hallam Road Priory Park East HU4 United Kingdom Telephone (+44) 627963 Fax 01482 641736												
	For information relating to end use, maintenance, demolition, see Health & Safety files.	JHT	GRANVILLE OIL & CHEMICALS		27988														
Significant risks relating to the works of which this design relates are identified below:	It is assumed that works will be undertaken by a competent Contractor to an approved method statement.	Date	Title																
	STANDARD CODES FOR SUITABILITY MODELS AND DOCUMENTS (IN ACCORDANCE WITH BS 1192:2007)	04.05.2020	SERVICE YARD WEST SWING GATE (WEST)																
	For details regarding the suitability of this drawing refer to the current version of BS1192:2007.	Checked																	
	If in doubt about the suitability of this drawing contact GGP Consult	PW																	
		Approved	Scales	Suitability		Suitability Code													
		AT	NTS																

Project No.	Originator	Type	Dis.	Element	Org. No.	Rev
27988	GGP		A	(SK)	(08)	/